

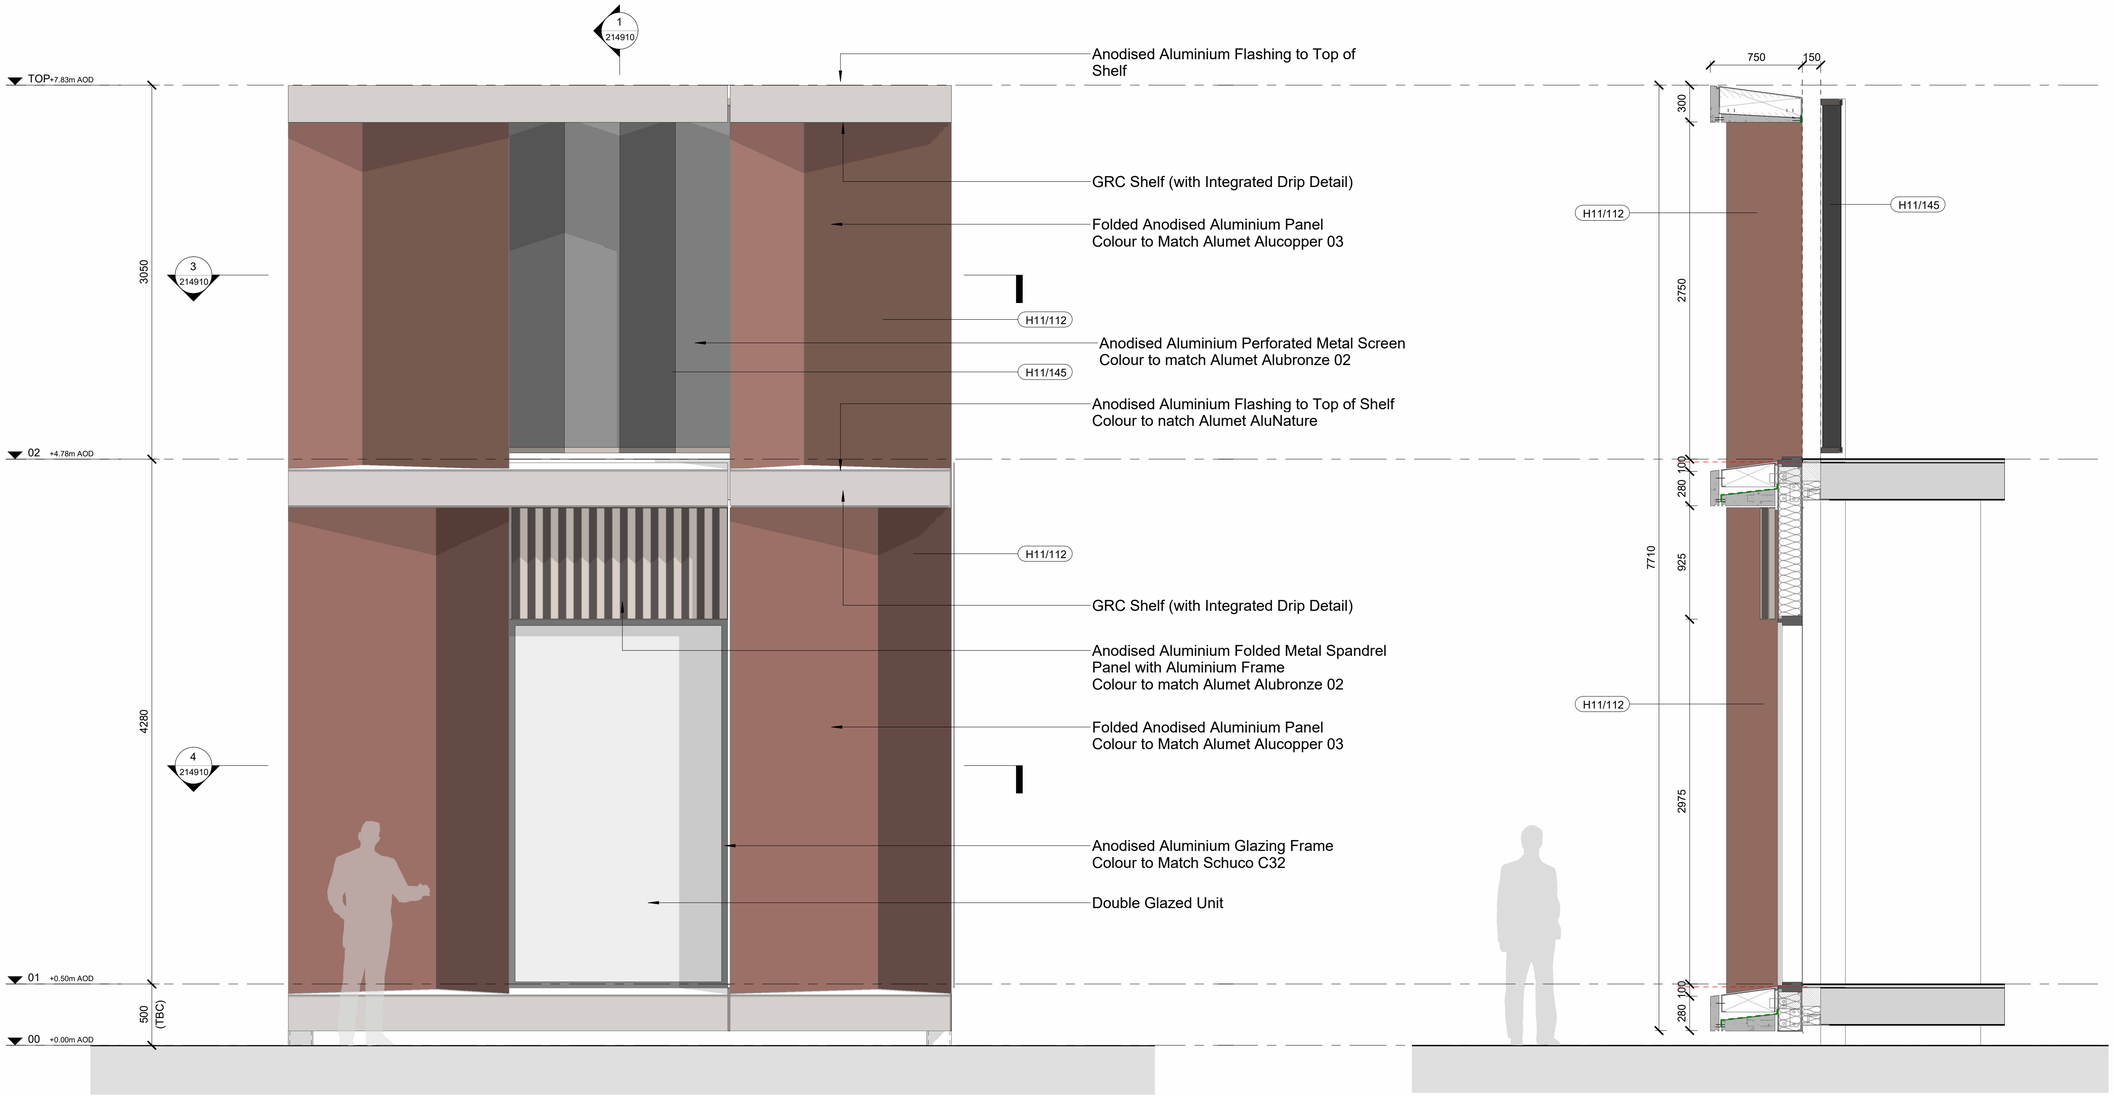


2 214910 **VMU - Elevation Main**
1 : 25

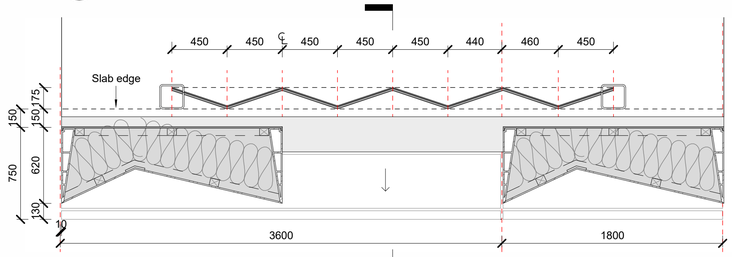

3 214910 **VMU - Roof plan**
1 : 25

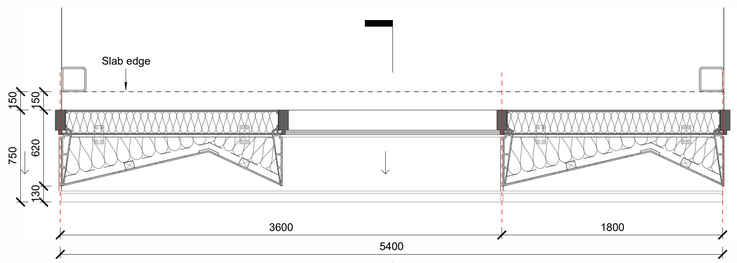

4 214910 **VMU - Typical plan**
1 : 25

1 214910 **VMU - Section Main**
1 : 25



A1

© COPYRIGHT
The copyright in this drawing is vested in Sheppard Robson and no license or assignment of any kind has been, or is, granted to any third party whether by provision of copies or originals or otherwise unless agreed in writing.

DO NOT SCALE FROM THIS DRAWING
The contractor shall check and verify all dimensions on site and report any discrepancies in writing to Sheppard Robson before proceeding work

FOR ELECTRONIC DATA ISSUE
Electronic Data / drawings are issued as "read only" and should not be interrogated for measurement. All dimensions and levels should read, only from those values stated in text on the drawing.


All structure and support framing is indicative. To be designed by speciailist subcontractor

Facade typical detailing and setting-out is indicative. Refer to 21 series for further information and details.

Specification Legend	
Clause	Description
H11/112	Curtain walling - unitised panels - All floors above ground - Ext-WT11, Ext-WT12, Ext-WT13, Ext-WT14, Ext-WT15 & Ext-WT16
H11/145	Plant Screen - Ext - WT31

REV.	DATE	AMENDMENT
P01	02.12.2024	Stage 4 VE Updates

KEYPLAN

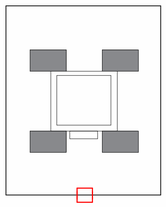

Kadans

KADANS
SCIENCE PARTNER

SHEPPARD ROBSON

77 Parkway Camden Town London NW1 7PU
T: +44 (0)20 7504 1700 E: enquiries@sheppardrobson.com

PROJECT
UBS - Scitech

SCALE@A1	DATE	ORIGINATOR	CHECKED	AUTHORISED
1 : 25	02.12.2024	JW	ES	ES

Cladding Visual Mock-up Scoping

Stage 4

STATUS	PURPOSE FOR ISSUE	SR NO.
S4	For Information	7025

DRAWING NO. REV.

7025 - SRA - ZZ - XX - DR - A - 214910 P01