




Front Elevation 1:100

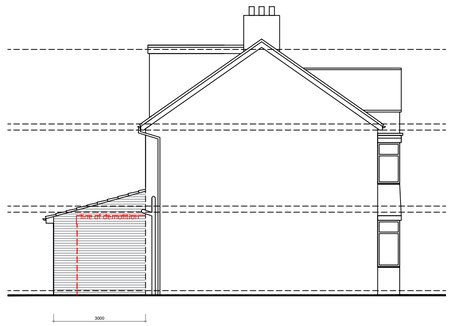


Left Elevation 1:100

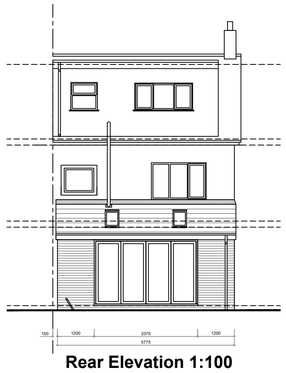


Rear Elevation 1:100

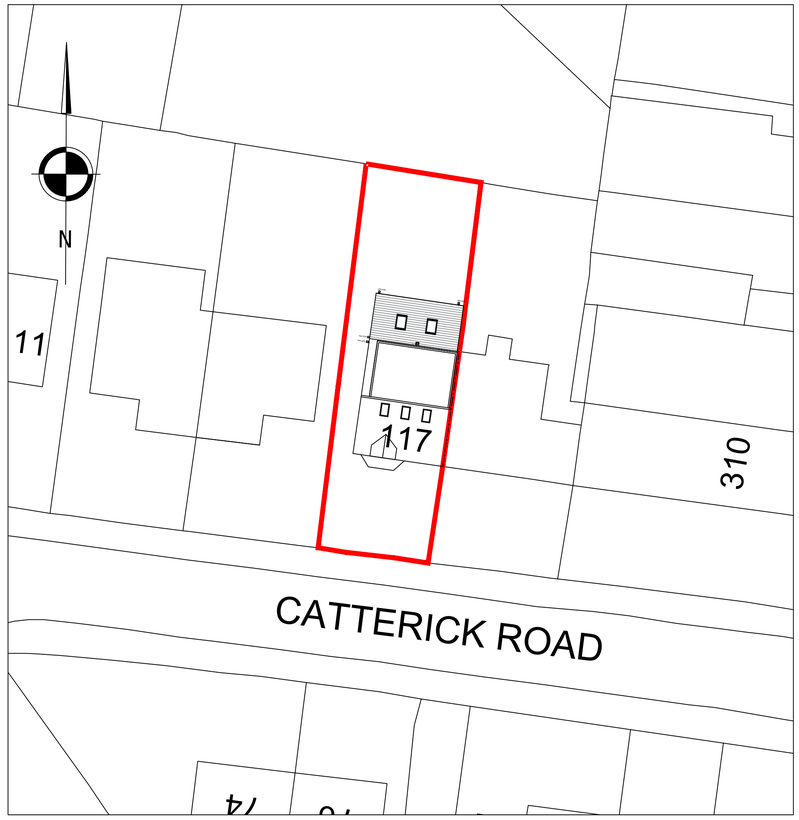


Site Plan 1:200

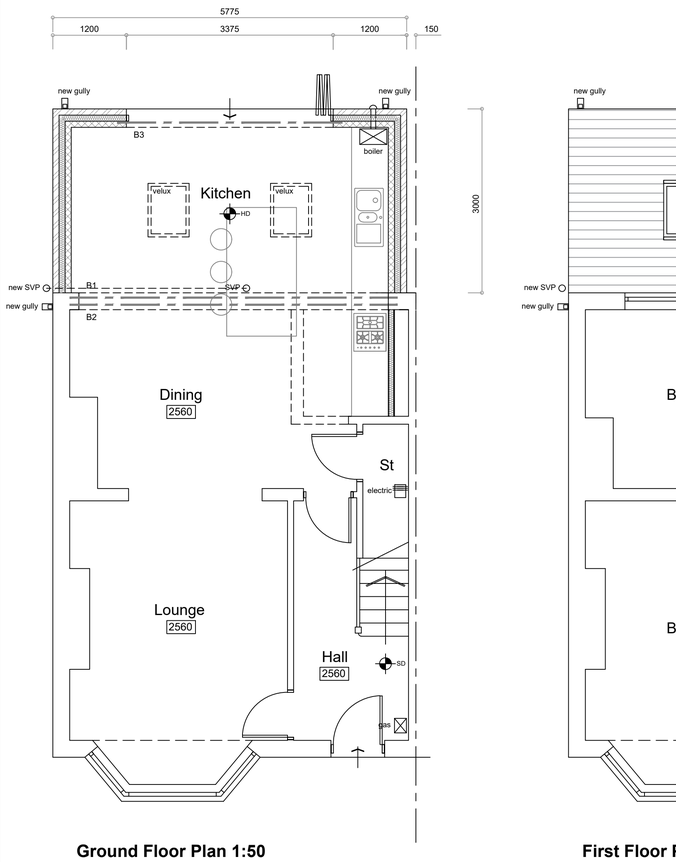


Ground Floor Plan 1:50

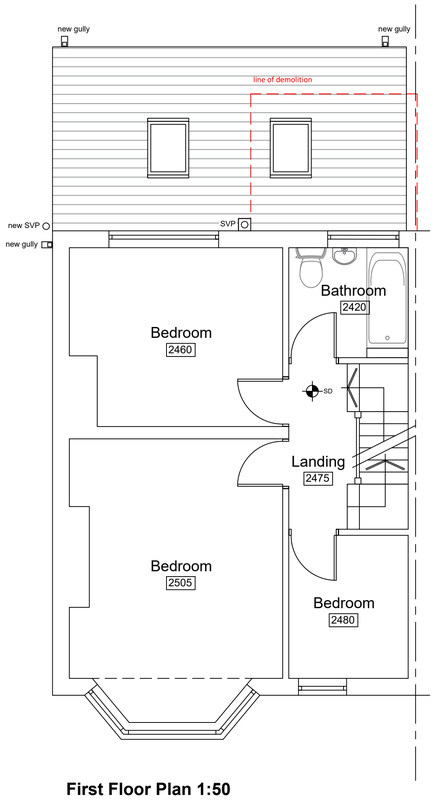

First Floor Plan 1:50

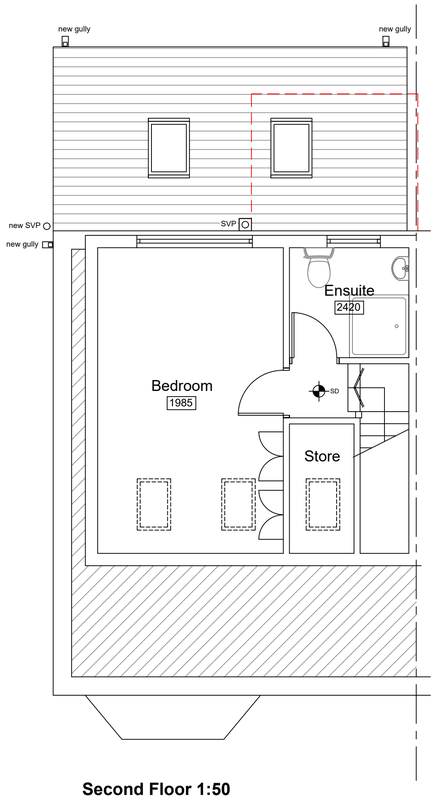

Second Floor 1:50

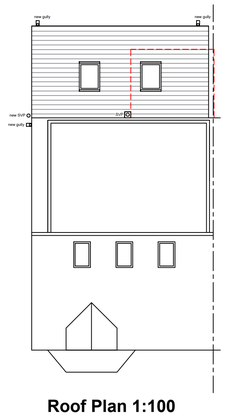

Roof Plan 1:100

117 CATTERICK ROAD, DIDSBURY, MANCHESTER, M20 6HD

Scale Bar 1:50
0 1m 2m 3m 4m 5m

Scale Bar 1:200
0 4m 8m 12m 16m 20m

Scale Bar 1:100
0 2m 4m 6m 8m 10m

Scale Bar 1:1250
0 25m 50m 75m 100m 125m

This drawing is the copyrighted. Contractors must check all dimensions on site.

Rev	Date	Description
-	-	-

job
117 Catterick Road, Didsbury, Manchester, M20 6HD

title
Proposed Plans & Elevations

Francine Turner

date 11/25

scale 1:100 1:50 @ A1

revision A B C D E

drawing no 02