

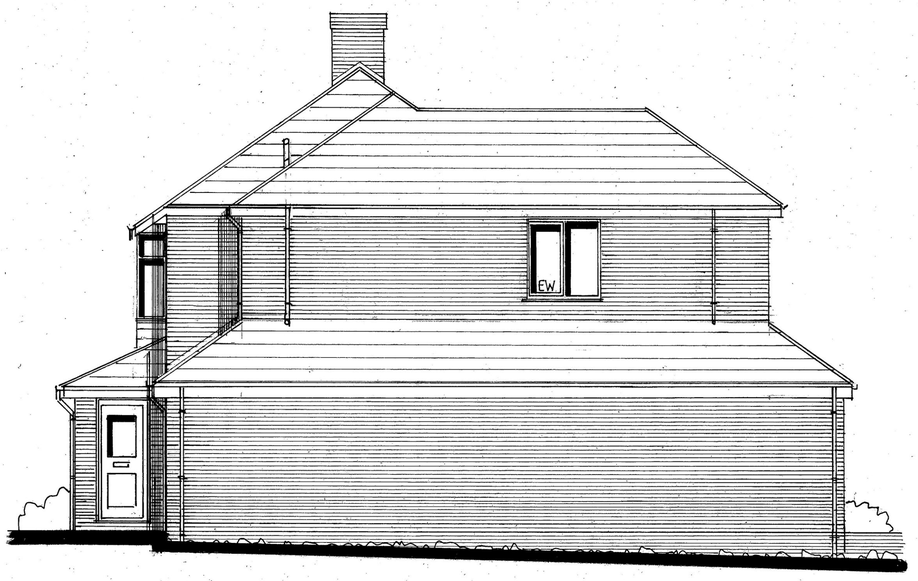


SIDE ELEVATION 1:50

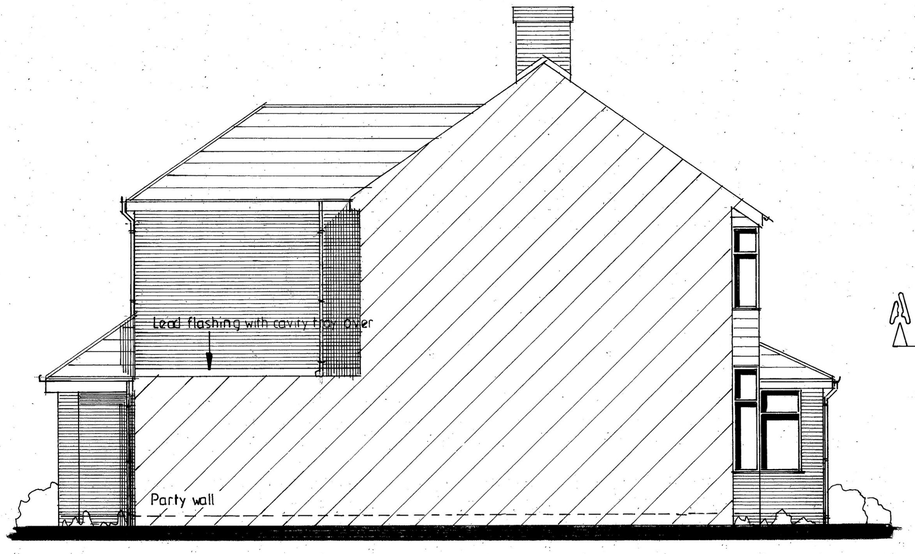


SIDE ELEVATION 1:50

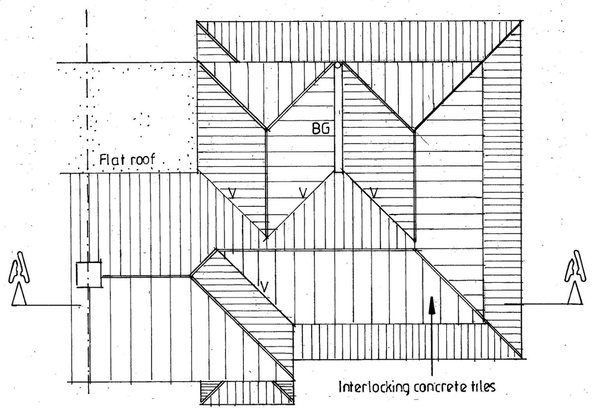


V - Lead valley BG - Aluminium box gutter

ROOF PLAN 1:100

PROPOSED ELEVATIONS, SECTION, ROOF & SITE PLANS

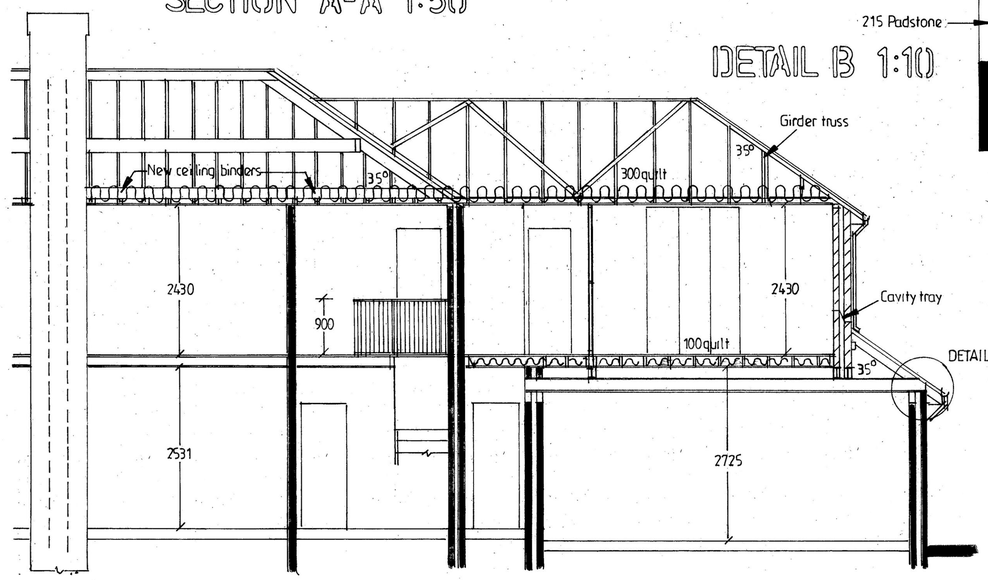


SECTION A-A 1:50

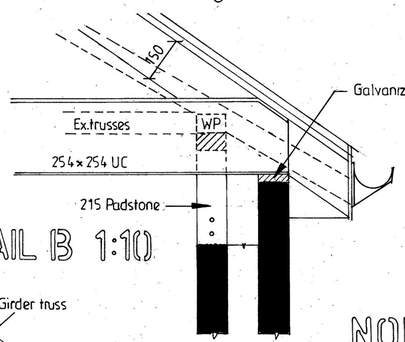


DETAIL B 1:10

NORTH

SITE PLAN 1:200

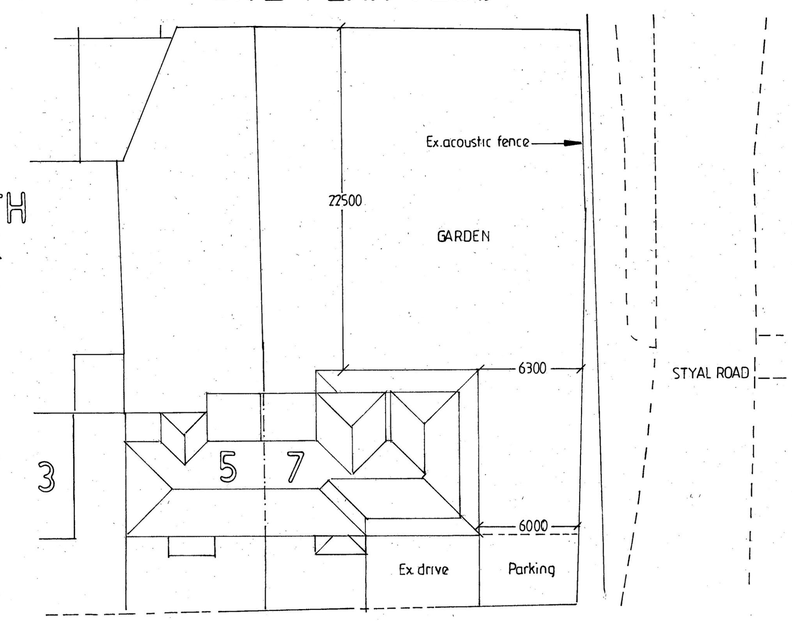

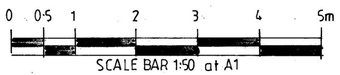

PROPOSED FIRST FLOOR EXTENSION TO SIDE AND REAR

FOR MR GRAHAM TEAL

AT 7 EMERALD ROAD
WYTHENSHAWE
M22 5WA

ADRIAN HUGHES
ARCHITECTURAL SERVICES

SCALE 1:50 1:100 1:200

DATE AUG 2025

DRAWING NO.
4/24/2025