
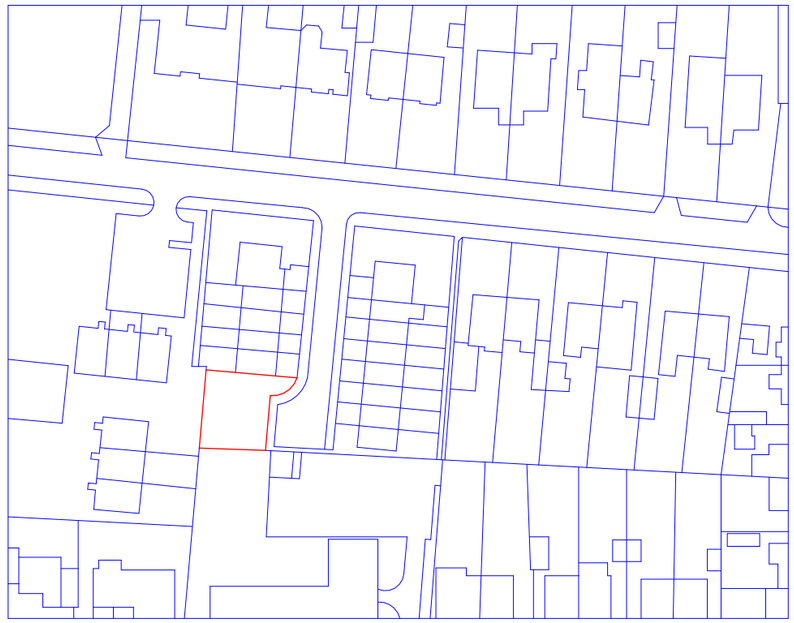



Location Plan


1 : 1250

0m 25m 50m 75m 100m 125m

VISUAL SCALE 1:1250 @ A3

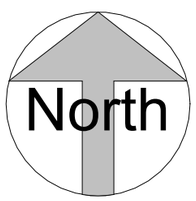

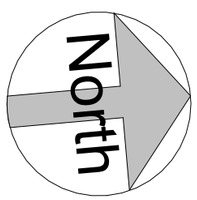

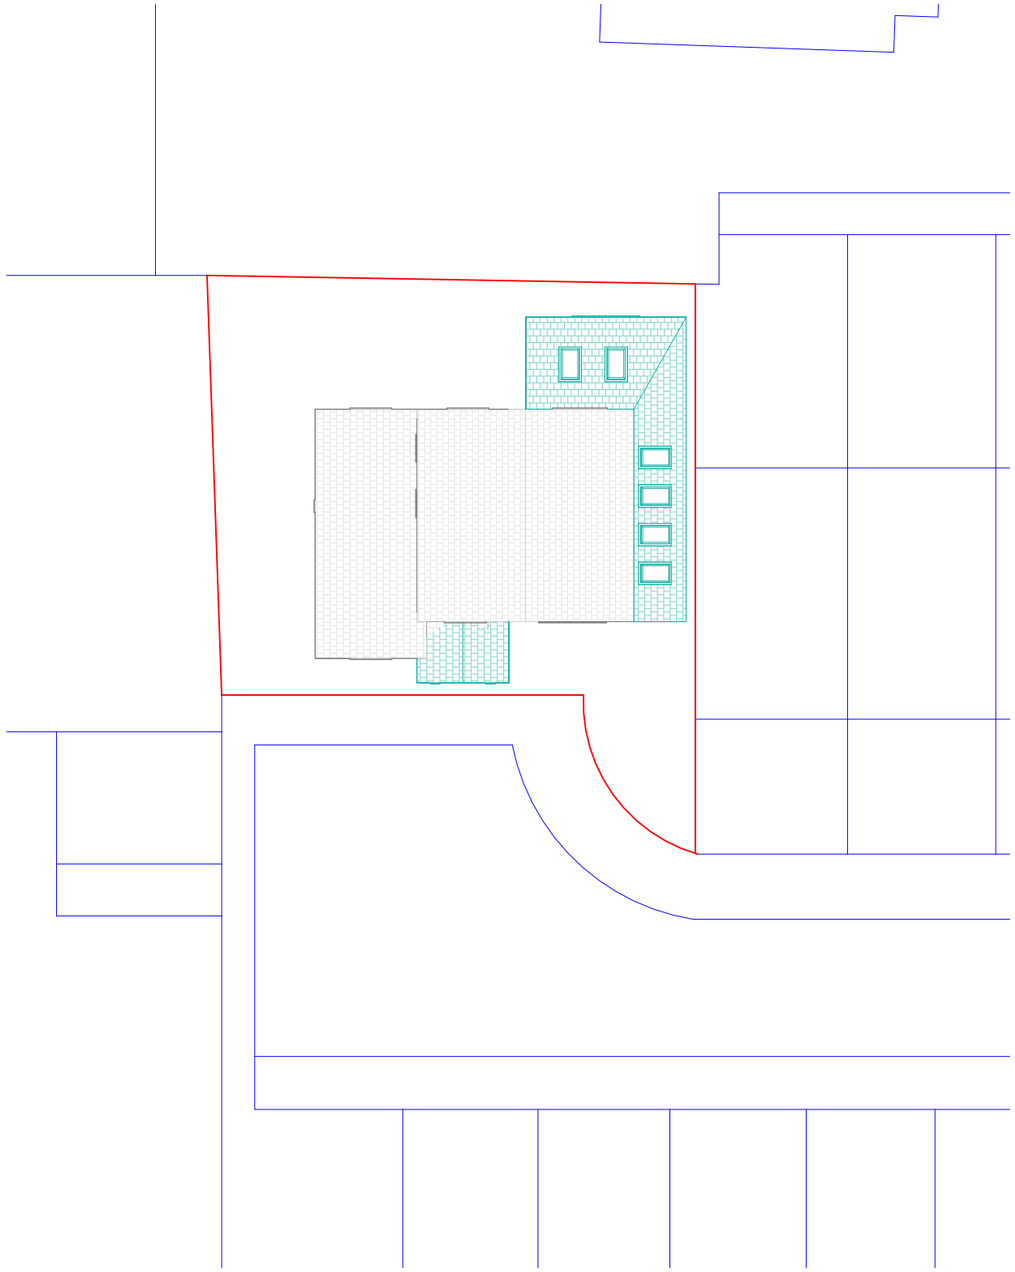

Site Plan

1 : 200

0m 4m 8m 12m 16m 20m

VISUAL SCALE 1:200 @ A3

THIS DRAWING IS THE COPYRIGHT OF MD DESIGN CONSULTANCY. DO NOT SCALE FROM THESE DRAWINGS. ALL LEVELS/DIMENSIONS TO BE CHECKED ON SITE PRIOR TO WORKS COMMENCING. REPORT ALL DISCREPANCIES TO CLIENT/DESIGNER.

CIAT affiliate

MD DESIGN
CONSULTANCY
07728417797
dabeer@mddesigns.co.uk

Proposed Single Storey Wrap Around Extension & Front Porch

12 Deanbank Avenue, Manchester, M19 2EZ

Location Plan
(DR) A203

Client Name
Atif Riaz

Project Number
0069

Drawn By
MDR

Rev	Description	Date
A	First Issue To Client	16.08.25
B	Plans Amended	04.09.25
C	Issued For Planning	06.09.25

Revision C