

Site Plan as Existing
Scale - 1:200

0 5 10 20m

NOTES

Drawings are to be used for obtaining planning permission & building regulations approval only. All measurements to be checked on site. Approved drawings are to be read in conjunction with the written specification. Any discrepancies within the project documentation are to be reported to this Practice for resolution.

© AG Architectural Solutions Ltd.

Note that the 'Party Wall etc. Act 1996' should be considered prior to the commencement of work.

+AG Architectural Solutions


19 Hillbrook Road, Offerton, Stockport, SK1 4JW
0161 355 5880
enquiries@ag-solutions.co.uk

Mr K Latif

26 Lavister Avenue
Burnage
Manchester
M19 1RT

CIAT Registered Practice

PROJECT: Part Two Storey, Part Single Storey Side & Rear Extensions		PAGE 1
DRAWING: Site Plan as Existing		SCALE 1:200 @ A3
DRAWING NO.: 2025.19.P1	DATE: July 2025	

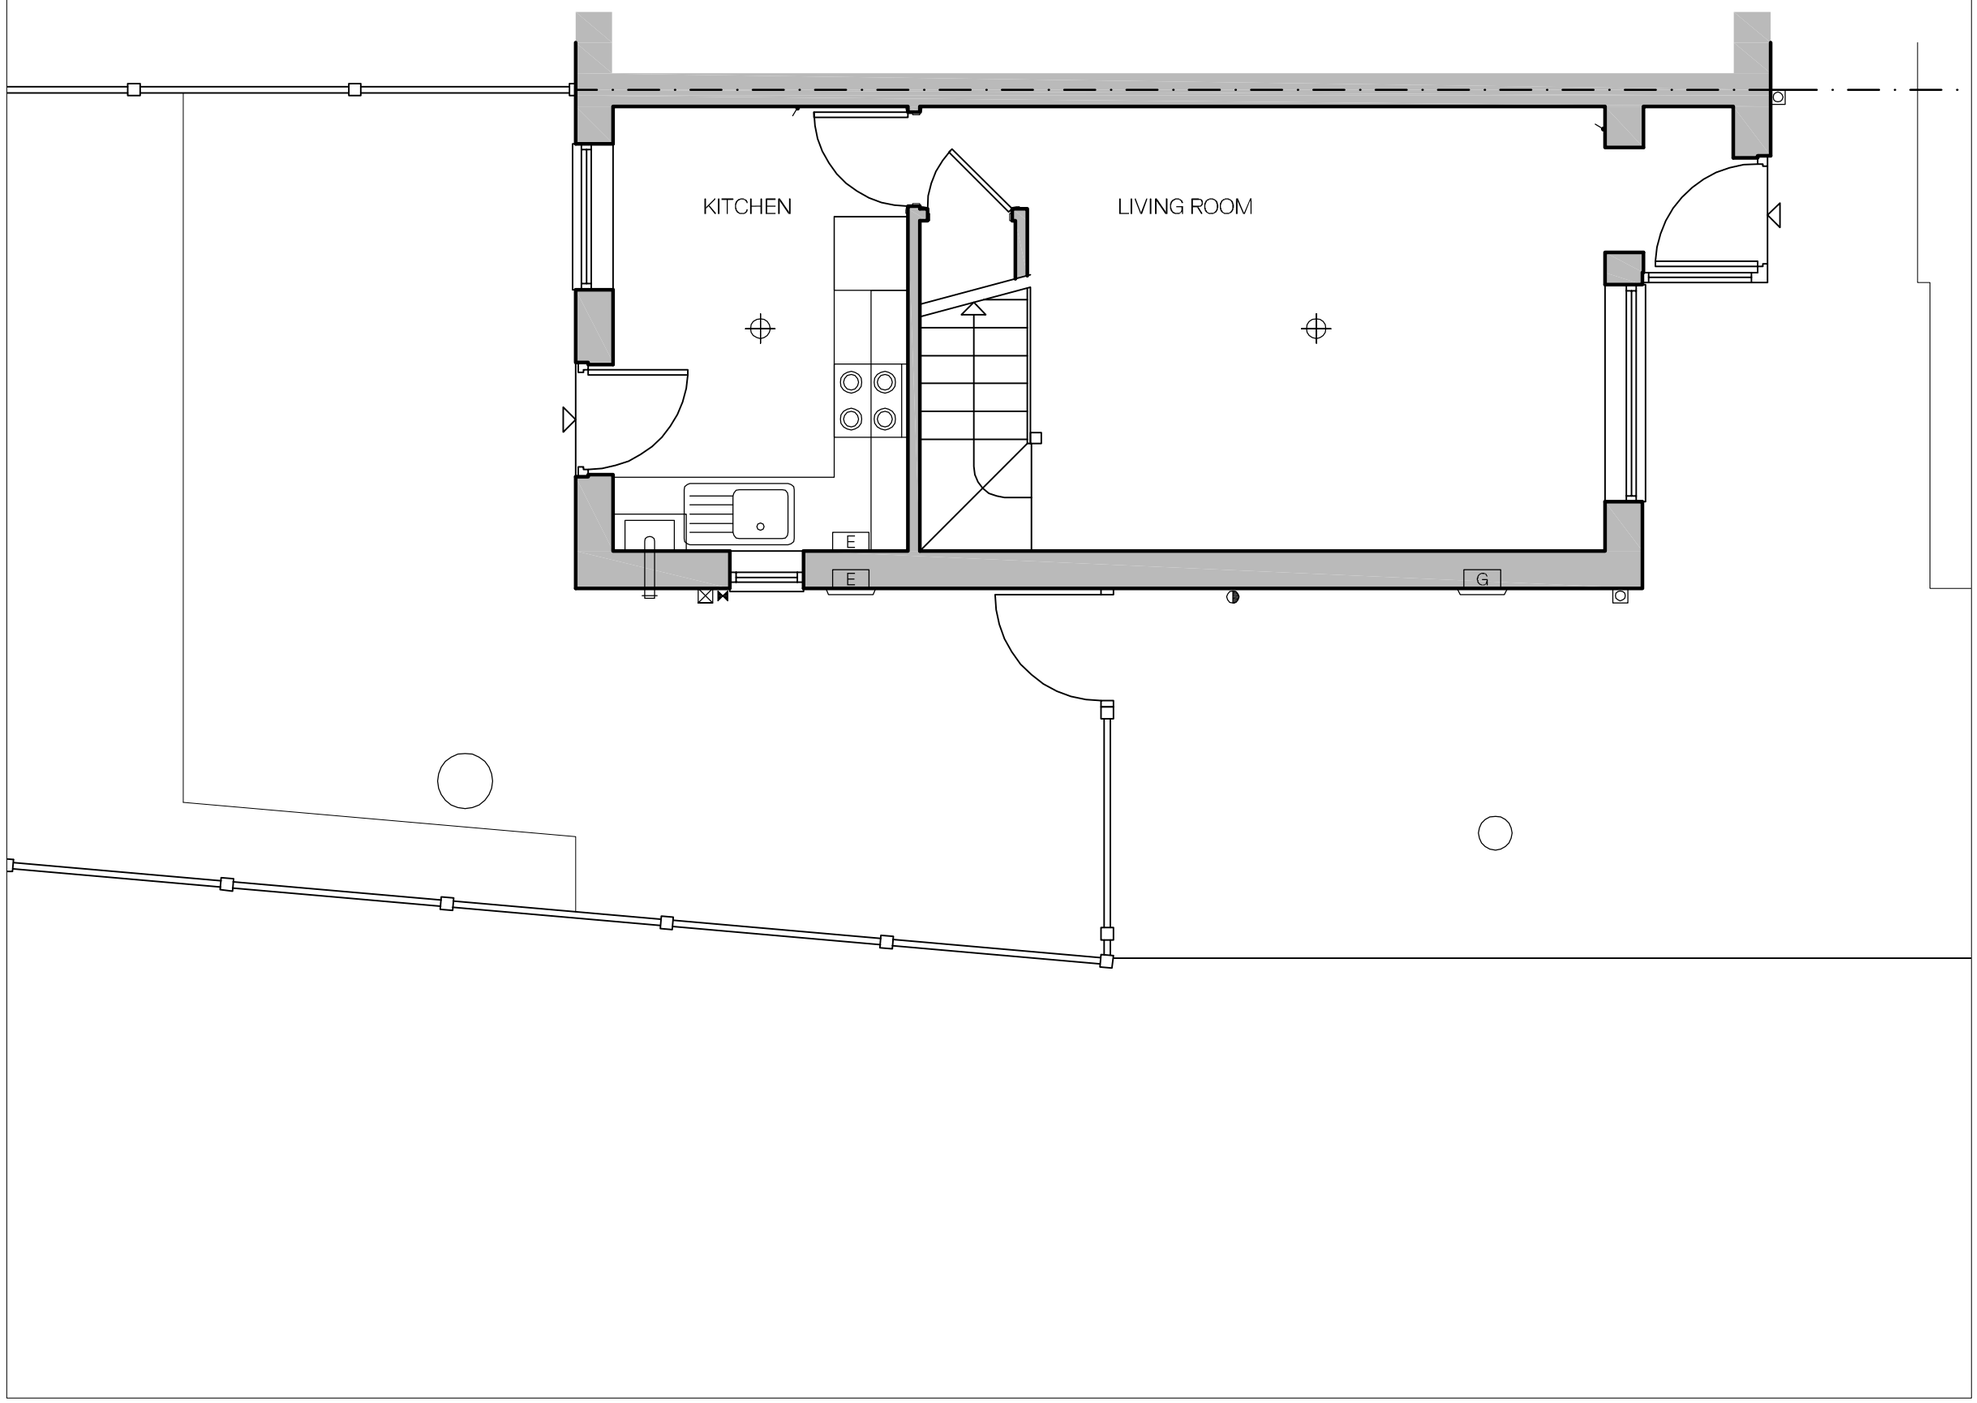

Ground Floor Plan as Existing
Scale - 1:50

0 1 2 3 4m

NOTES

Drawings are to be used for obtaining planning permission & building regulations approval only. All measurements to be checked on site. Approved drawings are to be read in conjunction with the written specification. Any discrepancies within the project documentation are to be reported to this Practice for resolution.
© AG Architectural Solutions Ltd.
Note that the 'Party Wall etc. Act 1996' should be considered prior to the commencement of work.

+AG Architectural Solutions

19 Hillbrook Road, Offerton, Stockport, SK1 4JW
0161 355 5880
enquiries@ag-solutions.co.uk

Mr K Latif

26 Lavister Avenue
Burnage
Manchester
M19 1RT

CIAT Registered Practice

PROJECT: Part Two Storey, Part Single Storey Side & Rear Extensions


PAGE 2

DRAWING: Ground Floor Plan as Existing

SCALE 1:50 @ A3

DRAWING NO.: 2025.19.P2

DATE: July 2025

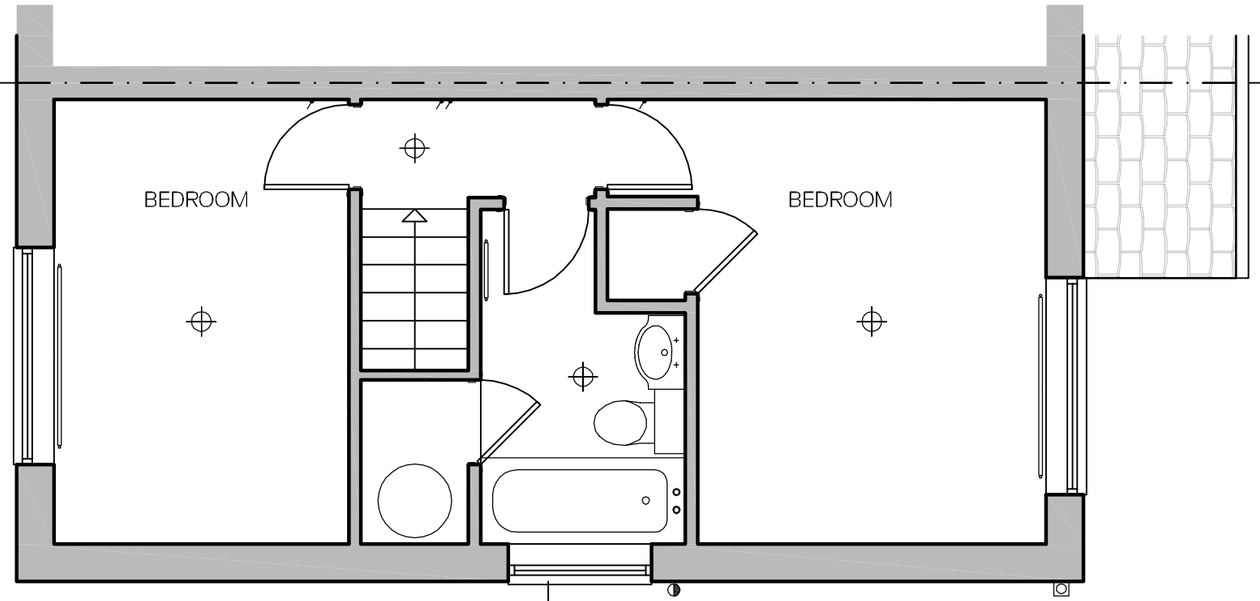

First Floor Plan as Existing
Scale - 1:50

0 1 2 3 4m

NOTES

Drawings are to be used for obtaining planning permission & building regulations approval only. All measurements to be checked on site. Approved drawings are to be read in conjunction with the written specification. Any discrepancies within the project documentation are to be reported to this Practice for resolution.
© AG Architectural Solutions Ltd.
Note that the 'Party Wall etc. Act 1996' should be considered prior to the commencement of work.

+AG Architectural Solutions

19 Hillbrook Road, Offerton, Stockport, SK1 4JW
0161 355 5880
enquiries@ag-solutions.co.uk

Mr K Latif

26 Lavister Avenue
Burnage
Manchester
M19 1RT

CIAT Registered Practice

PROJECT: Part Two Storey, Part Single Storey Side & Rear Extensions

PAGE 3

DRAWING: First Floor Plan as Existing


SCALE 1:50 @ A3

DRAWING NO.: 2025.19.P3


DATE: July 2025




Front Elevation as Existing
Scale - 1:100

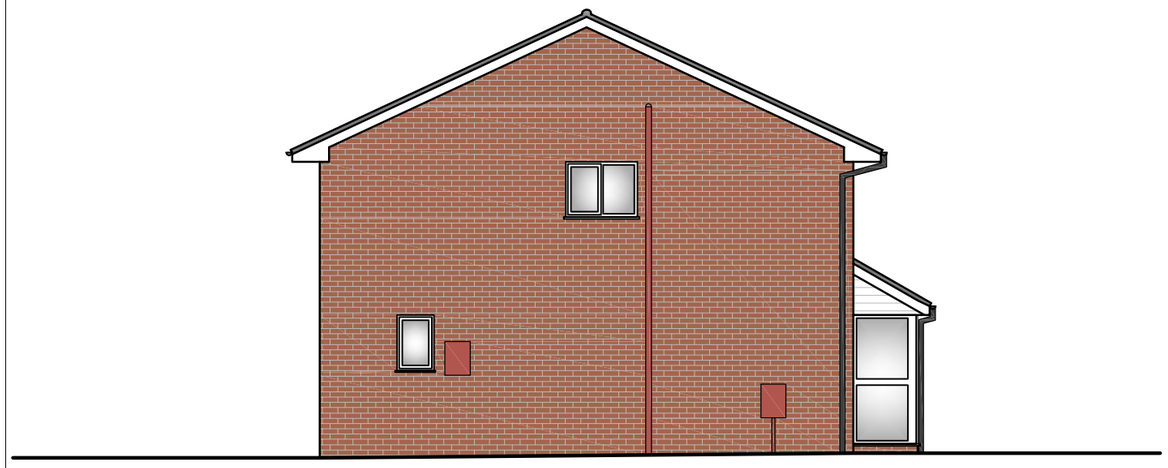

Side Elevation as Existing
Scale - 1:100

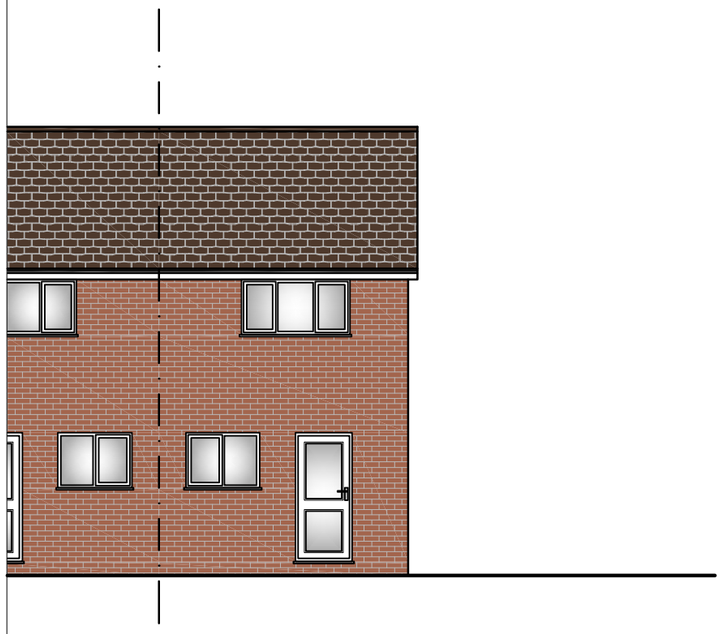

Rear Elevation as Existing
Scale - 1:100

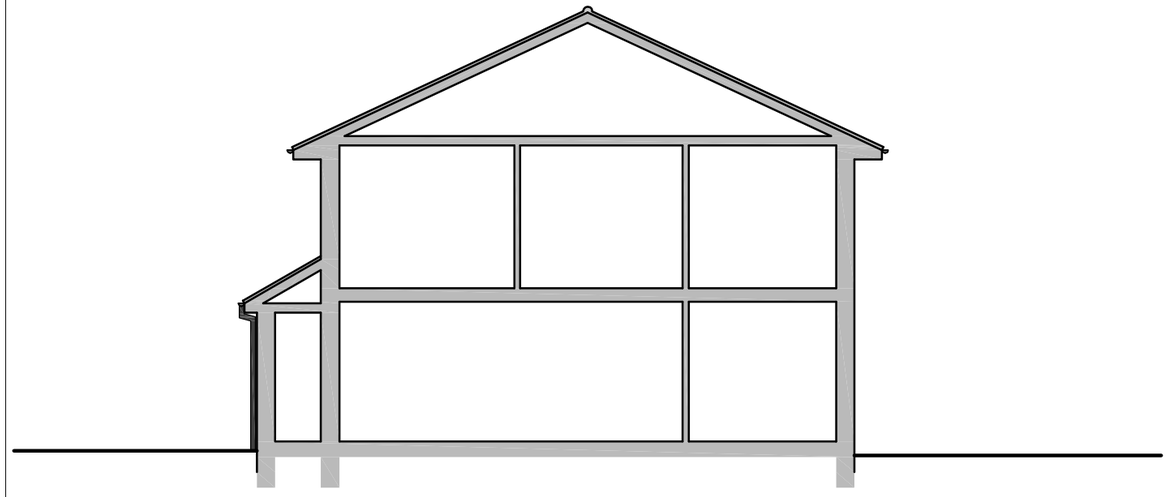

Side Elevation as Existing
Scale - 1:100

0 5 10m

NOTES

Drawings are to be used for obtaining planning permission & building regulations approval only. All measurements to be checked on site. Approved drawings are to be read in conjunction with the written specification. Any discrepancies within the project documentation are to be reported to this Practice for resolution.

© AG Architectural Solutions Ltd.

Note that the 'Party Wall etc. Act 1996' should be considered prior to the commencement of work.

AG Architectural Solutions

19 Hillbrook Road, Offerton, Stockport, SK1 4JW
0161 355 5880
enquiries@ag-solutions.co.uk

Mr K Latif

26 Lavister Avenue
Burnage
Manchester
M19 1RT

CIAT Registered Practice

PROJECT: Part Two Storey, Part Single Storey Side & Rear Extensions

PAGE 4

DRAWING: Elevations as Existing

SCALE 1:100 @ A3

DRAWING NO.: 2025.19.P4

DATE: July 2025



Site Plan as Proposed
Scale - 1:200

0 5 10 20m

NOTES

Drawings are to be used for obtaining planning permission & building regulations approval only. All measurements to be checked on site. Approved drawings are to be read in conjunction with the written specification. Any discrepancies within the project documentation are to be reported to this Practice for resolution.

© AG Architectural Solutions Ltd.

Note that the 'Party Wall etc. Act 1996' should be considered prior to the commencement of work.

+AG Architectural Solutions

19 Hillbrook Road, Offerton, Stockport, SK1 4JW
0161 355 5880
enquiries@ag-solutions.co.uk

Mr K Latif

26 Lavister Avenue
Burnage
Manchester
M19 1RT

CIAT Registered Practice

PROJECT: Part Two Storey, Part Single Storey Side & Rear Extensions


PAGE 5

DRAWING: Site Plan as Proposed

SCALE 1:200 @ A3

DRAWING NO.: 2025.19.P5

DATE: July 2025

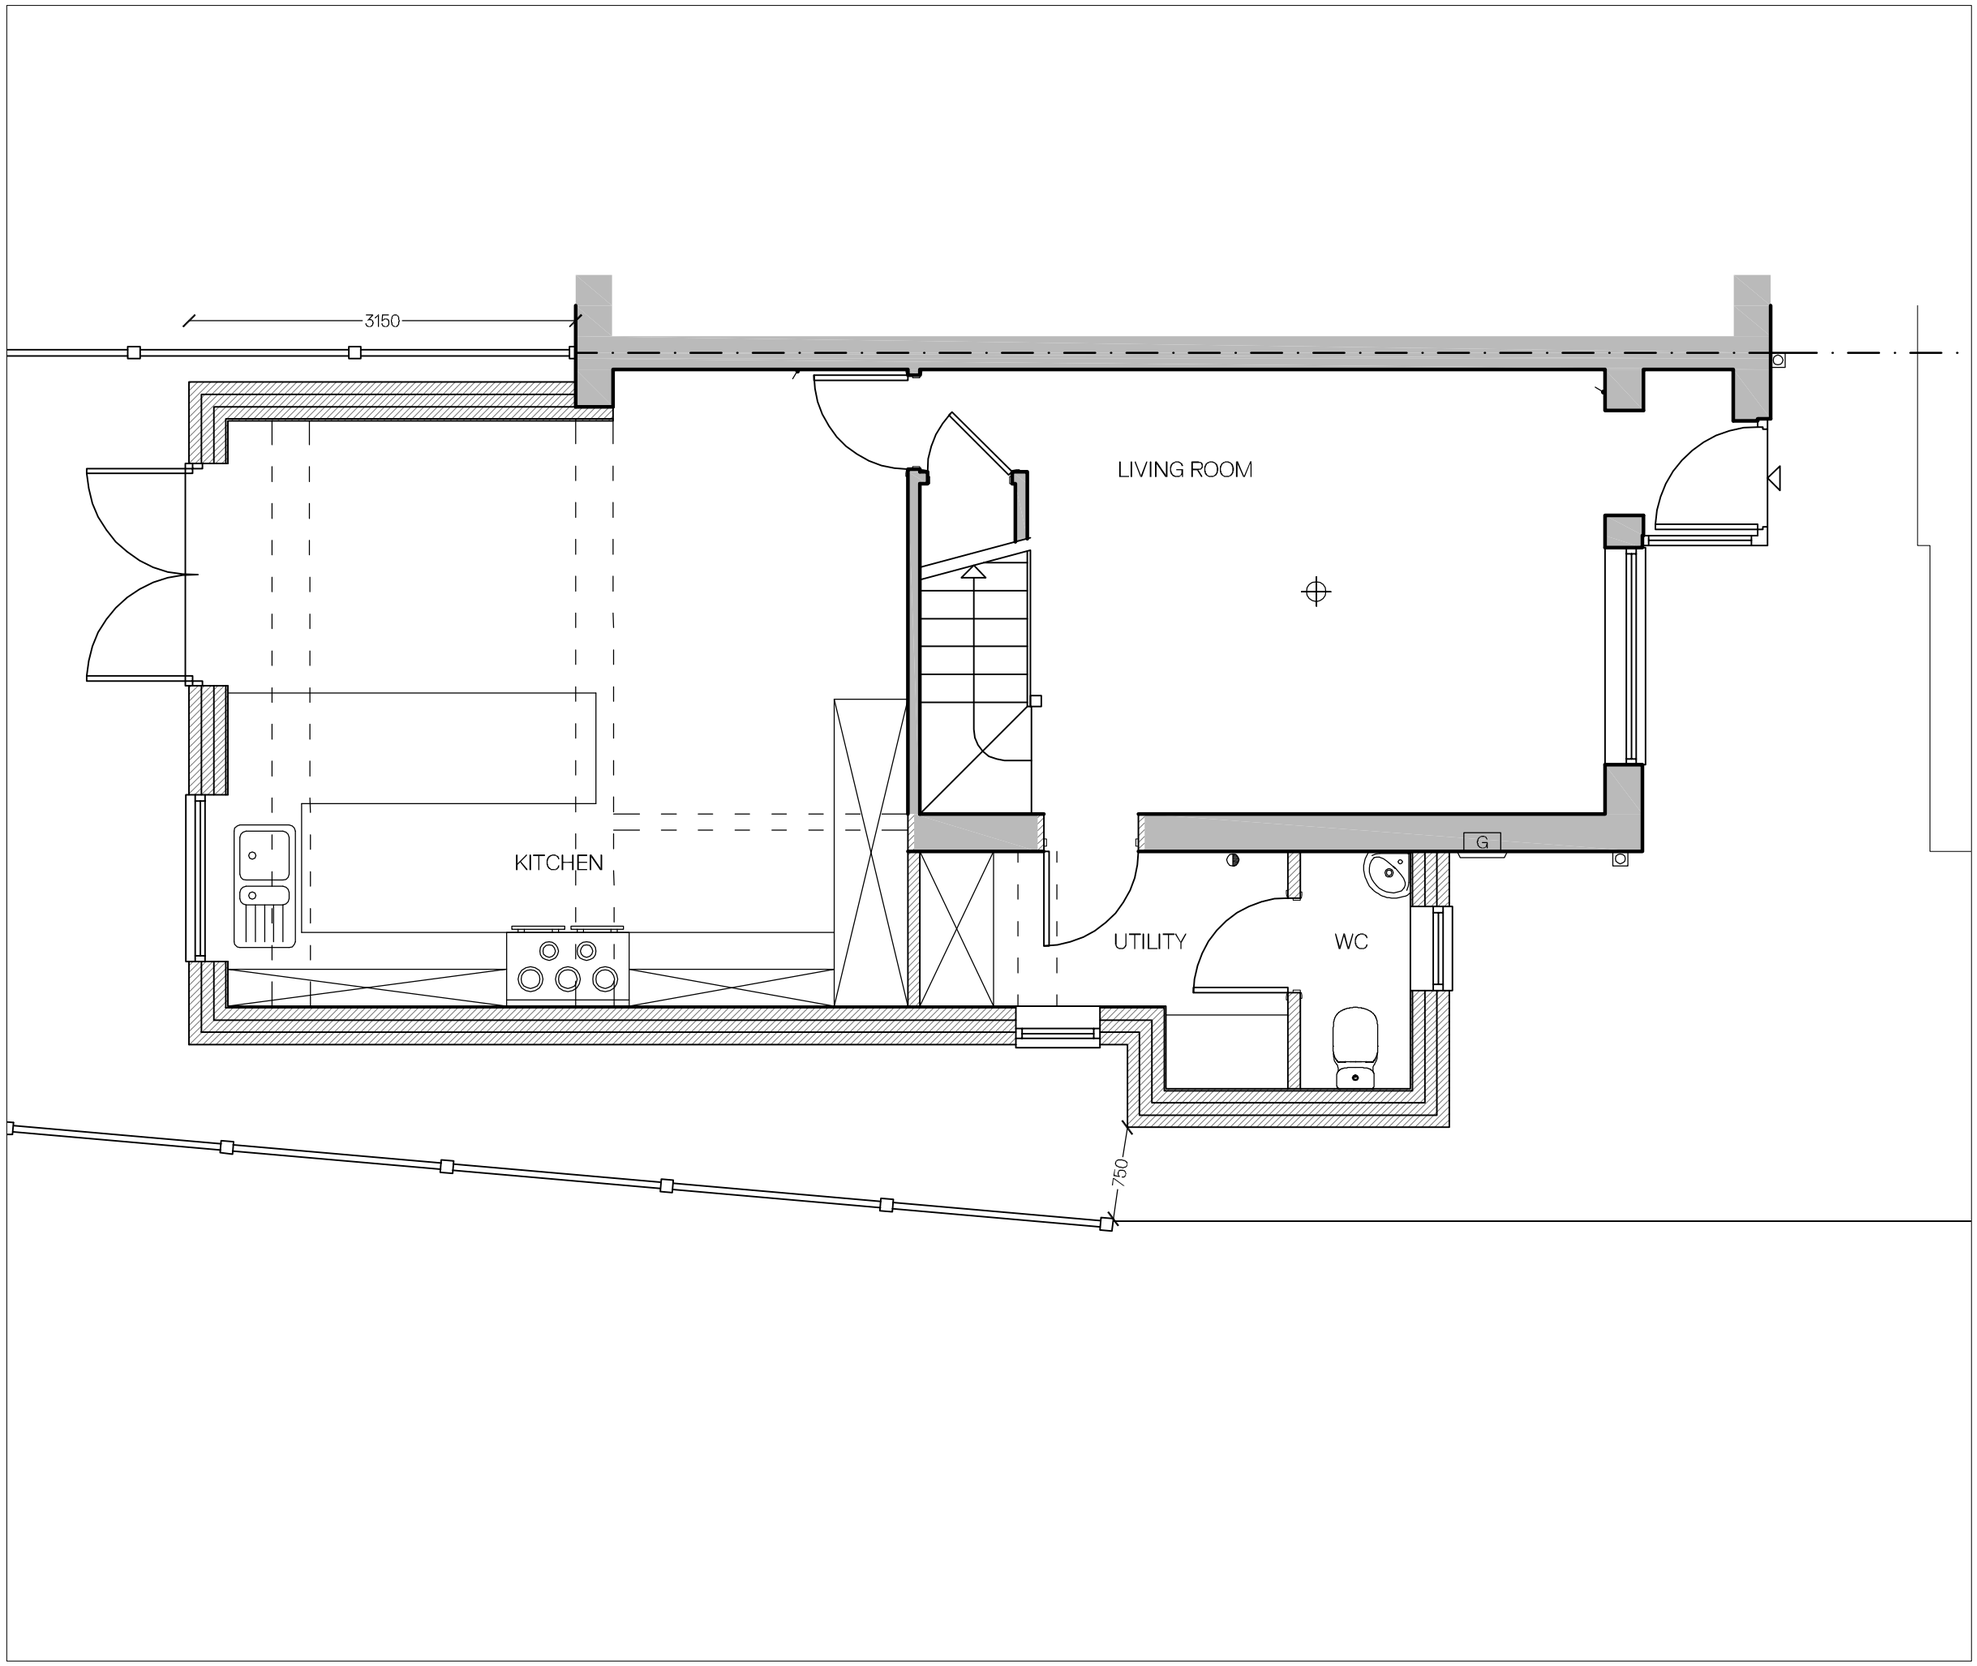

Ground Floor Plan as Proposed
Scale - 1:50

0 1 2 3 4m

NOTES

Drawings are to be used for obtaining planning permission & building regulations approval only. All measurements to be checked on site. Approved drawings are to be read in conjunction with the written specification. Any discrepancies within the project documentation are to be reported to this Practice for resolution.
© AG Architectural Solutions Ltd.
Note that the 'Party Wall etc. Act 1996' should be considered prior to the commencement of work.

AG Architectural Solutions

19 Hillbrook Road, Offerton, Stockport, SK1 4JW
0161 355 5880
enquiries@ag-solutions.co.uk

Mr K Latif

26 Lavister Avenue
Burnage
Manchester
M19 1RT

CIAT Registered Practice

PROJECT: Part Two Storey, Part Single Storey Side & Rear Extensions


PAGE 6

DRAWING: Ground Floor Plan as Proposed

SCALE 1:50 @ A3

DRAWING NO.: 2025.19.P6

DATE: July 2025

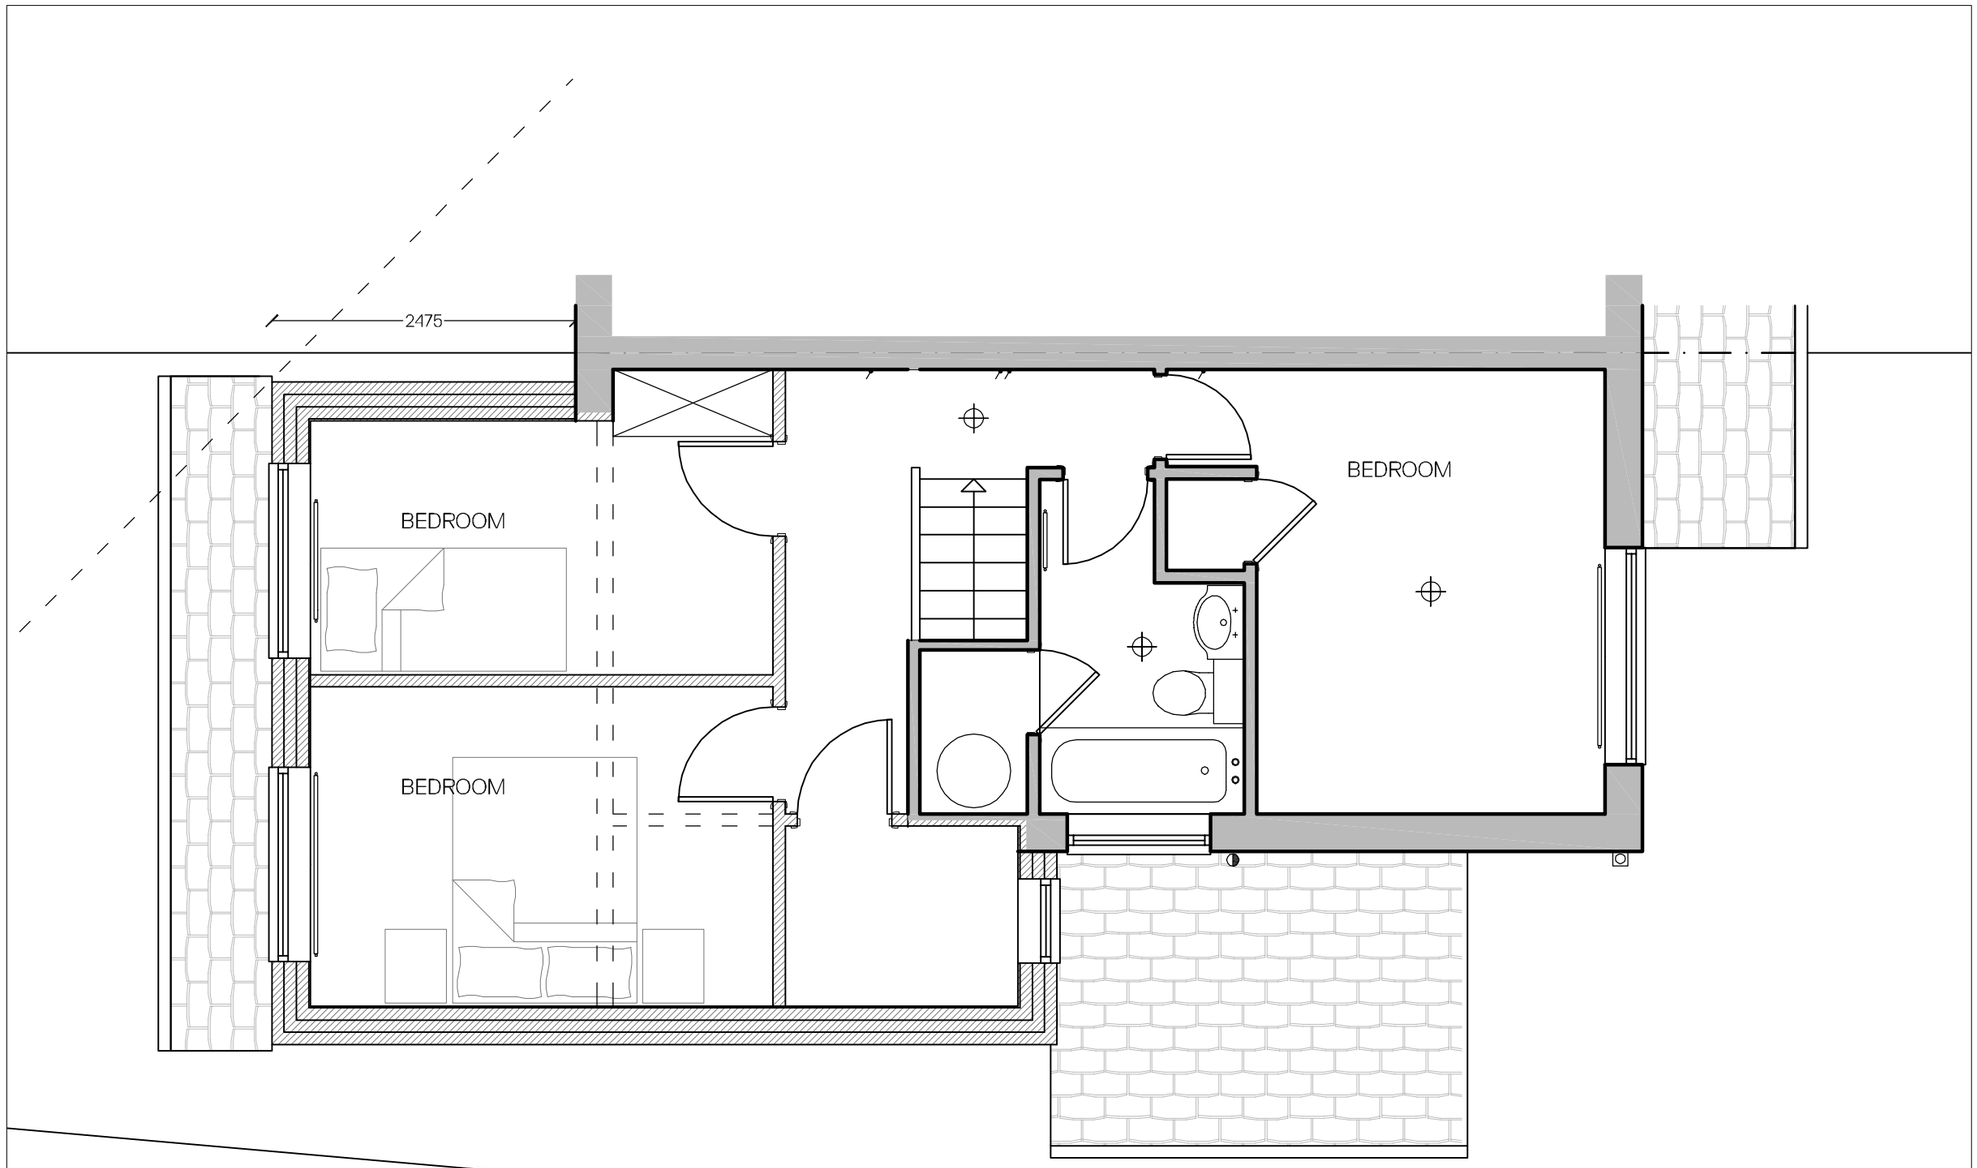

First Floor Plan as Proposed
Scale - 1:50

0 1 2 3 4m

NOTES

Drawings are to be used for obtaining planning permission & building regulations approval only. All measurements to be checked on site. Approved drawings are to be read in conjunction with the written specification. Any discrepancies within the project documentation are to be reported to this Practice for resolution.
© AG Architectural Solutions Ltd.
Note that the 'Party Wall etc. Act 1996' should be considered prior to the commencement of work.

AG Architectural Solutions

19 Hillbrook Road, Offerton, Stockport, SK1 4JW
0161 355 5880
enquiries@ag-solutions.co.uk

Mr K Latif

26 Lavister Avenue
Burnage
Manchester
M19 1RT

CIAT Registered Practice

PROJECT: Part Two Storey, Part Single Storey Side & Rear Extensions

PAGE 7

DRAWING: First Floor Plan as Proposed


SCALE 1:50 @ A3

DRAWING NO.: 2025.19.P7


DATE: July 2025




Front Elevation as Proposed
Scale - 1:100

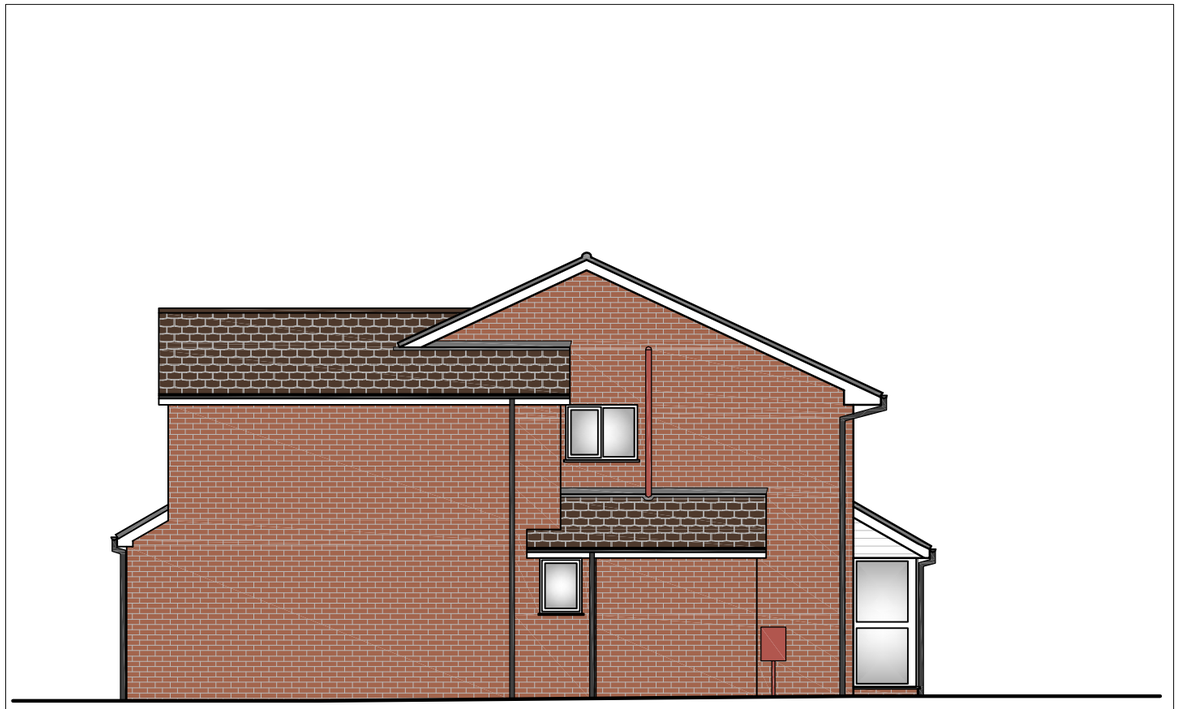

Side Elevation as Proposed
Scale - 1:100

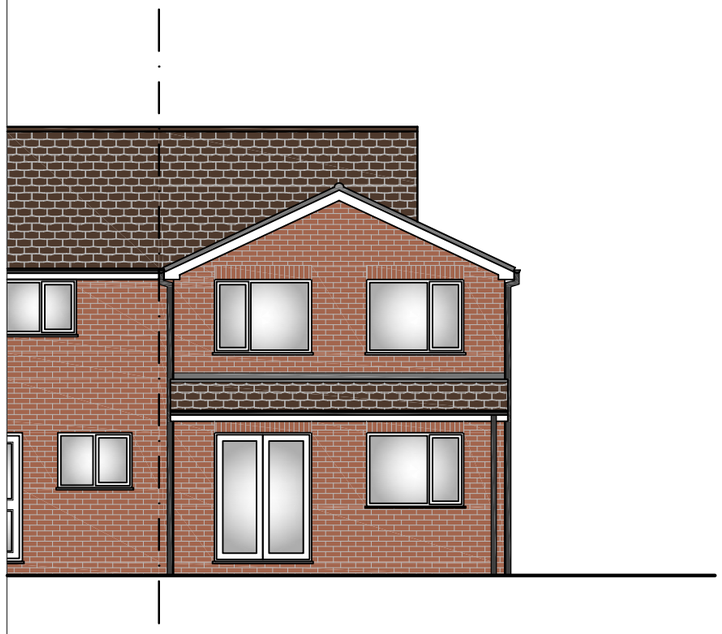

Rear Elevation as Proposed
Scale - 1:100

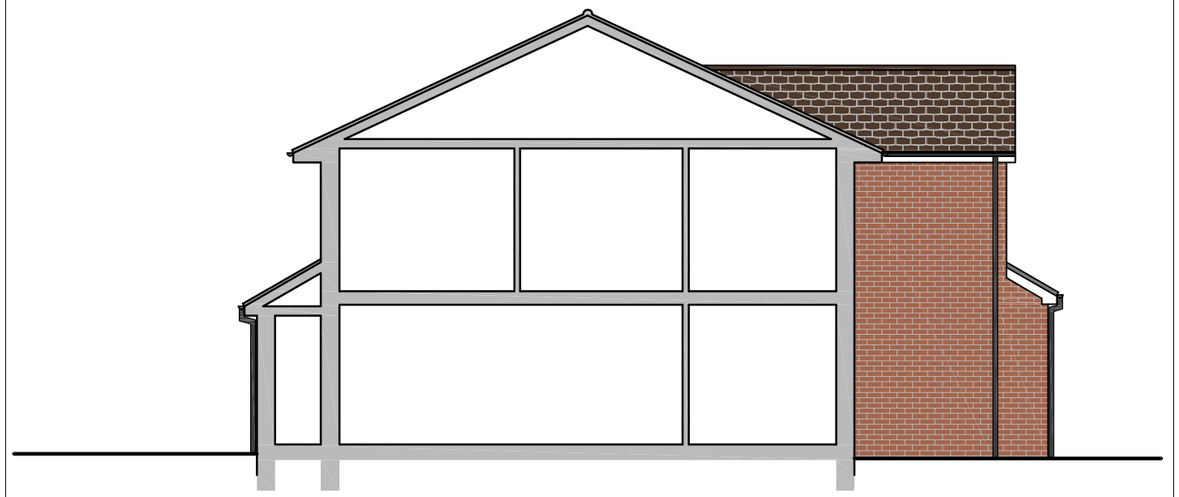

Side Elevation as Proposed
Scale - 1:100

0 5 10m

NOTES

Drawings are to be used for obtaining planning permission & building regulations approval only. All measurements to be checked on site. Approved drawings are to be read in conjunction with the written specification. Any discrepancies within the project documentation are to be reported to this Practice for resolution.

© AG Architectural Solutions Ltd.

Note that the 'Party Wall etc. Act 1996' should be considered prior to the commencement of work.

AG Architectural Solutions

19 Hillbrook Road, Offerton, Stockport, SK1 4JW
0161 355 5880
enquiries@ag-solutions.co.uk

Mr K Latif

26 Lavister Avenue
Burnage
Manchester
M19 1RT

CIAT Registered Practice

PROJECT: Part Two Storey, Part Single Storey Side & Rear Extensions

PAGE 8

DRAWING: Elevations as Proposed

SCALE 1:100 @ A3

DRAWING NO.: 2025.19.P8

DATE: July 2025