

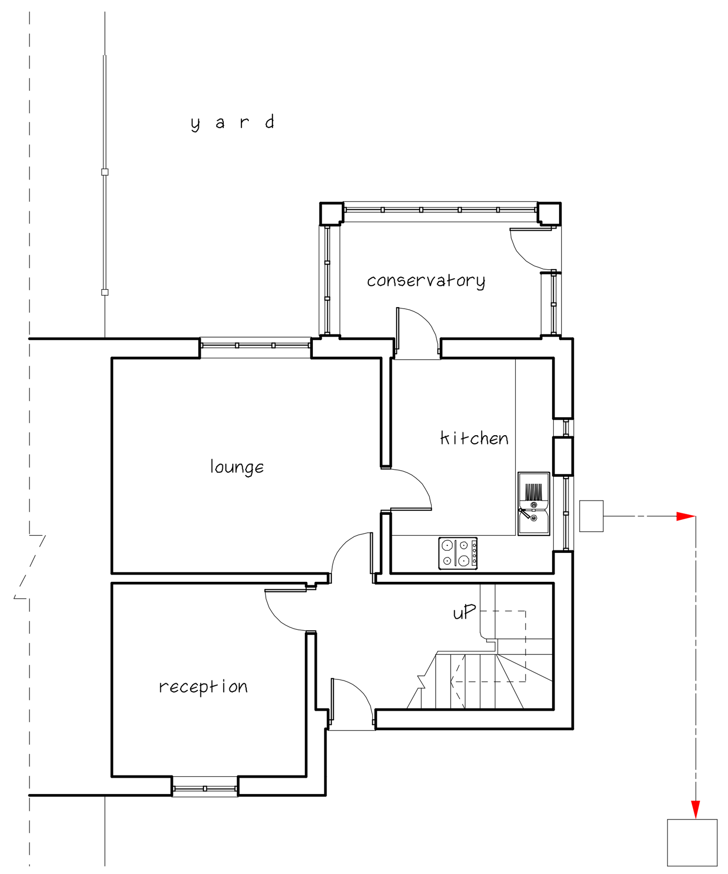



Existing ground floor plan

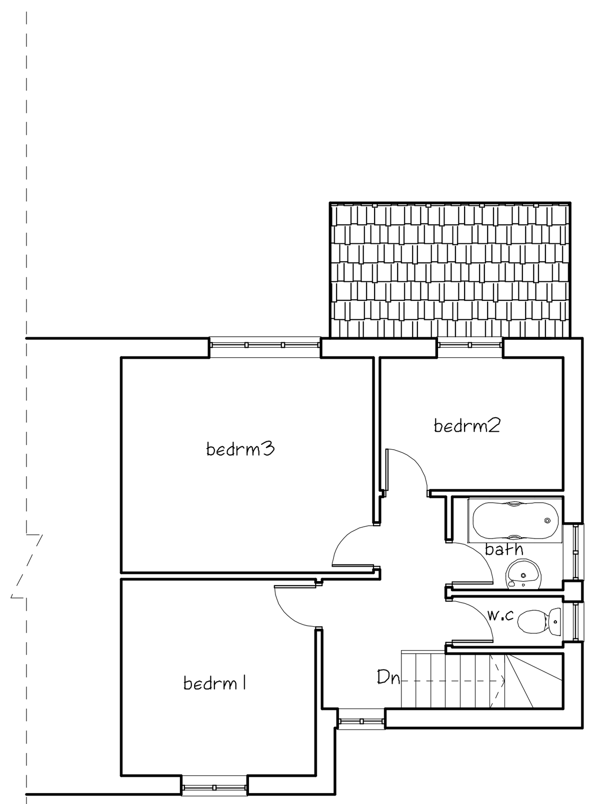


Existing first floor plan

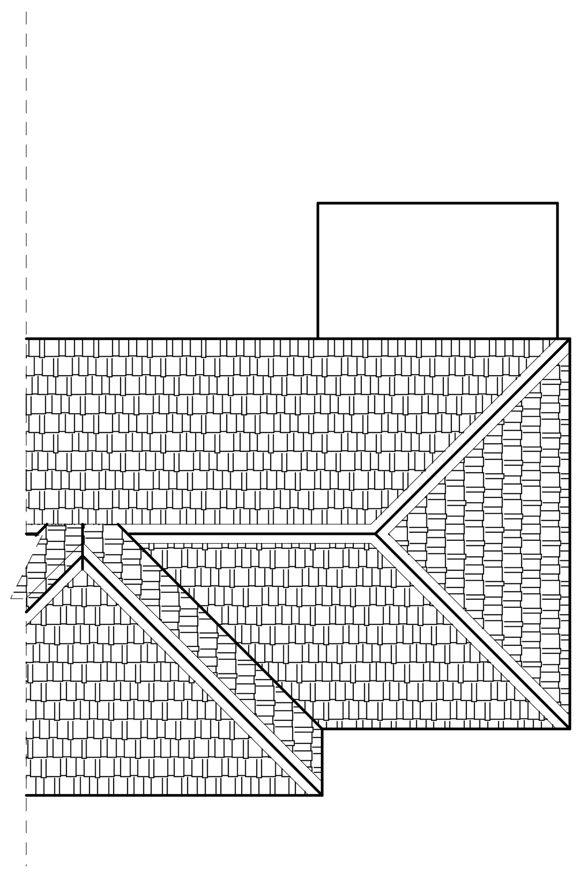


Existing roof plan

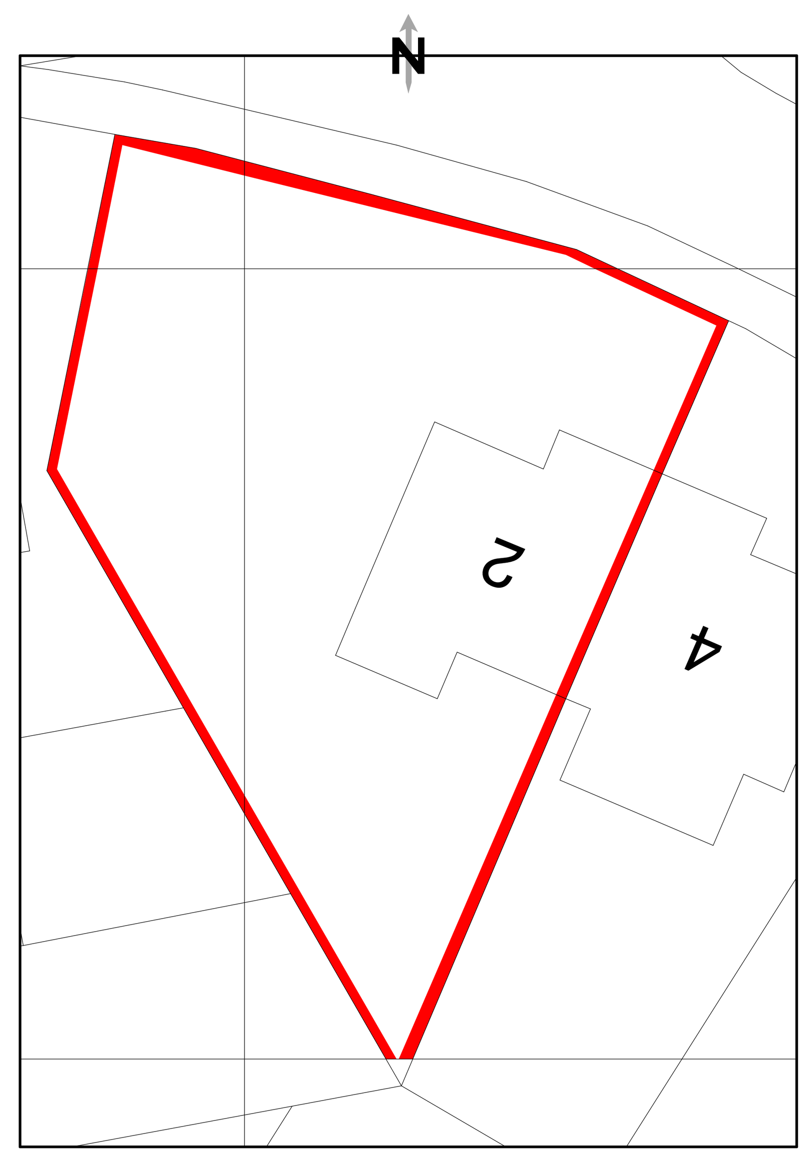

Existing block/site plan
scale:1:200mm

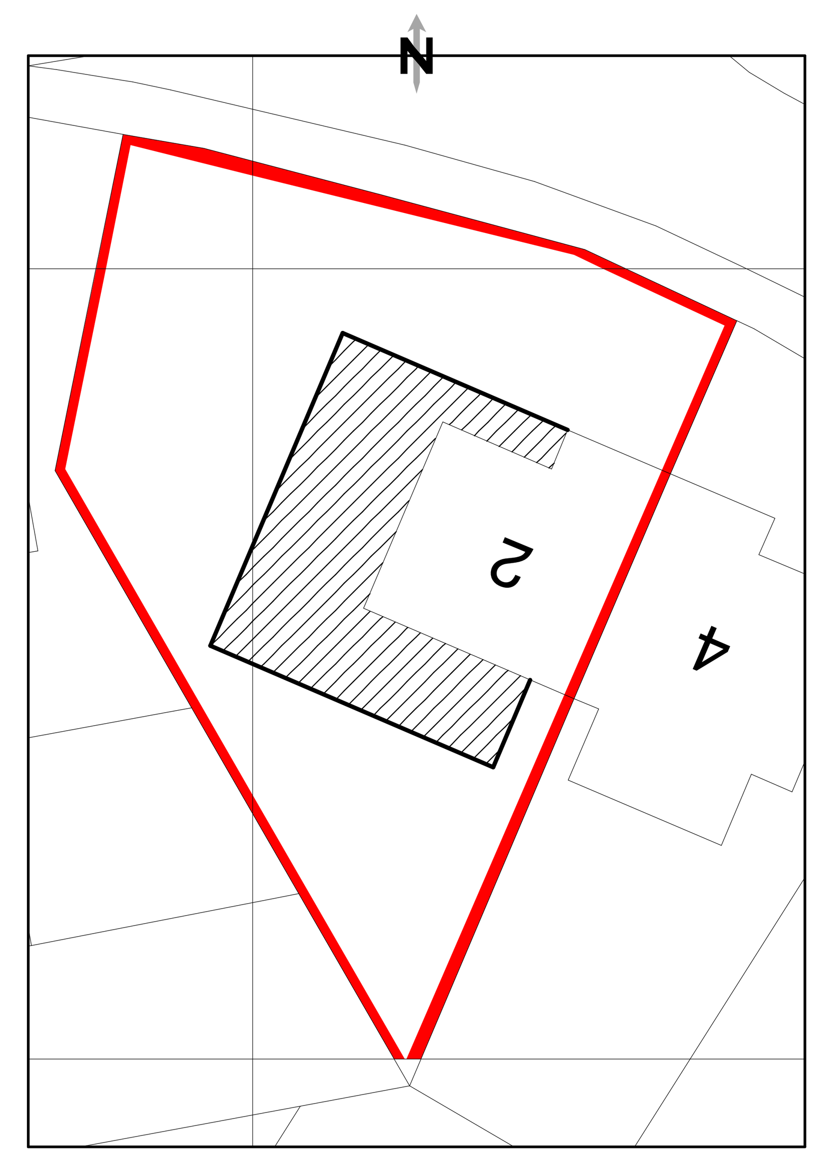


Proposed block/site plan
scale:1:200mm

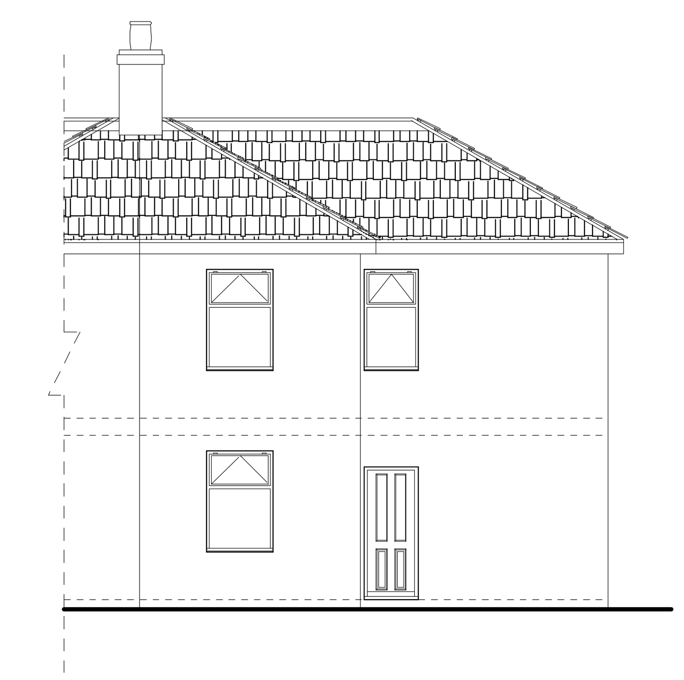

Existing front elevation




Existing side elevation (East)

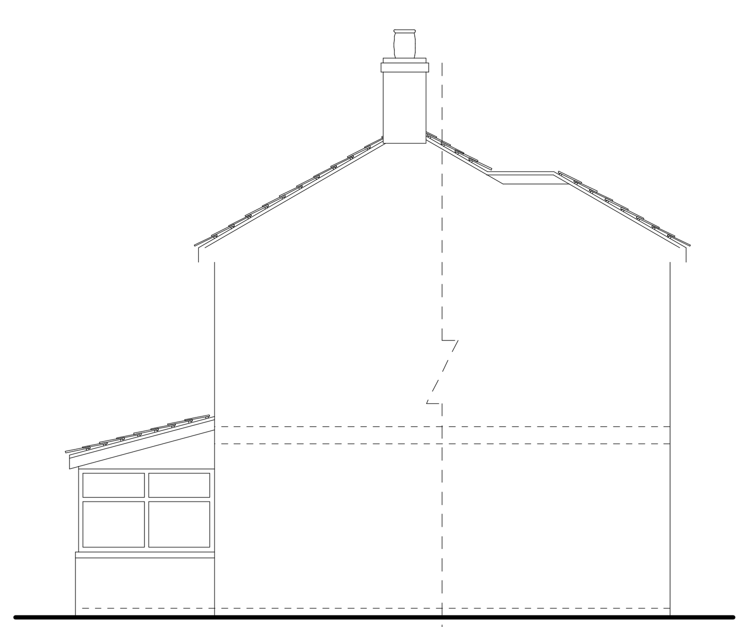


Existing rear elevation



Existing side elevation (West)

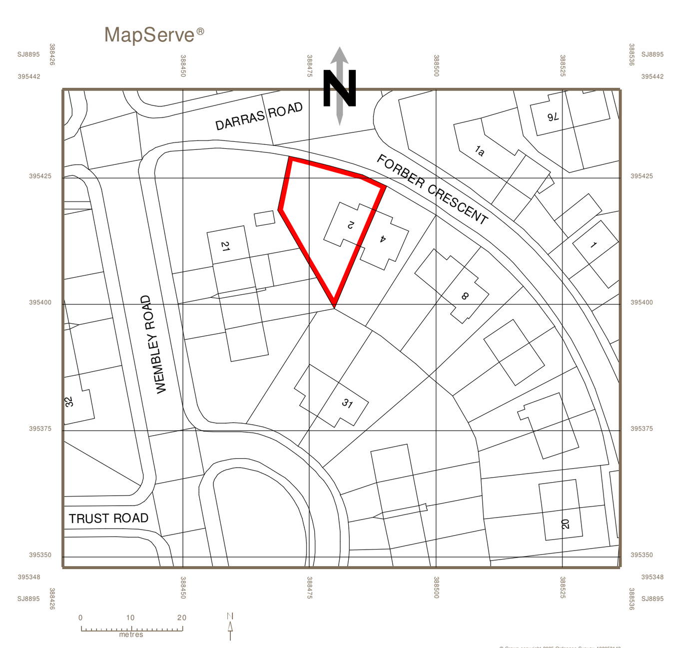

Location plan scale:1:1250mm

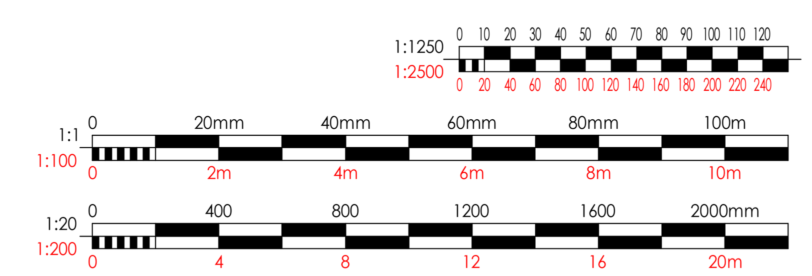

Syed Helal Uddin
Architectural Services

58 Southwood Drive, Baxenden,
Accrington, Lancashire. BB5 2PZ
Tel:01254 238202 Fax:0879 2352826
Mobile: 07879 261142
Email: syedhelaluddin@yahoo.com

Scale:1:100 Page 1/2 (A1)

Drawing no: 2179

Existing & proposed layout

Location: 2 Forber Crescent,
Manchester, M18 7PU

Prop: Two/single storey extension

Client: MR. MD WALLED SAJID

Date: October 2025

Please do not scale drawing