
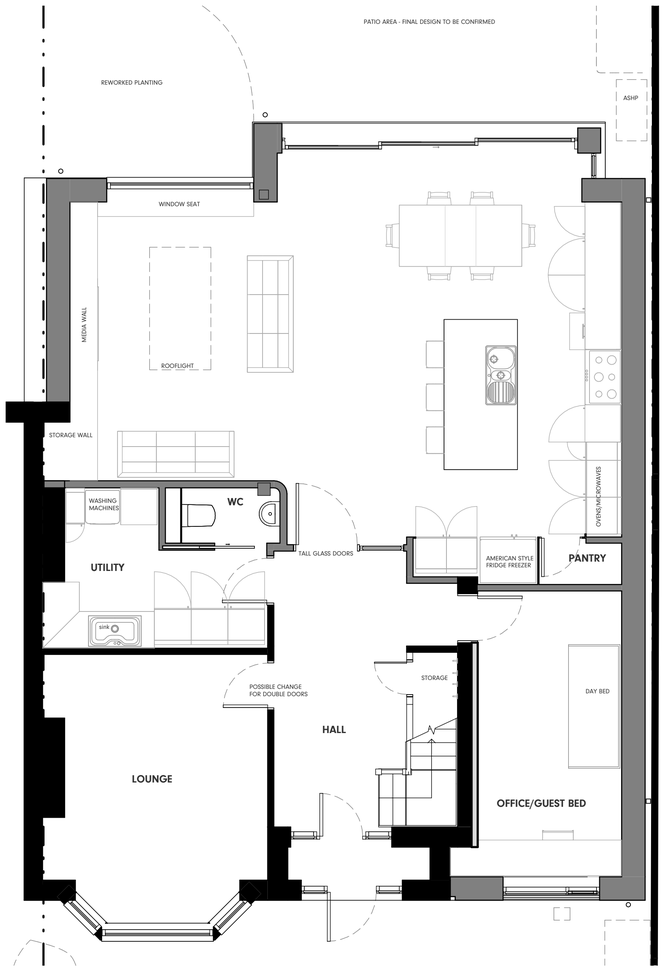



Proposed Ground Floor Plan

1 : 50

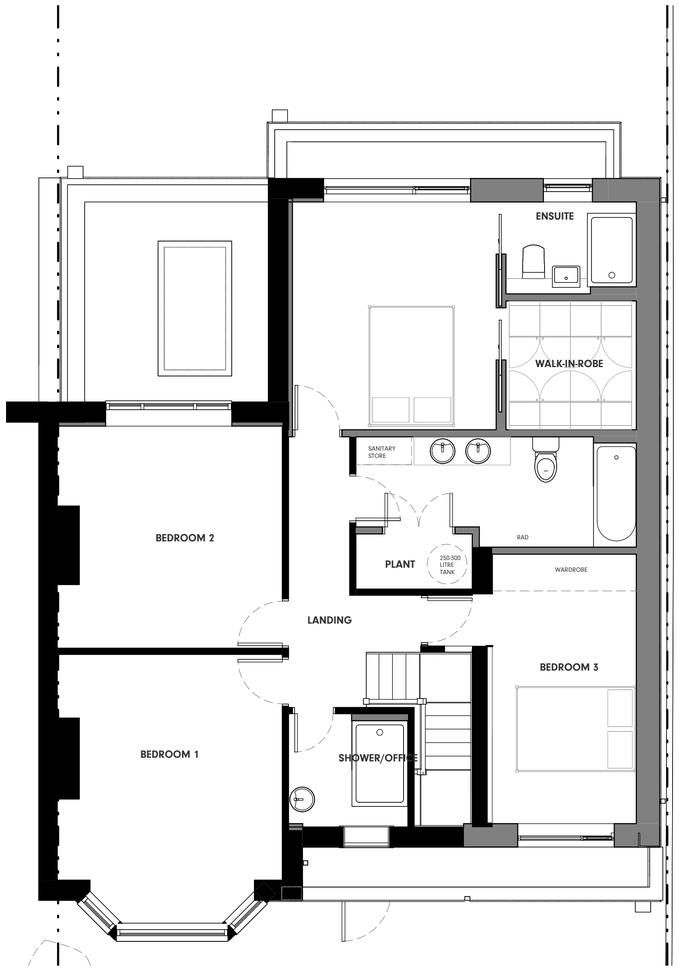

Proposed First Floor Plan

1 : 50

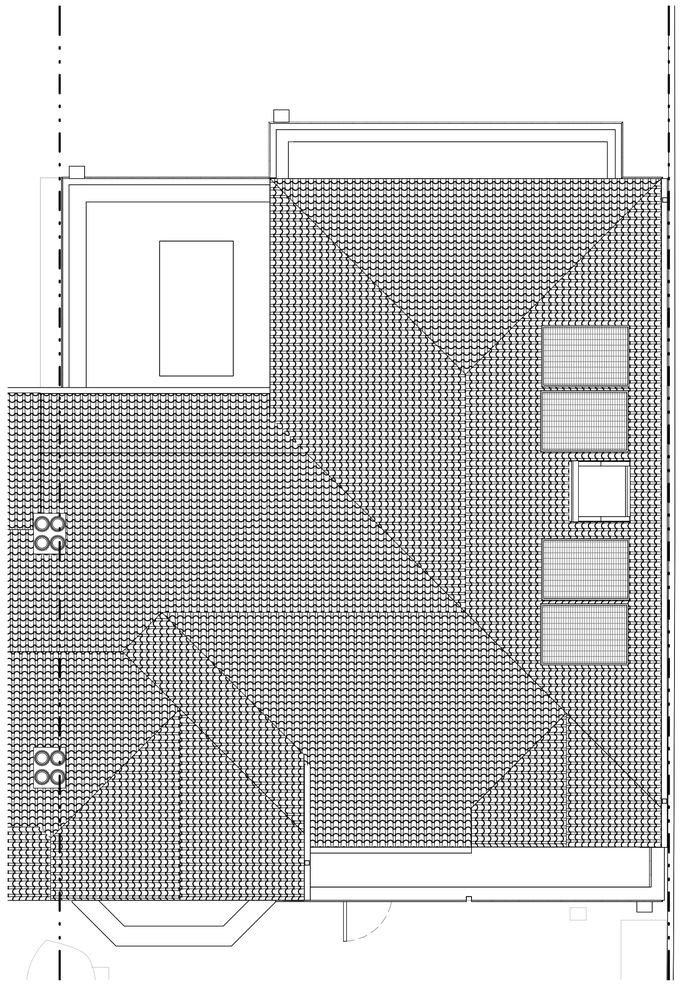

Proposed Roof Plan

1 : 50

0 1 2 3

SCALE 1 : 50

N

Status:

PLANNING

Ref	Hazard Identification		Date
P7	PLANNING- REV D	AU	23.10.2025
P6	PLANNING- REV C	AU	16.10.2025
P5	PLANNING- REV B	AU	07.10.2025
P4	PLANNING	AU	21.08.2025
P3	DESIGN REV C	DK	12.08.2025
P2	DESIGN REV B	DK	07.08.2025
P1	DESIGN_REV A	DK	25.07.2025
Ref	Revision	By	Date

This drawing is © Architecture Unknown Limited and is not to be copied, reproduced or re-distributed either in whole or in part without the prior written permission of the originator.

The originator shall have no responsibility for any liability, loss, cost, damage or expense arising from or relating to any use of this document other than for its intended purpose on this project.

This drawing shall be read in conjunction with all other relevant drawings, specifications and associated documentation. Any discrepencies, errors or omissions are to be reported to the originator before proceeding with work.

All dimensions are to be checked on site by the contractor prior to proceeding with any work.

AU?
The Courtyard, Royal Mill 17 Redhill St
Manchester, M4 5BA
architectureunknown.co.uk
info@architectureunknown.co.uk
0789 401 2780

Sheet:
PROPOSED FLOOR PLANS

Client:
CHRIS MCDERMOTT & CAT WALKIN

Project:
2 DIDSBURY PARK, M20 5LJ

Drawn by:	Date:	Size:
DK	JULY 2025	A1
Checked by:	Date:	
AU	JULY 2025	
Scale:	Drawing no.	Rev:
1 : 50	25.194.302	P7