

0 2 5

1:100@A3

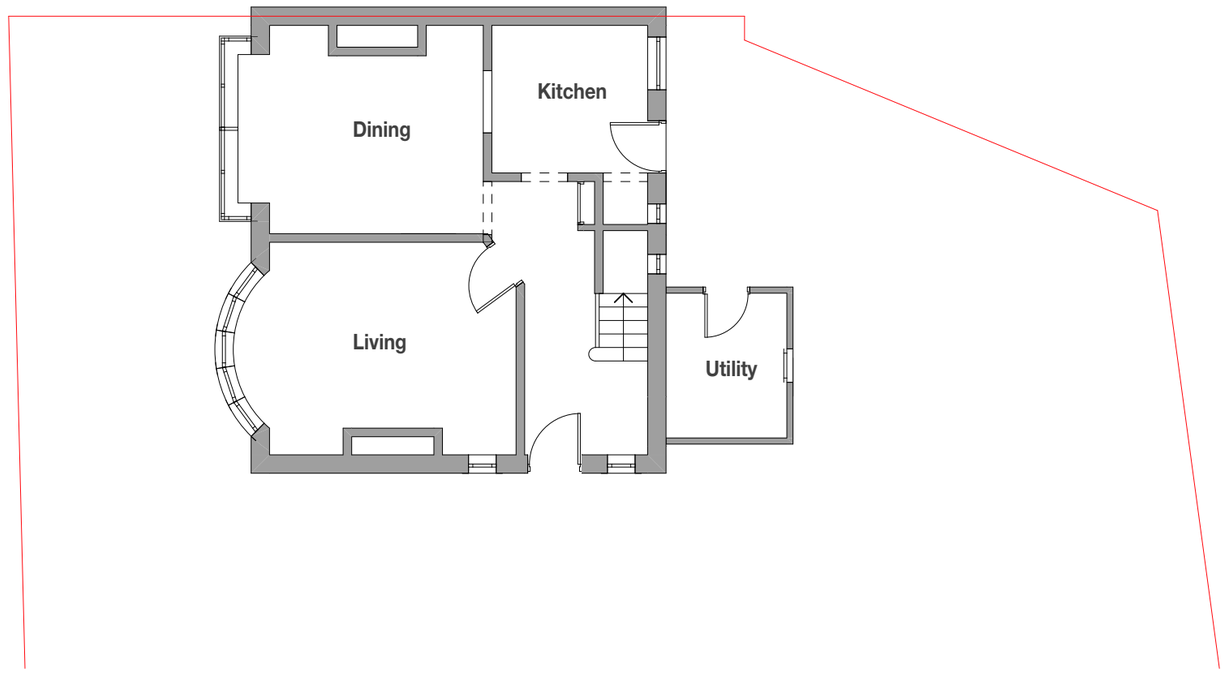

Existing - Ground Floor Plan

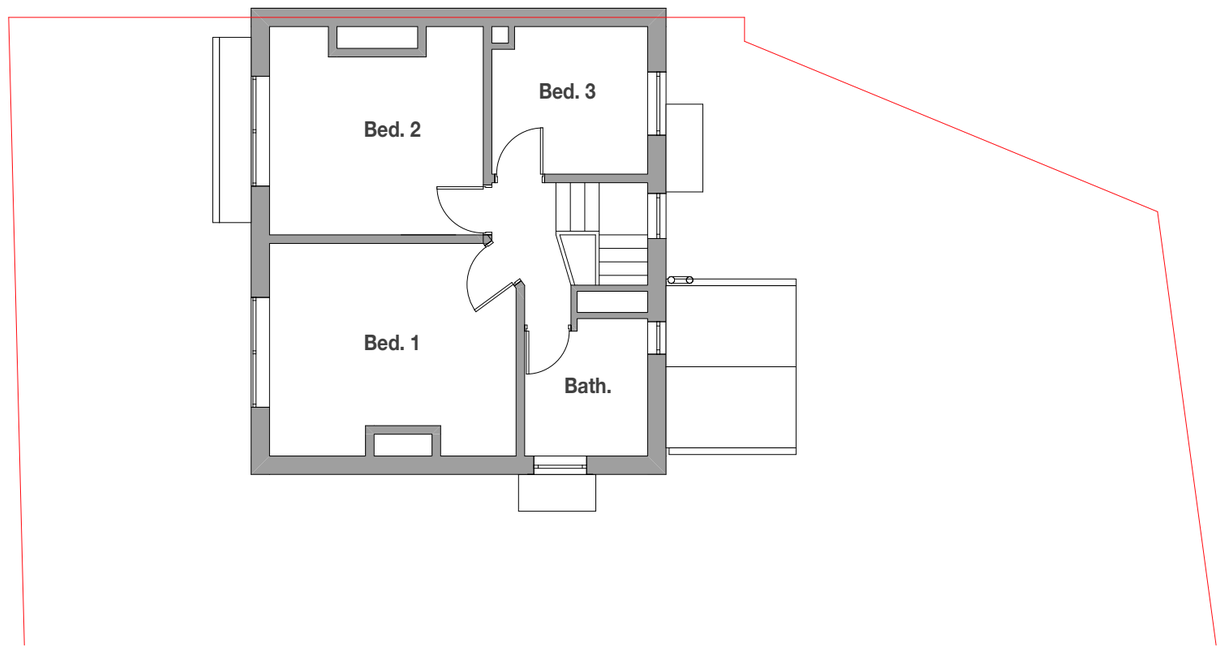

Existing - First Floor Plan

Copyright © FLOCC Studio Ltd. All rights reserved.

This drawing is the property of FLOCC Studio Limited therefore, will require the express written authorisation of FLOCC Studio Ltd. for its total or partial reproduction, as well as exploitation, distribution and marketing.

These drawings are for the purpose of achieving planning and building regulations approval only and subject to final review/ approval by building control. All drawings must be read in conjunction with structural engineers design drawings and calculations. All products to be installed in accordance with manufacturers recommendation and details.

Do not scale this drawing. All dimensions are to be verified on site and any discrepancies reported before commencement of any work.

Issue/ Rev	Description	Date
#	Initial Issue	08.08.25

FOR PLANNING/ BUILDING CONTROL APPROVAL

flocc

Flocc Studio Ltd.

963 Stockport Rd Levenshulme Manchester M19 3NP.

+44 161 307 1766
info@floccstudio.co.uk

Client

Gill Biddle & Ross Phillips

Project Description

23 Lindsay Road, Levenshulme

Project Number **LIN023**

Drawing Title

Plans - Existing

Drawing Number **WD3.1**


Scale **1:100 @ A3**

0 2 5

1:100@A3



Existing - Front Elevation

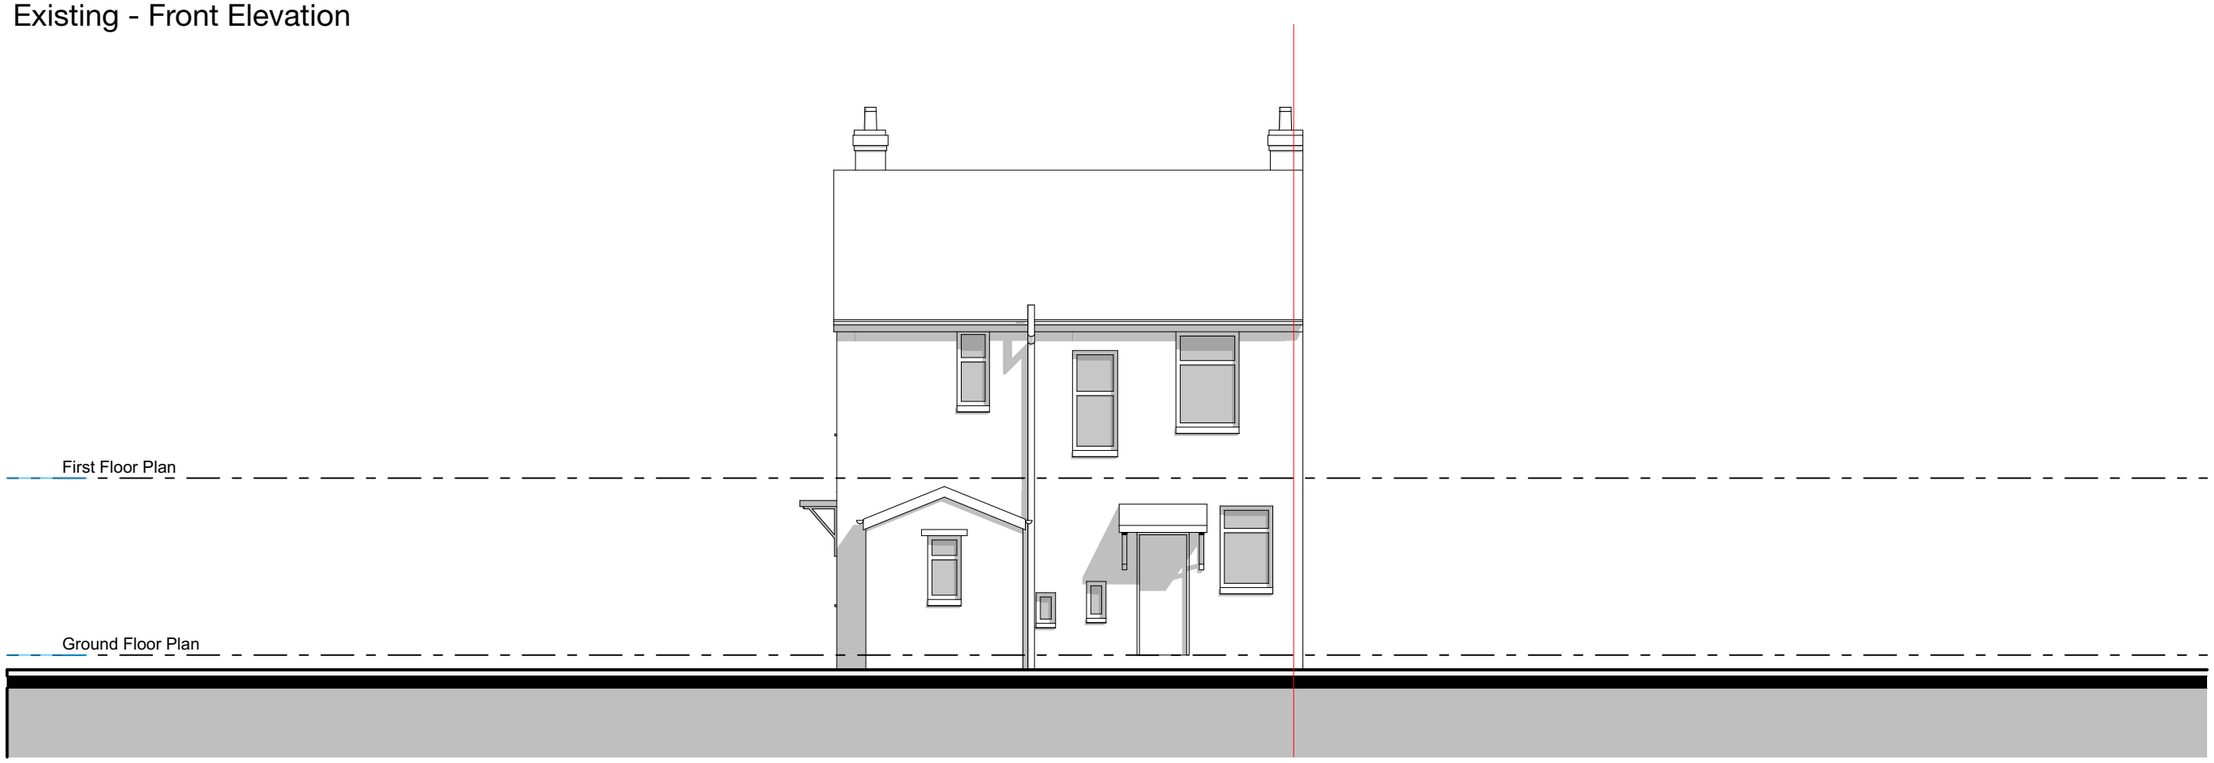

Existing - Rear Elevation

Copyright © FLOCC Studio Ltd. All rights reserved.

This drawing is the property of FLOCC Studio Limited therefore, will require the express written authorisation of FLOCC Studio Ltd. for its total or partial reproduction, as well as exploitation, distribution and marketing.

These drawings are for the purpose of achieving planning and building regulations approval only and subject to final review/ approval by building control. All drawings must be read in conjunction with structural engineers design drawings and calculations. All products to be installed in accordance with manufacturers recommendation and details.

Do not scale this drawing. All dimensions are to be verified on site and any discrepancies reported before commencement of any work.

Issue/ Rev	Description	Date
#	Initial Issue	08.08.25

FOR PLANNING/ BUILDING CONTROL APPROVAL

flocc

Flocc Studio Ltd.

963 Stockport Rd Levenshulme Manchester M19 3NP.

+44 161 307 1766 info@floccstudio.co.uk

Client

Gill Biddle & Ross Phillips

Project Description

23 Lindsay Road, Levenshulme

Project Number **LIN023**

Drawing Title


Elevations - Existing

Drawing Number **WD5.1**


Scale **1:100 @ A3**

0 2 5

1:100@A3

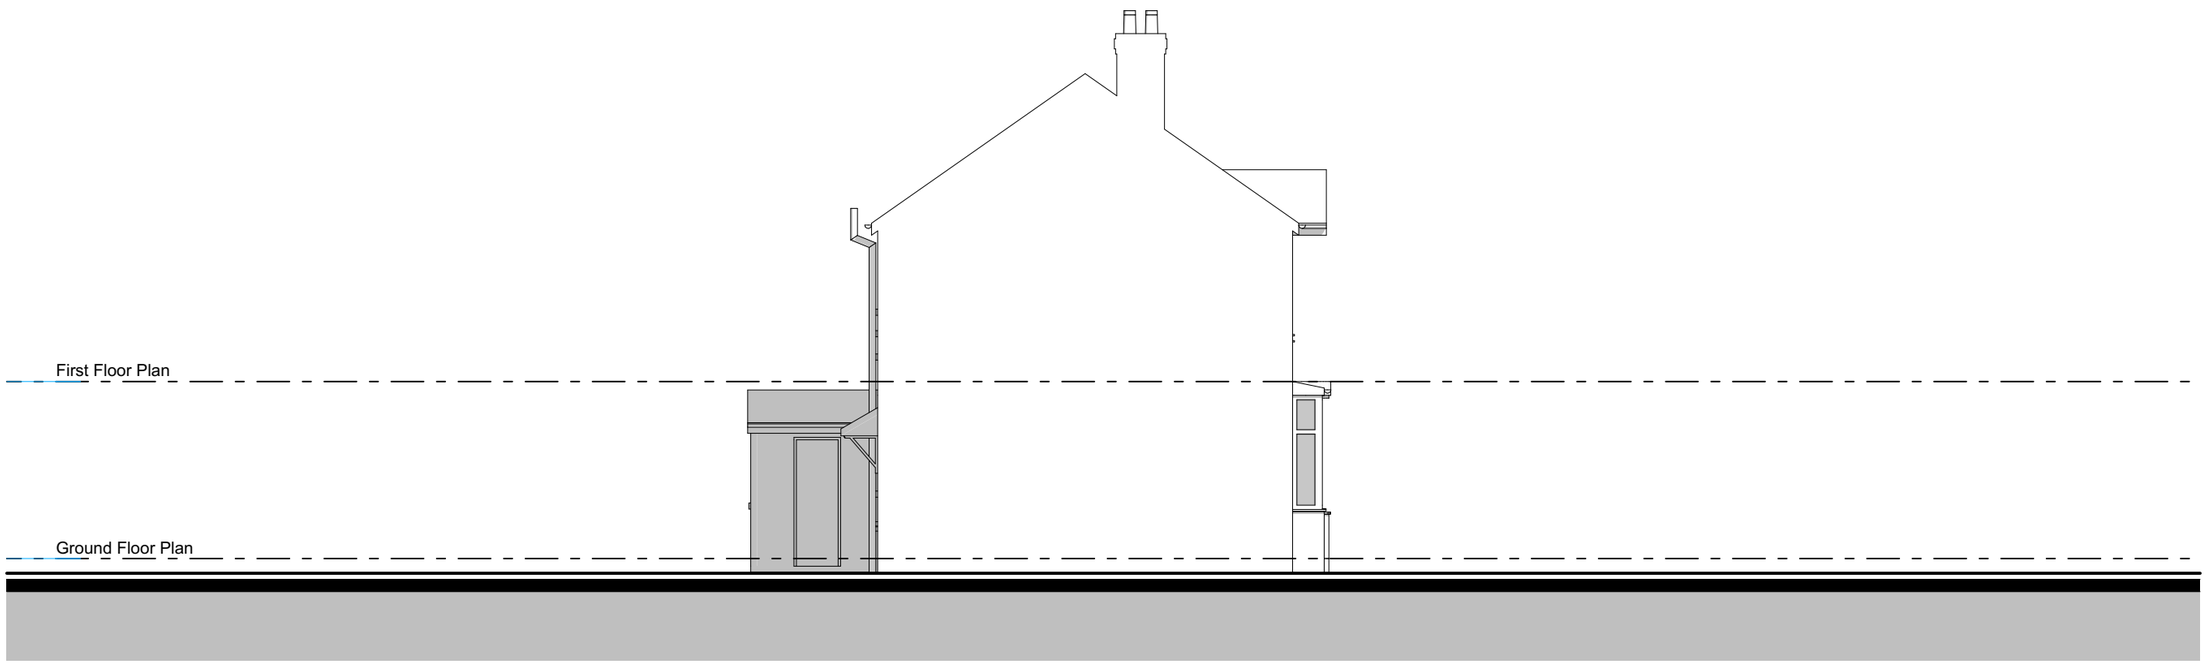

Existing - Side Elevation

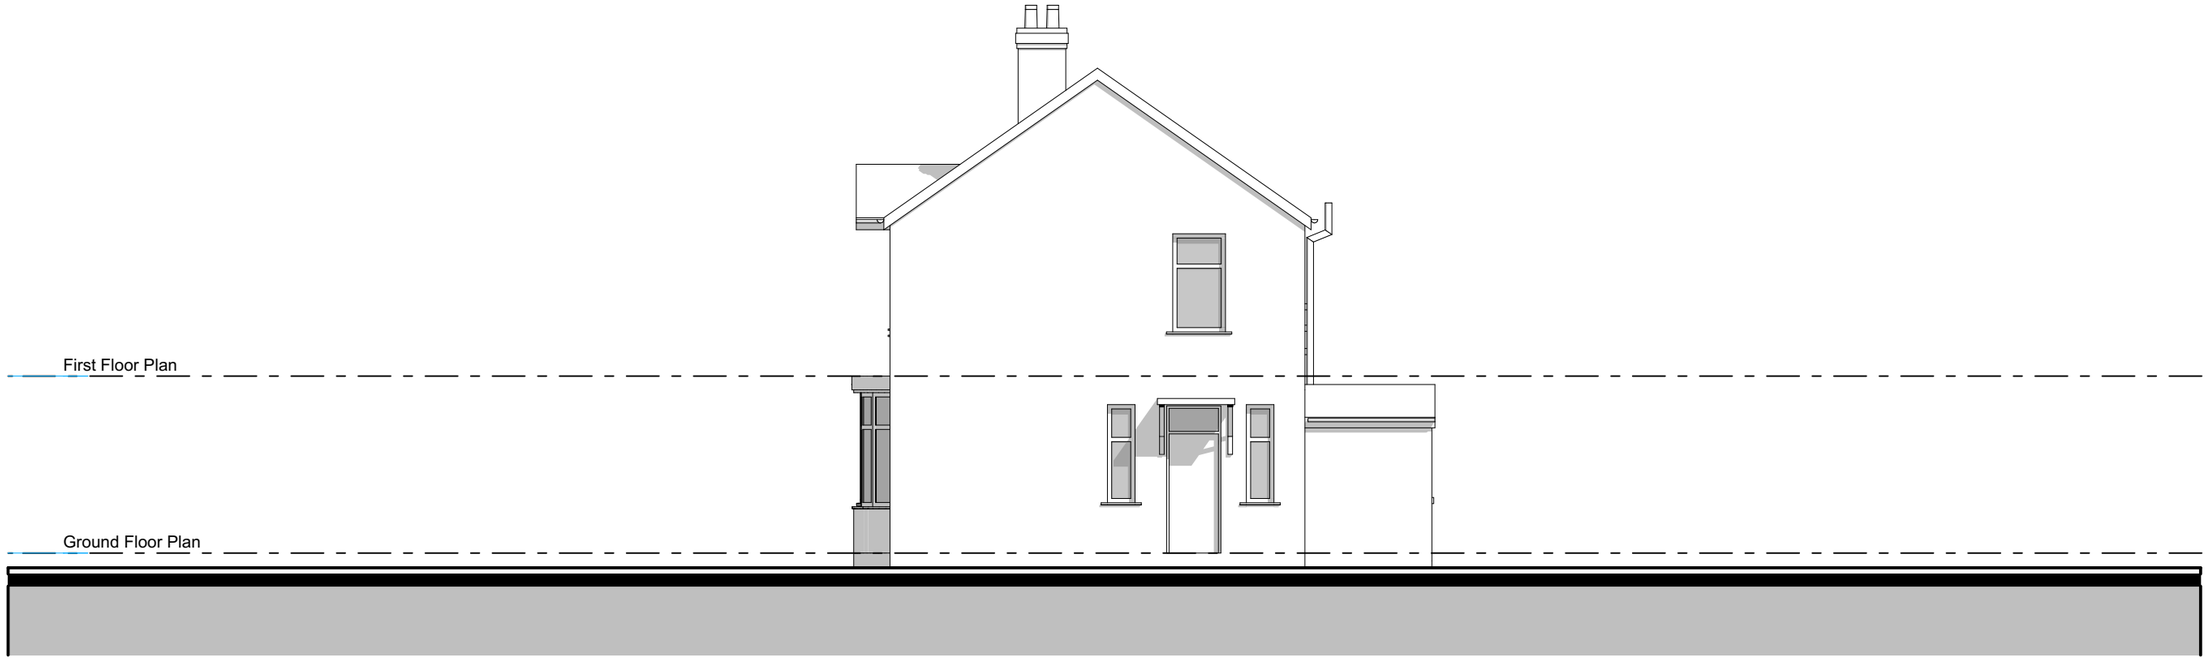

Existing - Side Elevation

Copyright © FLOCC Studio Ltd. All rights reserved.

This drawing is the property of FLOCC Studio Limited therefore, will require the express written authorisation of FLOCC Studio Ltd. for its total or partial reproduction, as well as exploitation, distribution and marketing.

These drawings are for the purpose of achieving planning and building regulations approval only and subject to final review/ approval by building control. All drawings must be read in conjunction with structural engineers design drawings and calculations. All products to be installed in accordance with manufacturers recommendation and details.

Do not scale this drawing. All dimensions are to be verified on site and any discrepancies reported before commencement of any work.

Issue/ Rev	Description	Date
#	Initial Issue	08.08.25

FOR PLANNING/ BUILDING CONTROL APPROVAL

flocc

Flocc Studio Ltd.

963 Stockport Rd Levenshulme Manchester M19 3NP.

+44 161 307 1766
info@floccstudio.co.uk

Client

Gill Biddle & Ross Phillips

Project Description

23 Lindsay Road, Levenshulme

Project Number **LIN023**

Drawing Title

Elevations - Existing

Drawing Number **WD5.2**

Scale **1:100 @ A3**