

0m 5 10 15 20

DO NOT SCALE FROM THIS DRAWING.
All drawings and visuals are provided for illustrative purposes only and are indicative proposals subject to detailed design and structural coordination. AA advises all measurements to be checked on site.

Specific details and materials/colours are subject to further design development.

COPYRIGHT: Artform Architects.


Rev	Description	Date	By
A	Offset extension wall from boundary c.500mm as per client's instruction	29/09/25	EH

SCALE	STATUS	DATE
1 : 500 @A3	PLANNING	29/09/25
DWG No	DRAWN	REV
OR/PL/100	EH	A

WEB: www.artformarchitects.com | **EMAIL:** info@artformarchitects.com
Studio Nine | 9 Stevenson Square, Manchester | **TEL** 0161 6600377

183 Oswald Road
Proposed 1 500 Site Plan

artform

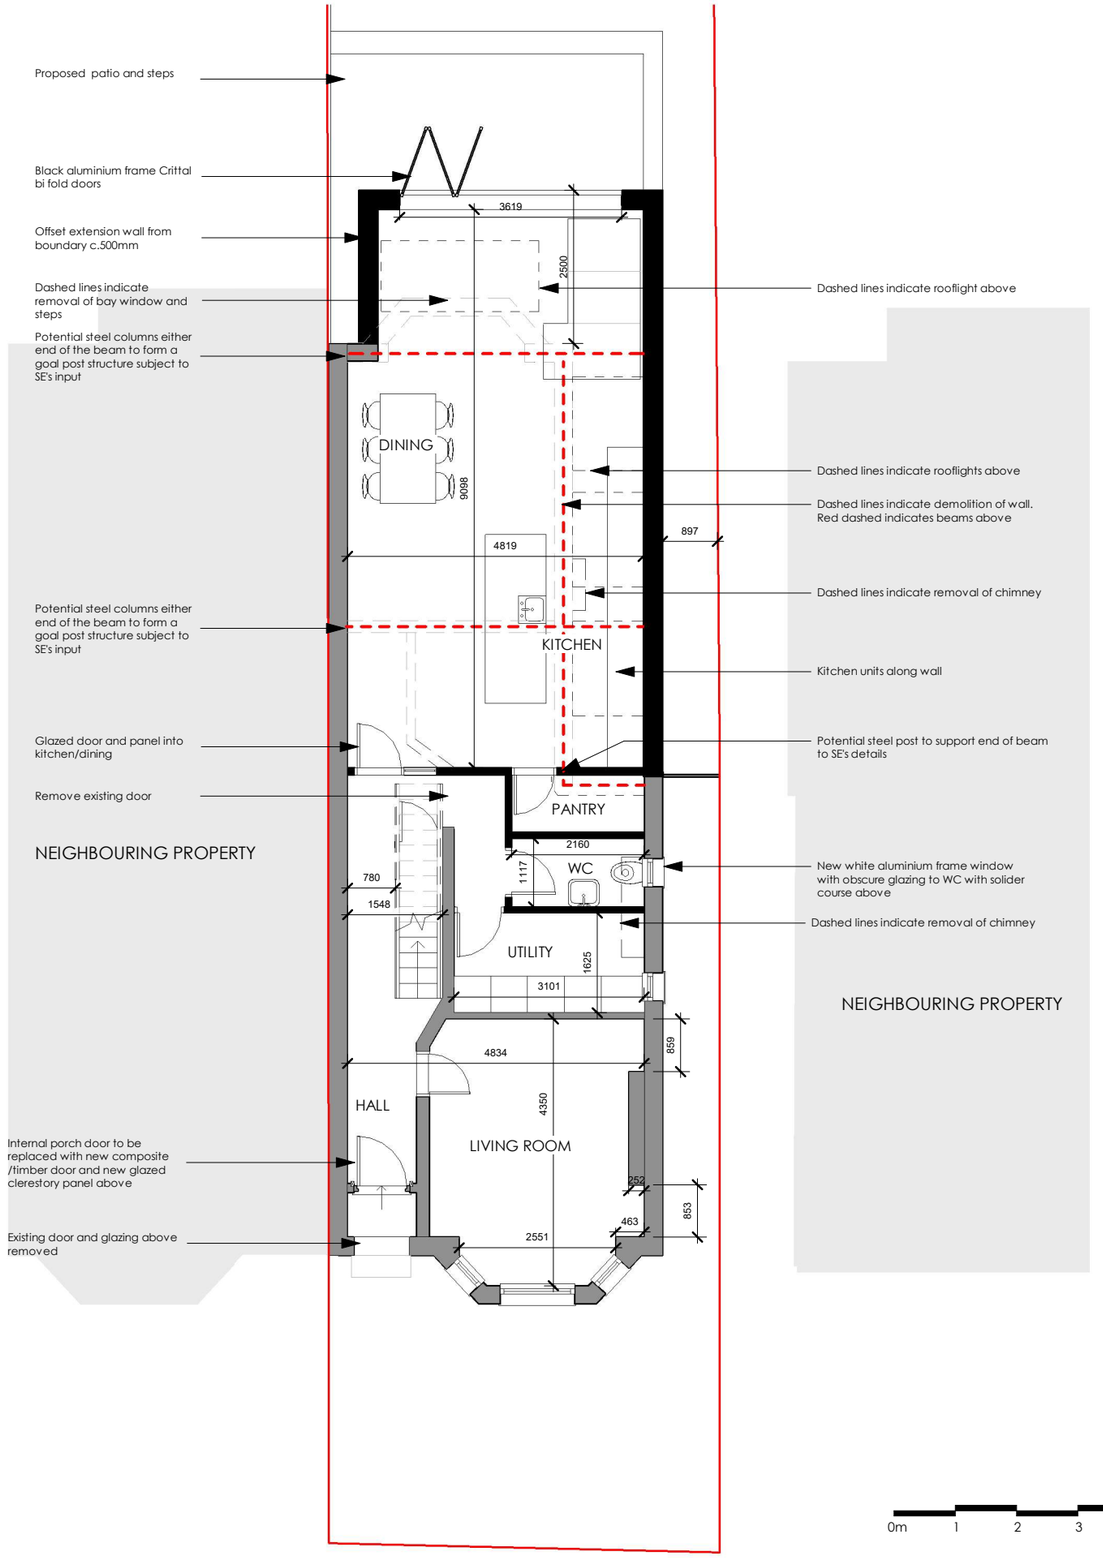

DO NOT SCALE FROM THIS DRAWING.
All drawings and visuals are provided for illustrative purposes only and are indicative proposals subject to detailed design and structural coordination. AA advises all measurements to be checked on site.

Specific details and materials/colours are subject to further design development.

COPYRIGHT: Artform Architects.


Rev	Description	Date	By
A	Offset extension wall from boundary c.500mm as per client's instruction	29/09/25	EH

SCALE	STATUS	DATE
1 : 100 @A3	PLANNING	29/09/25
DWG No	DRAWN	REV
OR/PL/101	EH	A

WEB: www.artformarchitects.com | **EMAIL:** info@artformarchitects.com
Studio Nine | 9 Stevenson Square, Manchester | **TEL** 0161 6600377

183 Oswald Road
Proposed Ground Floor Plan

artform

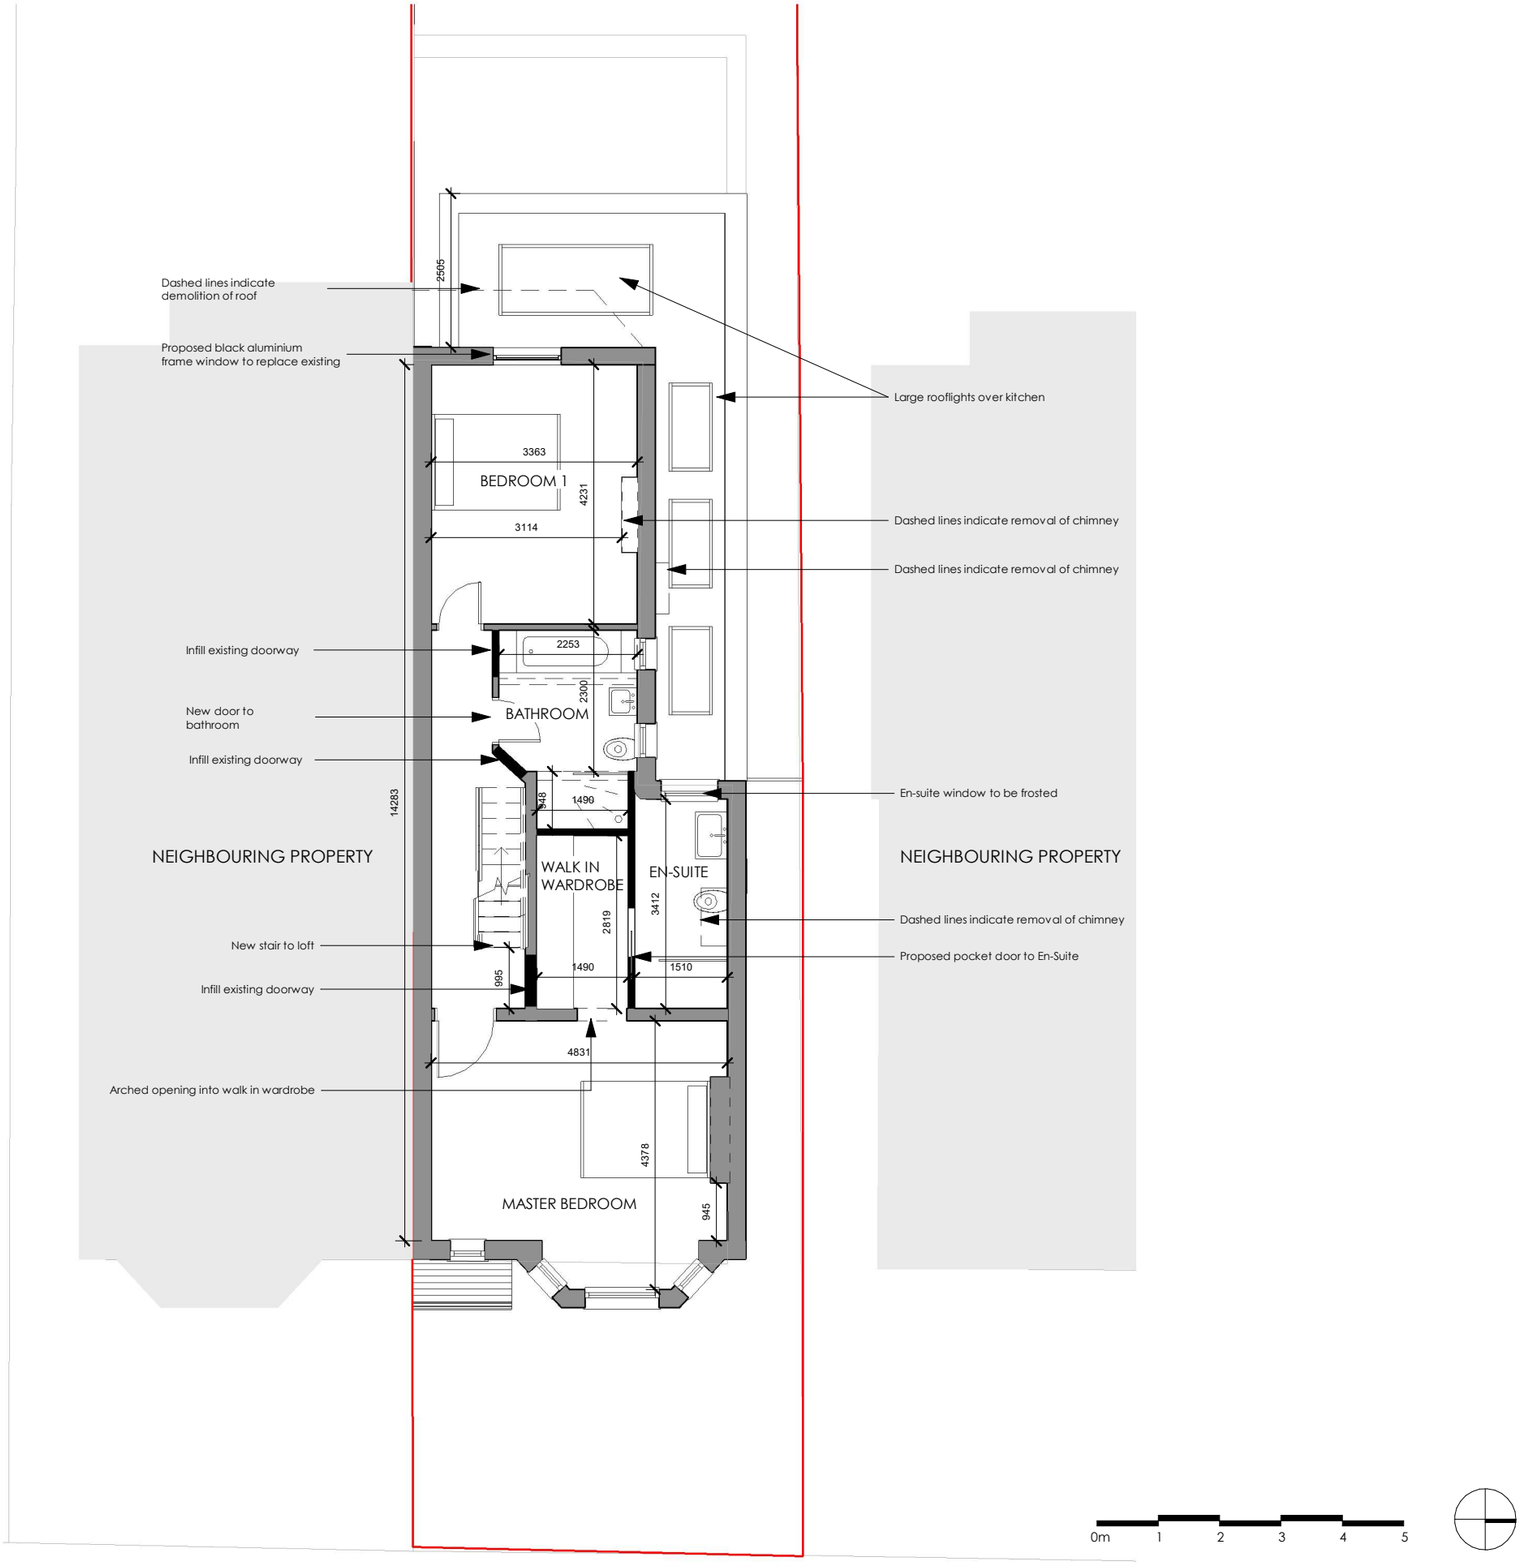

DO NOT SCALE FROM THIS DRAWING.
All drawings and visuals are provided for illustrative purposes only and are indicative proposals subject to detailed design and structural coordination. AA advises all measurements to be checked on site.

Specific details and materials/colours are subject to further design development.

COPYRIGHT: Artform Architects.

Rev	Description	Date	By
A	Offset extension wall from boundary c.500mm as per client's instruction	29/09/25	EH


SCALE	STATUS	DATE
1 : 100 @A3	PLANNING	29/09/25
DWG No	DRAWN	REV
OR/PL/102	EH	A

183 Oswald Road

Proposed First Floor Plan

WEB: www.artformarchitects.com | **EMAIL:** info@artformarchitects.com
Studio Nine | 9 Stevenson Square, Manchester | **TEL** 0161 6600377

artform

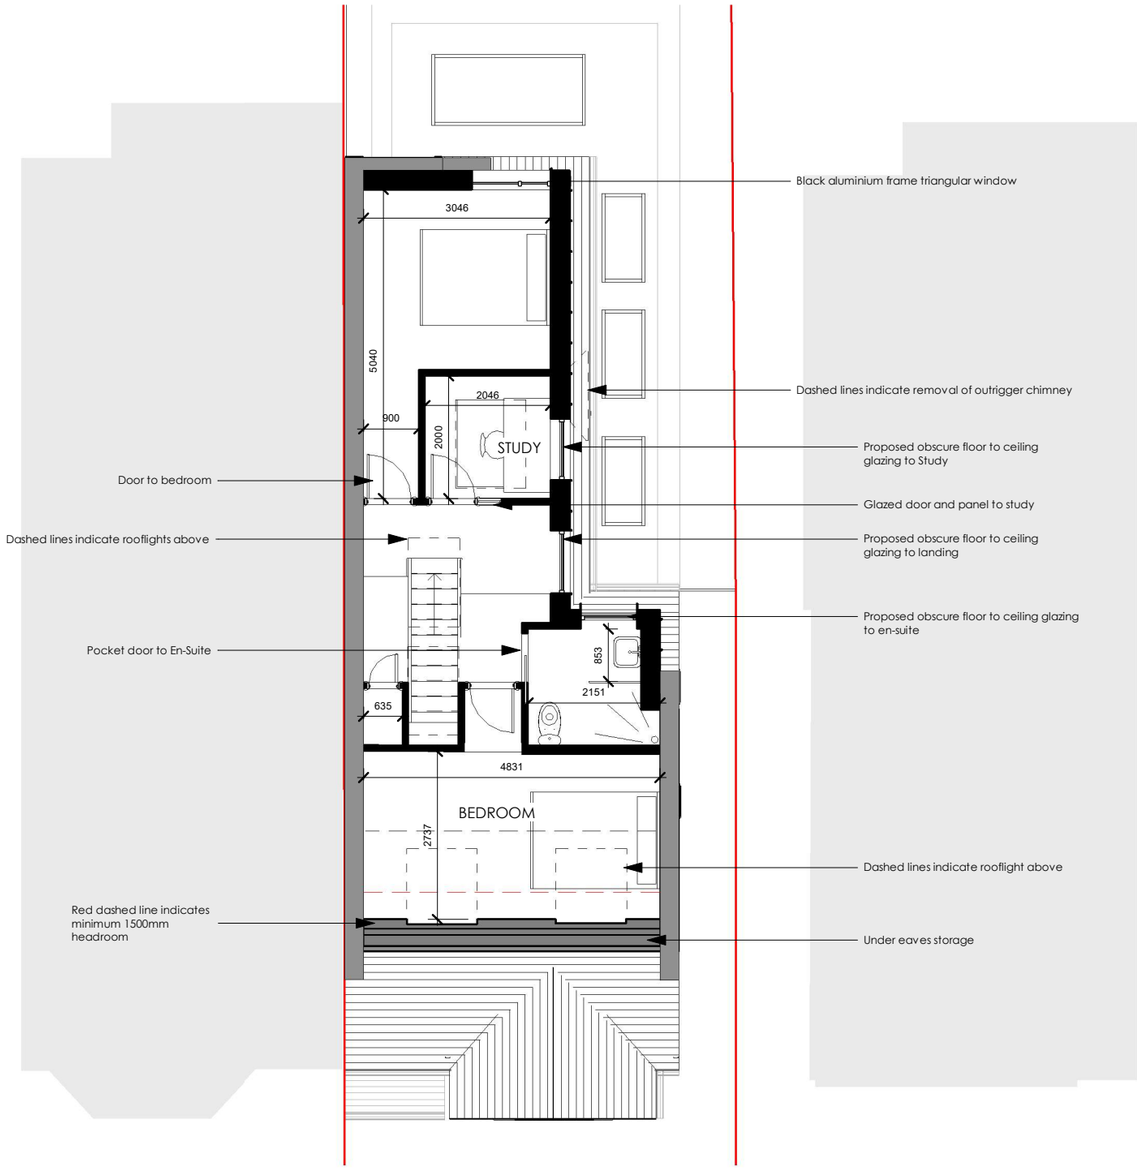

0m 1 2 3 4 5

DO NOT SCALE FROM THIS DRAWING.
All drawings and visuals are provided for illustrative purposes only and are indicative proposals subject to detailed design and structural coordination. AA advises all measurements to be checked on site.

Specific details and materials/colours are subject to further design development.

COPYRIGHT: Artform Architects.

Rev	Description	Date	By
A	Offset extension wall from boundary c.500mm as per client's instruction	29/09/25	EH


SCALE	STATUS	DATE
1 : 100 @A3	PLANNING	29/09/25
DWG No	DRAWN	REV
OR/PL/103	EH	A

WEB: www.artformarchitects.com | **EMAIL:** info@artformarchitects.com

Studio Nine | 9 Stevenson Square, Manchester | **TEL** 0161 6600377

183 Oswald Road
Proposed Loft Plan

artform

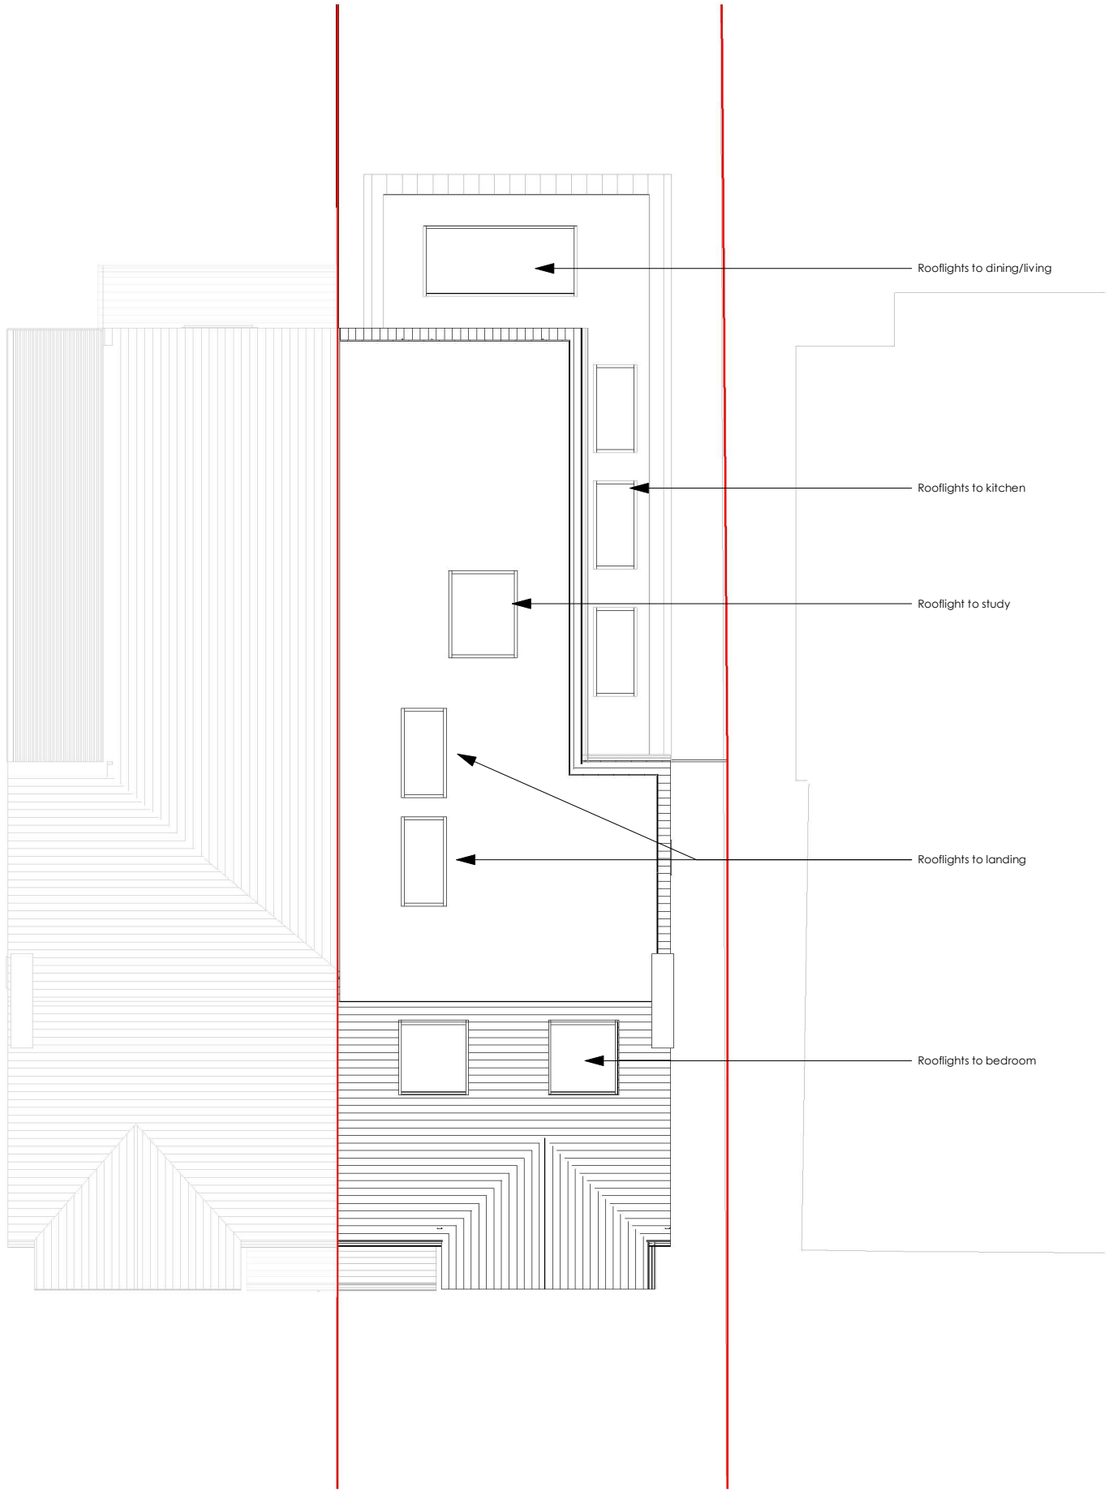

0m 1 2 3 4 5

DO NOT SCALE FROM THIS DRAWING.
All drawings and visuals are provided for illustrative purposes only and are indicative proposals subject to detailed design and structural coordination. AA advises all measurements to be checked on site.

Specific details and materials/colours are subject to further design development.

COPYRIGHT: Artform Architects.

Rev	Description	Date	By
A	Offset extension wall from boundary c.500mm as per client's instruction	29/09/25	EH

SCALE	STATUS	DATE
1 : 100 @A3	PLANNING	29/09/25
DWG No	DRAWN	REV
OR/PL/104	EH	A


WEB: www.artformarchitects.com | **EMAIL:** info@artformarchitects.com

Studio Nine | 9 Stevenson Square, Manchester | **TEL** 0161 6600377

183 Oswald Road

Proposed Roof Plan

artform

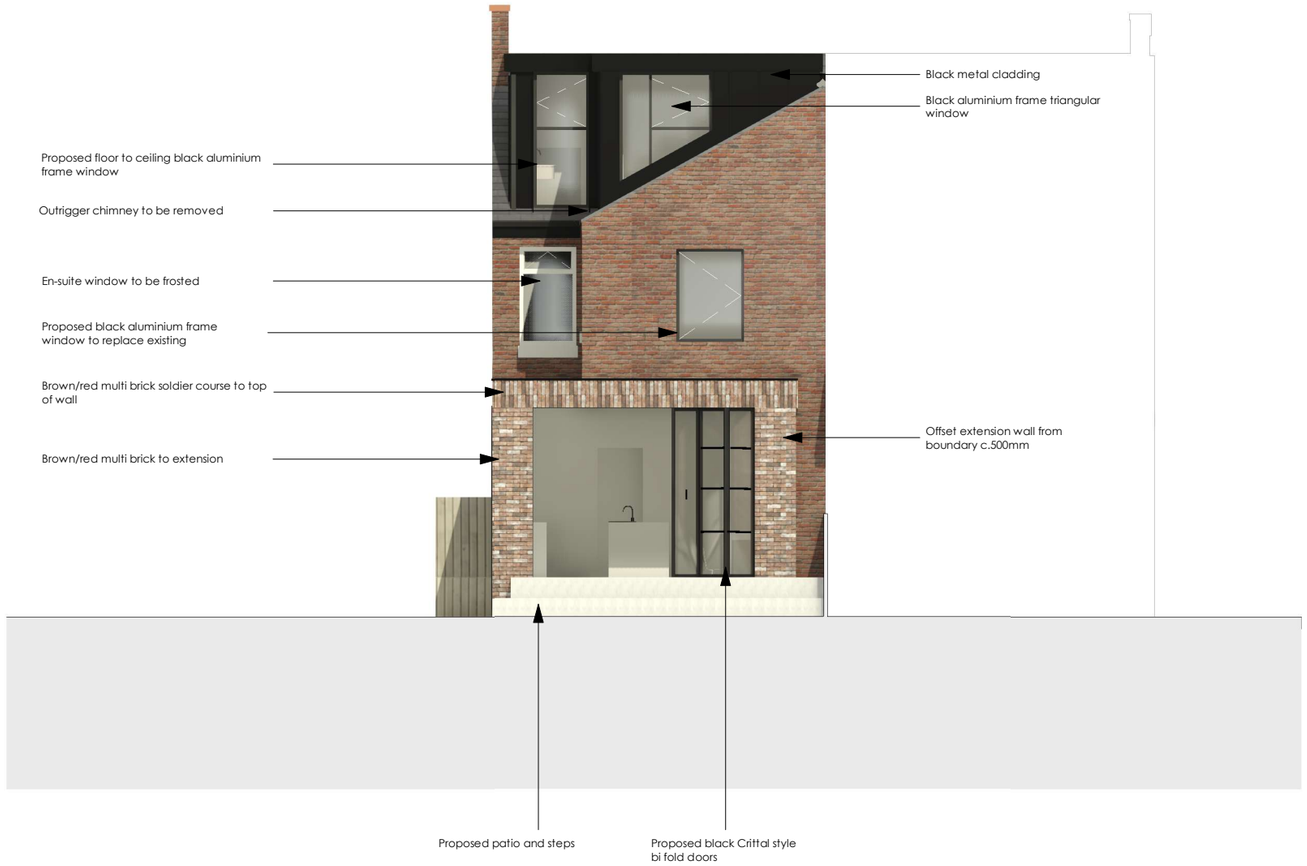

0m 1 2 3 4 5

DO NOT SCALE FROM THIS DRAWING.
All drawings and visuals are provided for illustrative purposes only and are indicative proposals subject to detailed design and structural coordination. AA advises all measurements to be checked on site.

Specific details and materials/colours are subject to further design development.

COPYRIGHT: Artform Architects.

Rev	Description	Date	By
A	Offset extension wall from boundary c.500mm as per client's instruction	29/09/25	EH

SCALE	STATUS	DATE
1 : 100 @A3	PLANNING	07/10/25
DWG No	DRAWN	REV
OR/PL/106	EH	A

WEB: www.artformarchitects.com | **EMAIL:** info@artformarchitects.com

Studio Nine | 9 Stevenson Square, Manchester | **TEL** 0161 6600377

183 Oswald Road

Proposed West Elevation

artform



0m 1 2 3 4 5

DO NOT SCALE FROM THIS DRAWING.
All drawings and visuals are provided for illustrative purposes only and are indicative proposals subject to detailed design and structural coordination. AA advises all measurements to be checked on site.

Specific details and materials/colours are subject to further design development.

COPYRIGHT: Artform Architects.

Rev	Description	Date	By
A	Offset extension wall from boundary c.500mm as per client's instruction	29/09/25	EH

SCALE 1 : 100 @A3 | STATUS PLANNING | DATE 07/10/25

DWG No OR/PL/107 | DRAWN EH | REV A

WEB: www.artformarchitects.com | **EMAIL:** info@artformarchitects.com

Studio Nine | 9 Stevenson Square, Manchester | **TEL** 0161 6600377

183 Oswald Road

Proposed North Elevation

artform



DO NOT SCALE FROM THIS DRAWING.
All drawings and visuals are provided for illustrative purposes only and are indicative proposals subject to detailed design and structural coordination. AA advises all measurements to be checked on site.

Specific details and materials/colours are subject to further design development.

COPYRIGHT: Artform Architects.

Rev	Description	Date	By
A	Offset extension wall from boundary c.500mm as per client's instruction	29/09/25	EH

SCALE	STATUS	DATE
1 : 100 @A3	PLANNING	29/09/25
DWG No	DRAWN	REV
OR/PL/114	EH	A

WEB: www.artformarchitects.com | **EMAIL:** info@artformarchitects.com
Studio Nine | 9 Stevenson Square, Manchester | **TEL** 0161 6600377

183 Oswald Road
Proposed South Elevation

artform



0m 1 2 3 4 5

DO NOT SCALE FROM THIS DRAWING.
All drawings and visuals are provided for illustrative purposes only and are indicative proposals subject to detailed design and structural coordination. AA advises all measurements to be checked on site.

Specific details and materials/colours are subject to further design development.

COPYRIGHT: Artform Architects.

Rev	Description	Date	By
A	Offset extension wall from boundary c.500mm as per client's instruction	29/09/25	EH

SCALE	STATUS	DATE
1 : 100 @A3	PLANNING	07/20/25
DWG No	**DRAWN**	**REV**
OR/PL/105	EH	A

WEB: www.artformarchitects.com | **EMAIL:** info@artformarchitects.com
Studio Nine | 9 Stevenson Square, Manchester | **TEL** 0161 6600377

183 Oswald Road
Proposed East Elevation

artform