



EXISTING PLAN

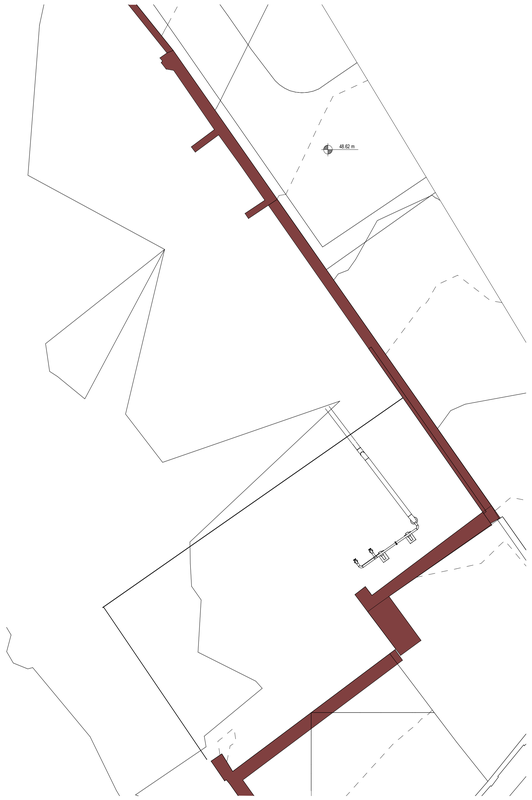


PROPOSED PLAN - PHASE 1B - GAS INFRASTRUCTURE

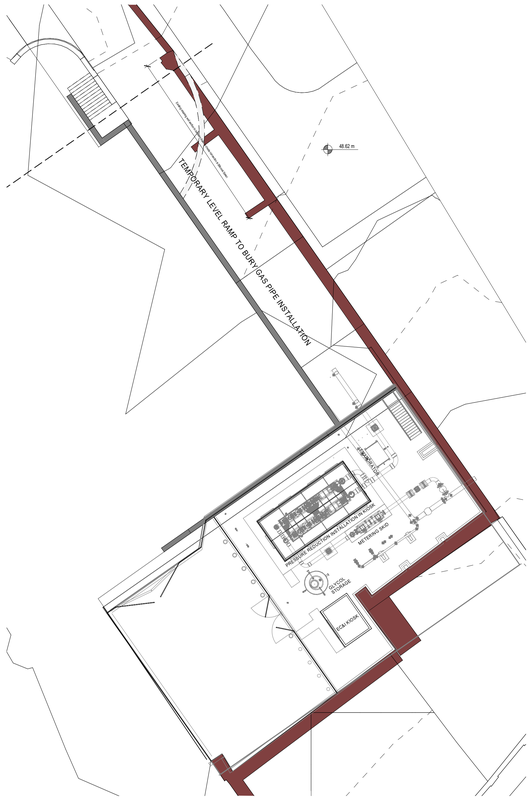


PROPOSED PLAN - PHASE 2 - ADJACENT BUILDING SHOWN




SITE LOCATION PLAN

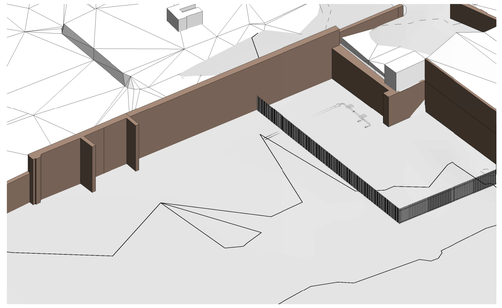

3D VIEW - EXISTING - NORTH WEST AERIAL

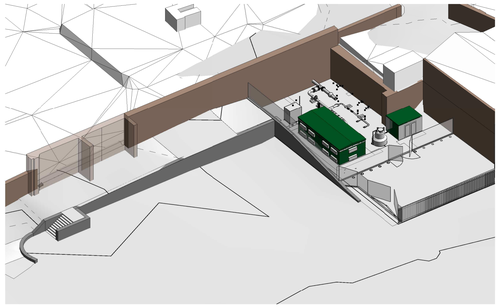


3D VIEW - PHASE 1B - NORTH WEST AERIAL

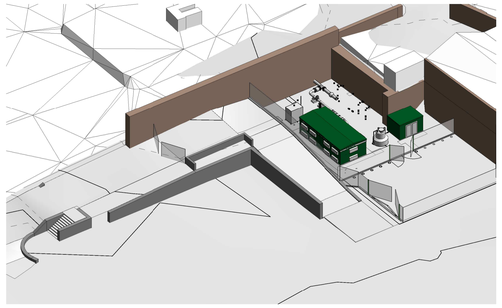


Phase 2 building removed for clarity


3D VIEW - PHASE 2 - NORTH WEST AERIAL

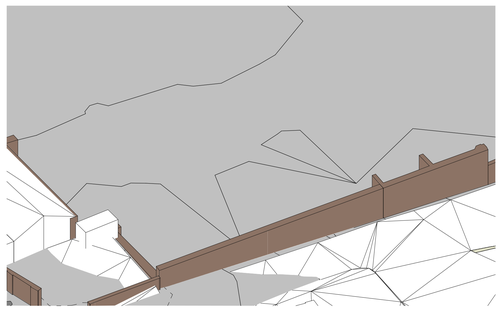

3D VIEW - EXISTING - SOUTH EAST AERIAL

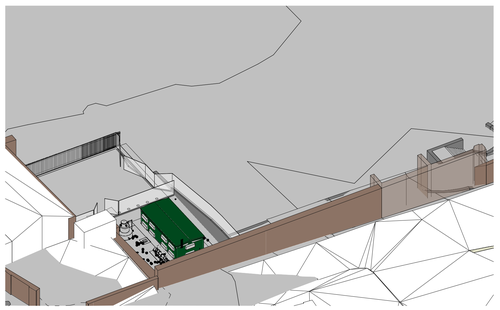

3D VIEW - PHASE 1B - SOUTH EAST AERIAL

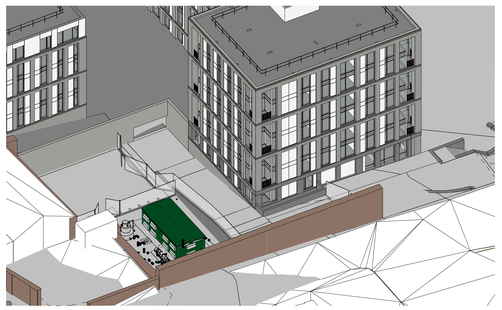

3D VIEW - PHASE 2 - SOUTH EAST AERIAL

NOTES

Gas pit works layout taken from WSP drawing 70085522-WSP-02-XX-DG-ME-0002.

Phase 1b access still from existing Bilbrook Street utilising existing ramp on site.
Phase 1b ramp installed on site to provide required cover to Gas Pipe.

PLANS

SCALE 1 : 200
0 4 8 12

Rev	Description	Date	Dr by	App by
5	Minor Amendments following planning comments	11.03.22	FW	DL
4	Layout Updated	28.02.22	FW	DL
3	Clarification to Gas Infrastructure Works	13.12.21	FW	DB
2	Drawing amended to reflect comments discussed during workshop dated 11.08.20	12.08.20	SL	DB
1	Drawing amended to reflect comment raised workshop	10.08.20	SL	DB

original by: SL
date created: 08/06/20
Approved by: DB

AHR Architects Ltd
5th Floor
55 Princes Street
Manchester
M2 4EW
United Kingdom

T +44(0)161 8287900
E manchester@ahr.co.uk
www.ahr.co.uk

client name: Southvalley Estates Ltd

project: The Gasworks New Town - Site

drawing: Proposed ramped access to Infrastructure area off Bilbrook Street - Part of Phase 2 works

computer file: C:\Revit Projects\Gould Street Amended Site Plan R22\21_Fadhlin.Mhta.rvt
plot date:

project number: 2015.00541.000
scale: 1 : 200 @A0
drawing number: GS-AHR-SO-ZZ-DR-A-90-102
rev: 5
issue status: S2

This drawing is to be read in conjunction with all related drawings. All dimensions must be checked and verified on site before commencing any work or producing shop drawings. The originator should be notified immediately of any discrepancy.
This drawing is copyright and remains the property of AHR.