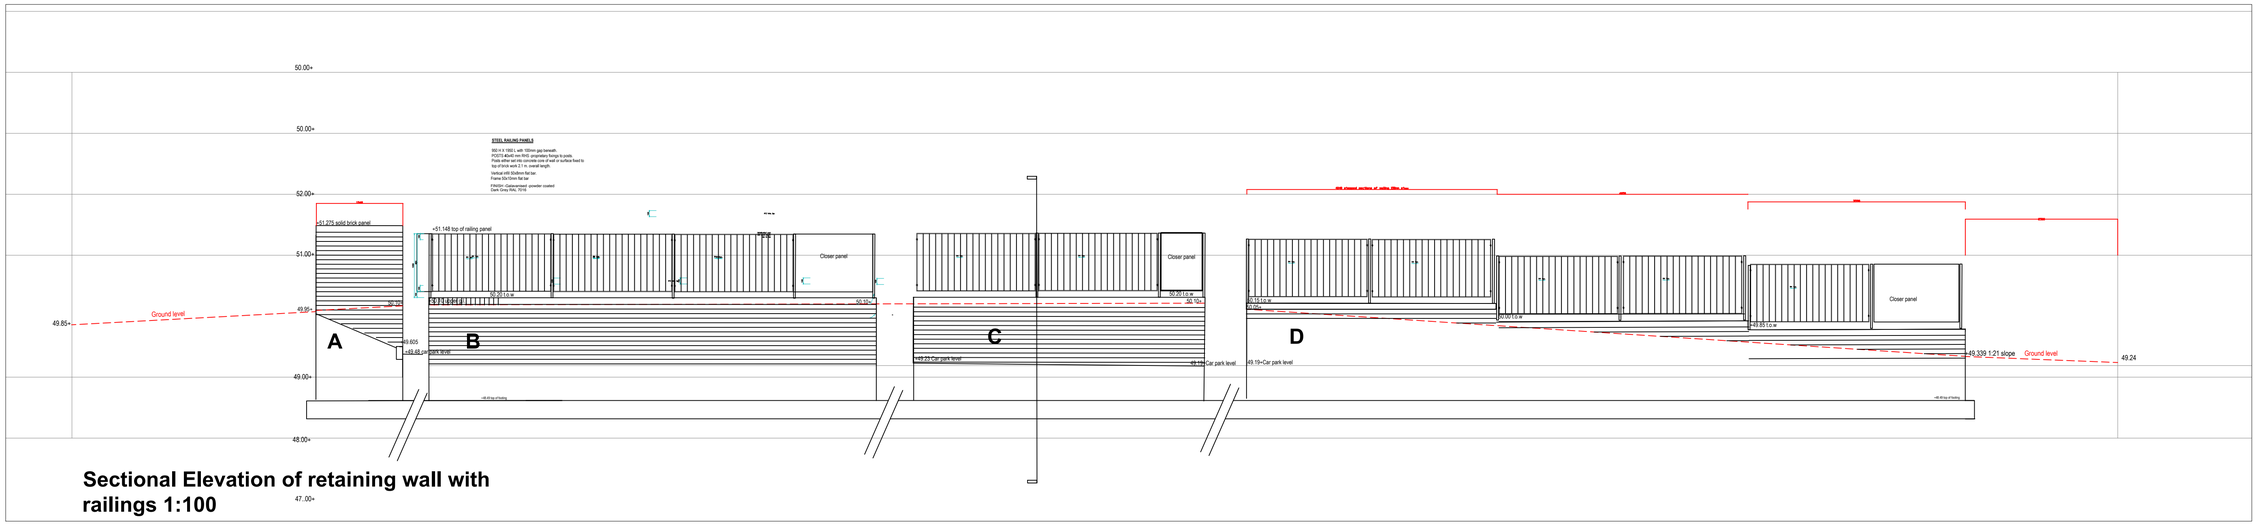


## Sectional Elevation of retaining wall with railings 1:100

## Location plan with coordinates 1:100

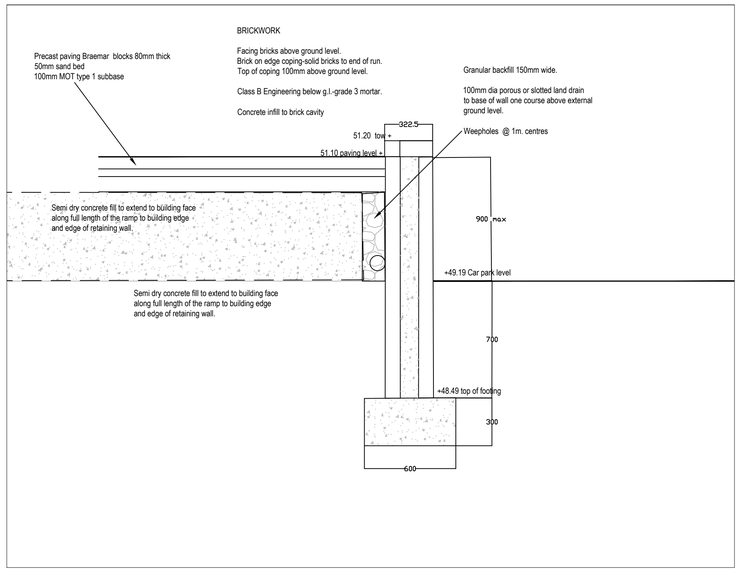


## Retaining wall typical section 1:20

**Stephen Martlew Landscape Architecture**

Unit 2 8a Loom Street Manchester M4 6AN
TELEPHONE 0161 907 3226

| | | | |
|---|---|---|---|
| DRAWING TITLE | RETAINING WALL SECTIONS AND DETAILS | | |
| DRAWING No | 1907/c/114 | | |
| PROJECT | DOWNLEY DRIVE | | |
| CLIENT | Great Places /Buttress/Rowlinson | | |
| SCALE | **1:100/20 @ A 1** | REVISION | |
| DATE | September 2025 | REVISED | |
| DRAWN | PG | CHECKED | SM |