

0m 5 10 15 20

DO NOT SCALE FROM THIS DRAWING.
All drawings and visuals are provided for illustrative purposes only and are indicative proposals subject to detailed design and structural coordination. AA advises all measurements to be checked on site.

Specific details and materials/colours are subject to further design development.

COPYRIGHT: Artform Architects.

Rev	Description	Date	By

SCALE 1 : 500 @A3 | STATUS PLANNING | DATE 08/07/2025

DWG No OR/PL/007 | DRAWN EH | REV


WEB: www.artformarchitects.com | **EMAIL:** info@artformarchitects.com

Studio Nine | 9 Stevenson Square, Manchester | **TEL** 0161 6600377

183 Oswald Road

Existing Site Plan

artform

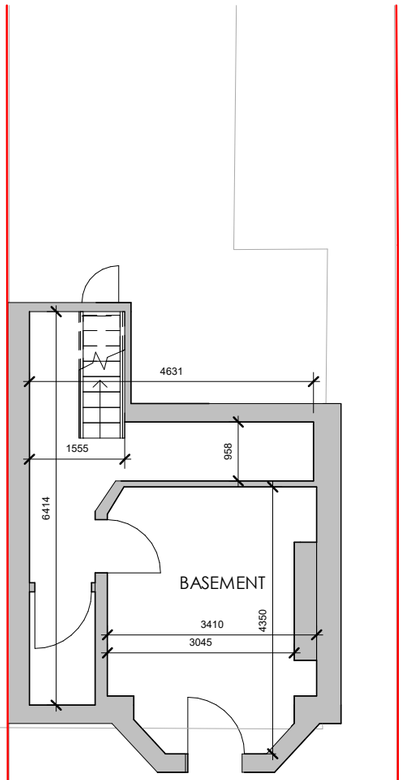

0m 1 2 3 4 5

DO NOT SCALE FROM THIS DRAWING.
All drawings and visuals are provided for illustrative purposes only and are indicative proposals subject to detailed design and structural coordination. AA advises all measurements to be checked on site.

Specific details and materials/colours are subject to further design development.

COPYRIGHT: Artform Architects.

Rev	Description	Date	By

SCALE	STATUS	DATE
1 : 100 @A3	PLANNING	08/07/2025
DWG No	DRAWN	REV
OR/PL/001	EH	


WEB: www.artformarchitects.com | **EMAIL:** info@artformarchitects.com

Studio Nine | 9 Stevenson Square, Manchester | **TEL** 0161 6600377

183 Oswald Road

Existing Basement Plan

artform

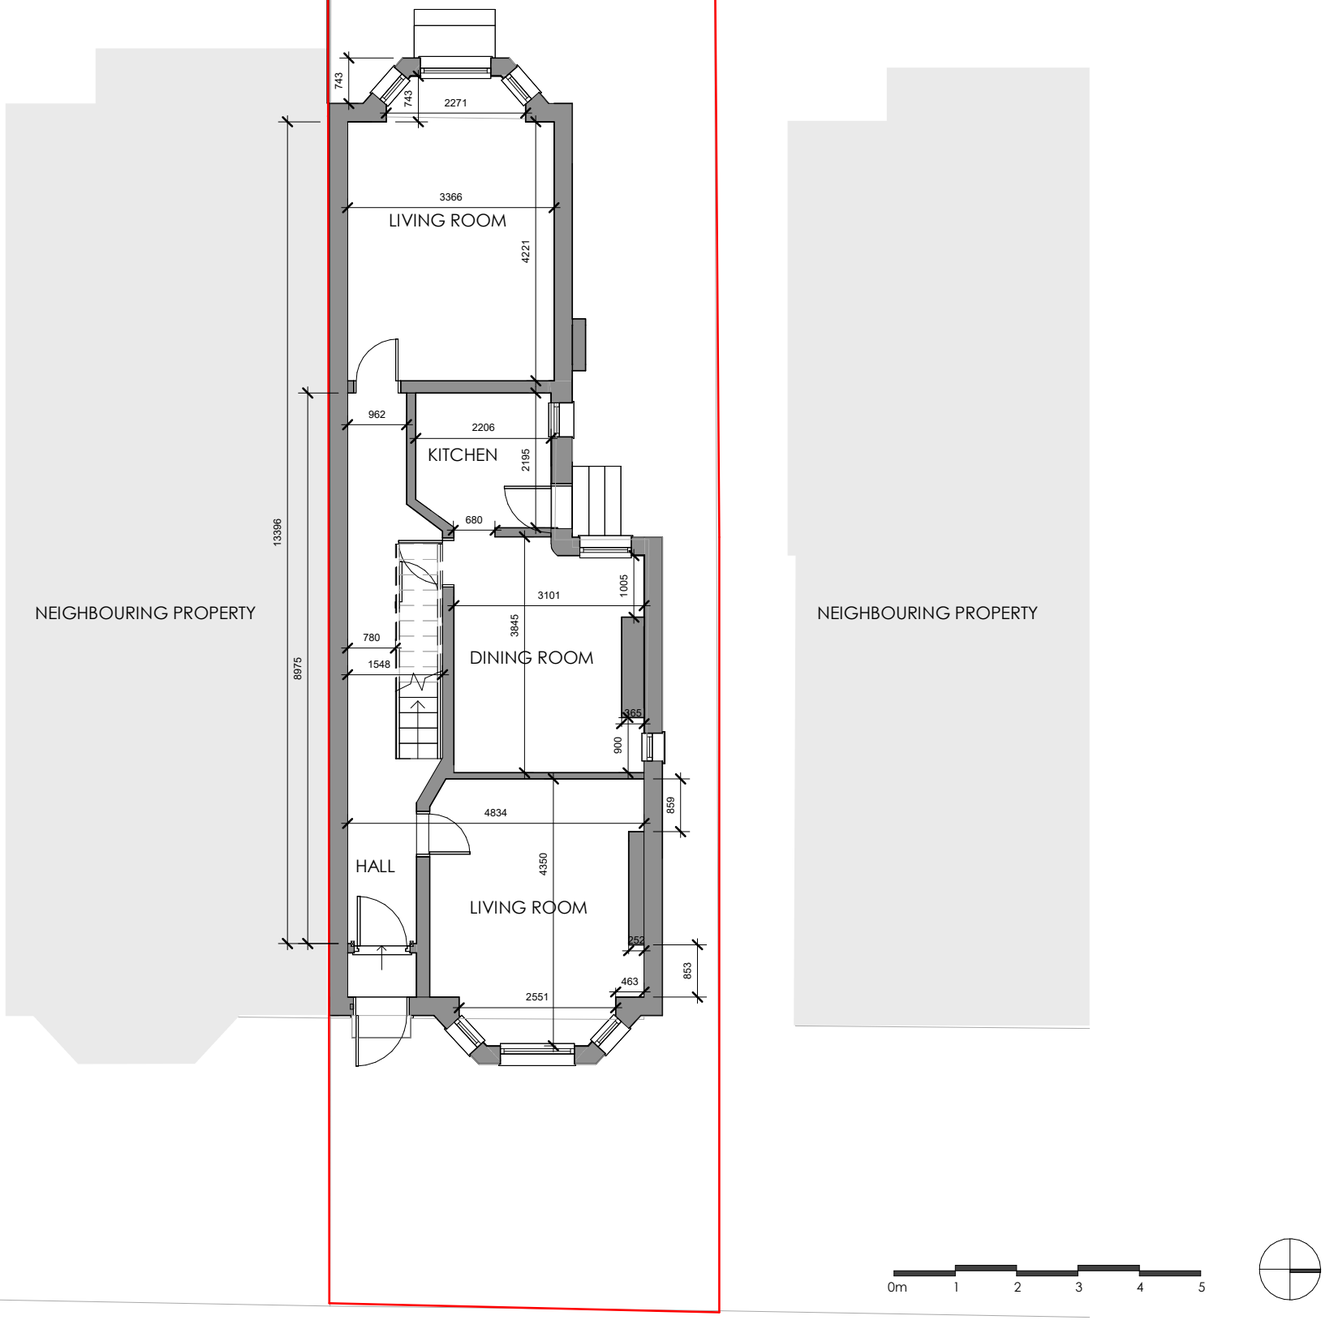

DO NOT SCALE FROM THIS DRAWING.
All drawings and visuals are provided for illustrative purposes only and are indicative proposals subject to detailed design and structural coordination. AA advises all measurements to be checked on site.

Specific details and materials/colours are subject to further design development.

COPYRIGHT: Artform Architects.


Rev	Description	Date	By


SCALE	STATUS	DATE
1 : 100 @A3	PLANNING	08/07/2025
DWG No	DRAWN	REV
OR/PL/002	EH	

WEB: www.artformarchitects.com | **EMAIL:** info@artformarchitects.com
Studio Nine | 9 Stevenson Square, Manchester | **TEL** 0161 6600377

183 Oswald Road
Existing Ground Floor Plan

artform

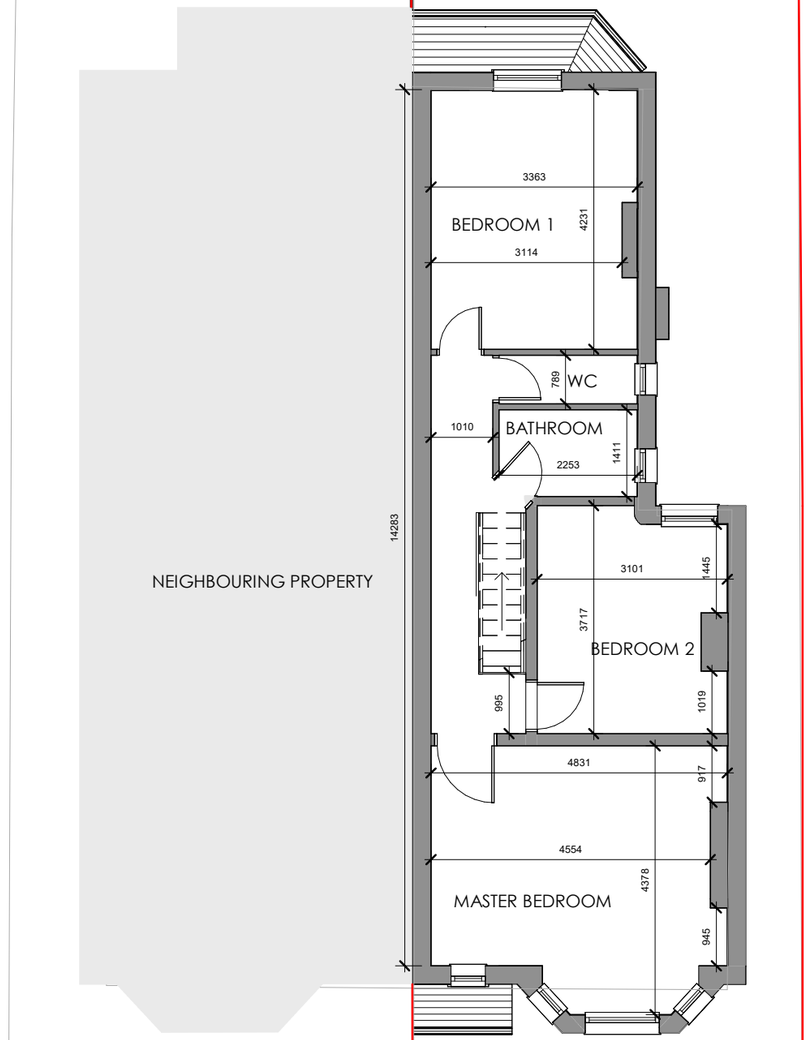

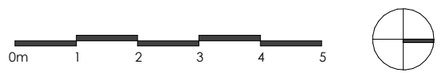

DO NOT SCALE FROM THIS DRAWING.
All drawings and visuals are provided for illustrative purposes only and are indicative proposals subject to detailed design and structural coordination. AA advises all measurements to be checked on site.

Specific details and materials/colours are subject to further design development.

COPYRIGHT: Artform Architects.

Rev	Description	Date	By

SCALE	STATUS	DATE
1 : 100 @A3	PLANNING	08/07/2025
DWG No	**DRAWN**	**REV**
OR/PL/003	EH	


WEB: www.artformarchitects.com | **EMAIL:** info@artformarchitects.com

Studio Nine | 9 Stevenson Square, Manchester | **TEL** 0161 6600377

183 Oswald Road

Existing First Floor Plan

artform

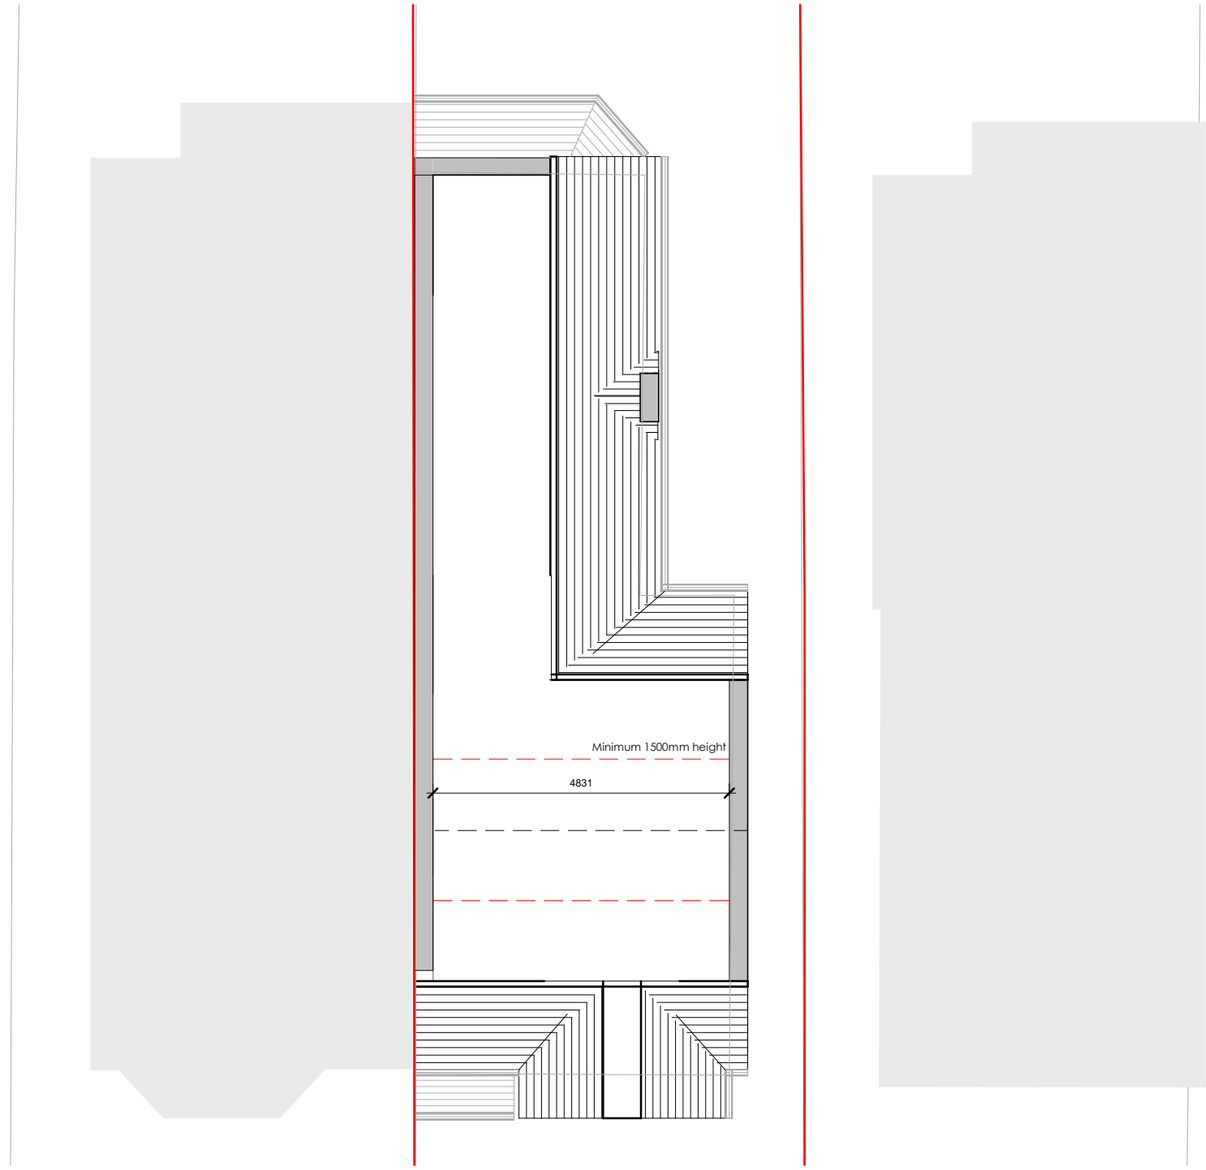

0m 1 2 3 4 5

DO NOT SCALE FROM THIS DRAWING.
All drawings and visuals are provided for illustrative purposes only and are indicative proposals subject to detailed design and structural coordination. AA advises all measurements to be checked on site.

Specific details and materials/colours are subject to further design development.

COPYRIGHT: Artform Architects.

Rev	Description	Date	By

SCALE 1 : 100 @A3
STATUS PLANNING
DATE 08/07/2025
DWG No OR/PL/004
DRAWN EH
REV

WEB: www.artformarchitects.com | **EMAIL:** info@artformarchitects.com
Studio Nine | 9 Stevenson Square, Manchester | **TEL** 0161 6600377

183 Oswald Road
Existing Loft Plan

artform



0m 1 2 3 4 5

DO NOT SCALE FROM THIS DRAWING.
All drawings and visuals are provided for illustrative purposes only and are indicative proposals subject to detailed design and structural coordination. AA advises all measurements to be checked on site.

Specific details and materials/colours are subject to further design development.

COPYRIGHT: Artform Architects.

Rev	Description	Date	By

SCALE: 1 : 100 @A3
STATUS: PLANNING
DATE: 08/07/2025
DWG No: OR/PL/010
DRAWN: EH
REV:

WEB: www.artformarchitects.com | **EMAIL:** info@artformarchitects.com
Studio Nine | 9 Stevenson Square, Manchester | **TEL** 0161 6600377

183 Oswald Road
Existing East Elevation

artform



0m 1 2 3 4 5

DO NOT SCALE FROM THIS DRAWING.
All drawings and visuals are provided for illustrative purposes only and are indicative proposals subject to detailed design and structural coordination. AA advises all measurements to be checked on site.

Specific details and materials/colours are subject to further design development.

COPYRIGHT: Artform Architects.

Rev	Description	Date	By

SCALE 1 : 100 @A3

STATUS PLANNING

DATE 08/07/25

DWG No OR/PL/006

DRAWN EH

REV

WEB: www.artformarchitects.com | **EMAIL:** info@artformarchitects.com


Studio Nine | 9 Stevenson Square, Manchester | **TEL** 0161 6600377

183 Oswald Road

Existing West Elevation

artform



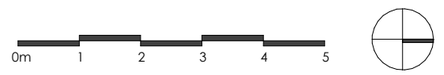

DO NOT SCALE FROM THIS DRAWING.
All drawings and visuals are provided for illustrative purposes only and are indicative proposals subject to detailed design and structural coordination. AA advises all measurements to be checked on site.

Specific details and materials/colours are subject to further design development.

COPYRIGHT: Artform Architects.

Rev	Description	Date	By

SCALE	STATUS	DATE
1 : 100 @A3	PLANNING	08/07/25
DWG No	DRAWN	REV
OR/PL/005	EH	

WEB: www.artformarchitects.com | **EMAIL:** info@artformarchitects.com
Studio Nine | 9 Stevenson Square, Manchester | **TEL** 0161 6600377

183 Oswald Road
Existing North Elevation

artform