
V 3.0

SITE LOCATION

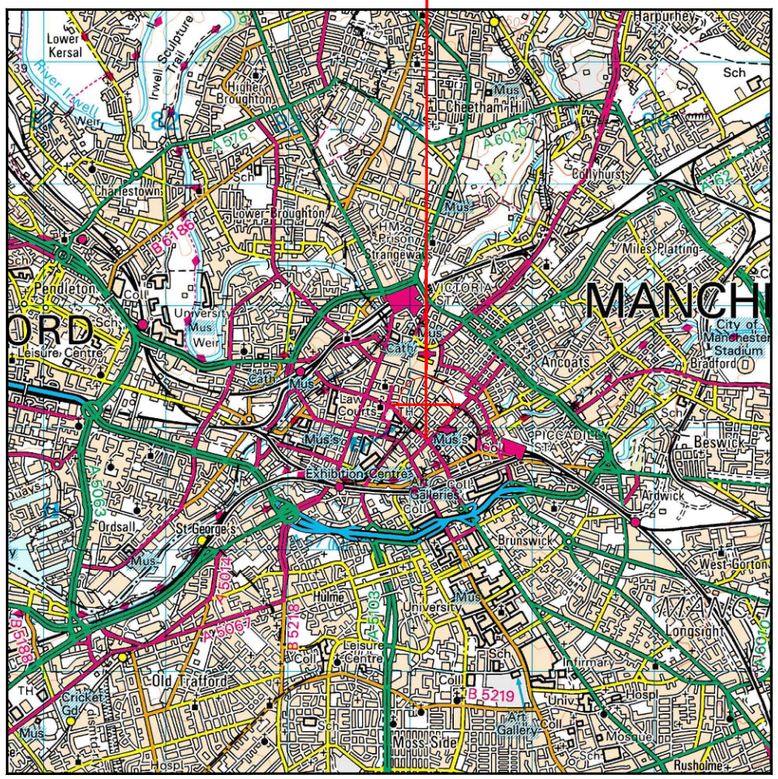

Reproduced by permission of Ordnance Survey on behalf of
the Controller of His Majesty's Stationery Office
All rights reserved. © Crown Copyright licence no. 100022432


SITE AREA PLAN

0 1:50,000 1km 2



SITE PHOTOGRAPH

N

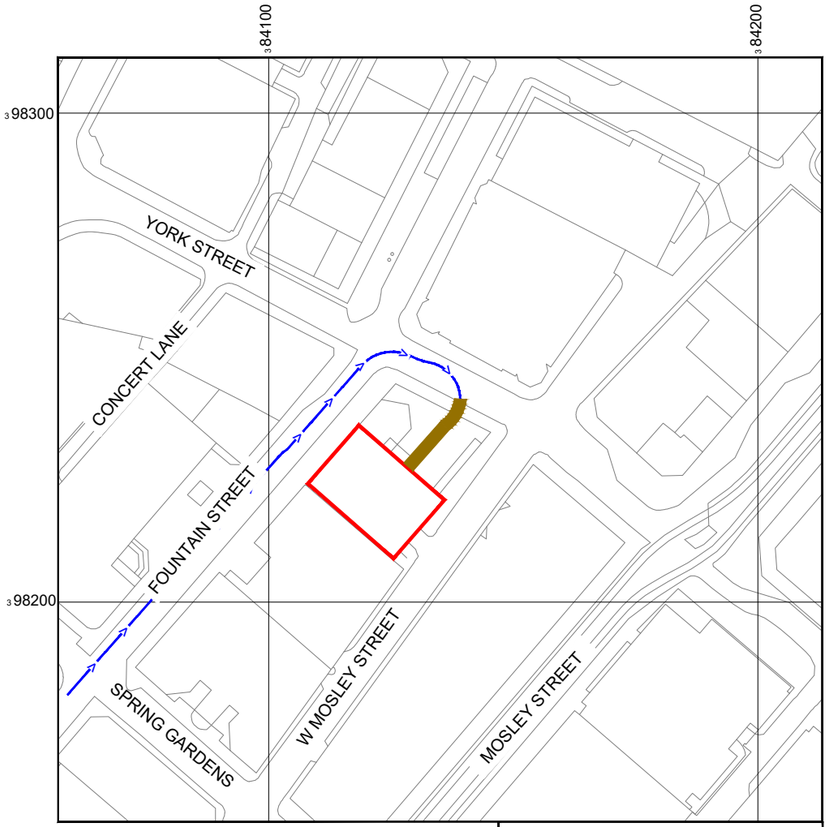

Reproduced by permission of Ordnance Survey on behalf of
the Controller of His Majesty's Stationery Office
All rights reserved. © Crown Copyright licence no. 100022432

NGR E: 384115 N: 398220

W3W: glare.public.radar

SITE LOCATION PLAN

0 1:1250 25m 50

Demise:

Access Route To Site:

Access Route:

Master:	Project:	Purpose of Issue:	Issue:
M002	London Densification	Detailed Design	A1

Date:	03/07/2025
Drawn:	BKM
Checked:	KS
Approved:	DC

Revision / Upgrade Description:
Detailed Design

Master:	Project:	Purpose of Issue:	Issue:
M001	London Densification	Planning	A

Date:	18/12/2024
Drawn:	PRS
Checked:	KS
Approved:	HG

Revision / Upgrade Description:
First Issue

Everything Everywhere
One Braham Street
London
E1 8EE

Tel: 020 7356 5000

KTL
UK Offices:
2 Broughton Way, Widnes, UK WA8 8YX
1 West Regent Street, Glasgow, UK G2 1RW
Tel: +353 45 901 030
Web: www.ktl.ie

Site Name:
BRUNTWOOD YORK HOUSE

Site ID:
778943

Address:
WEST MOSELEY STREET
MANCHESTER
GREATER MANCHESTER
M2 3BB

Title:
002 SITE LOCATION PLAN

Project:
LONDON DENSIFICATION


Purpose of Issue:
DETAILED DESIGN

EE Cell ID:	MBNL Cell ID:	H3G Cell ID:
66129	MAN070	M0249

File name:
MAN070_66129_M0249_EE_LD_DDD_A1

100mm
50mm
10mm

V 3.0

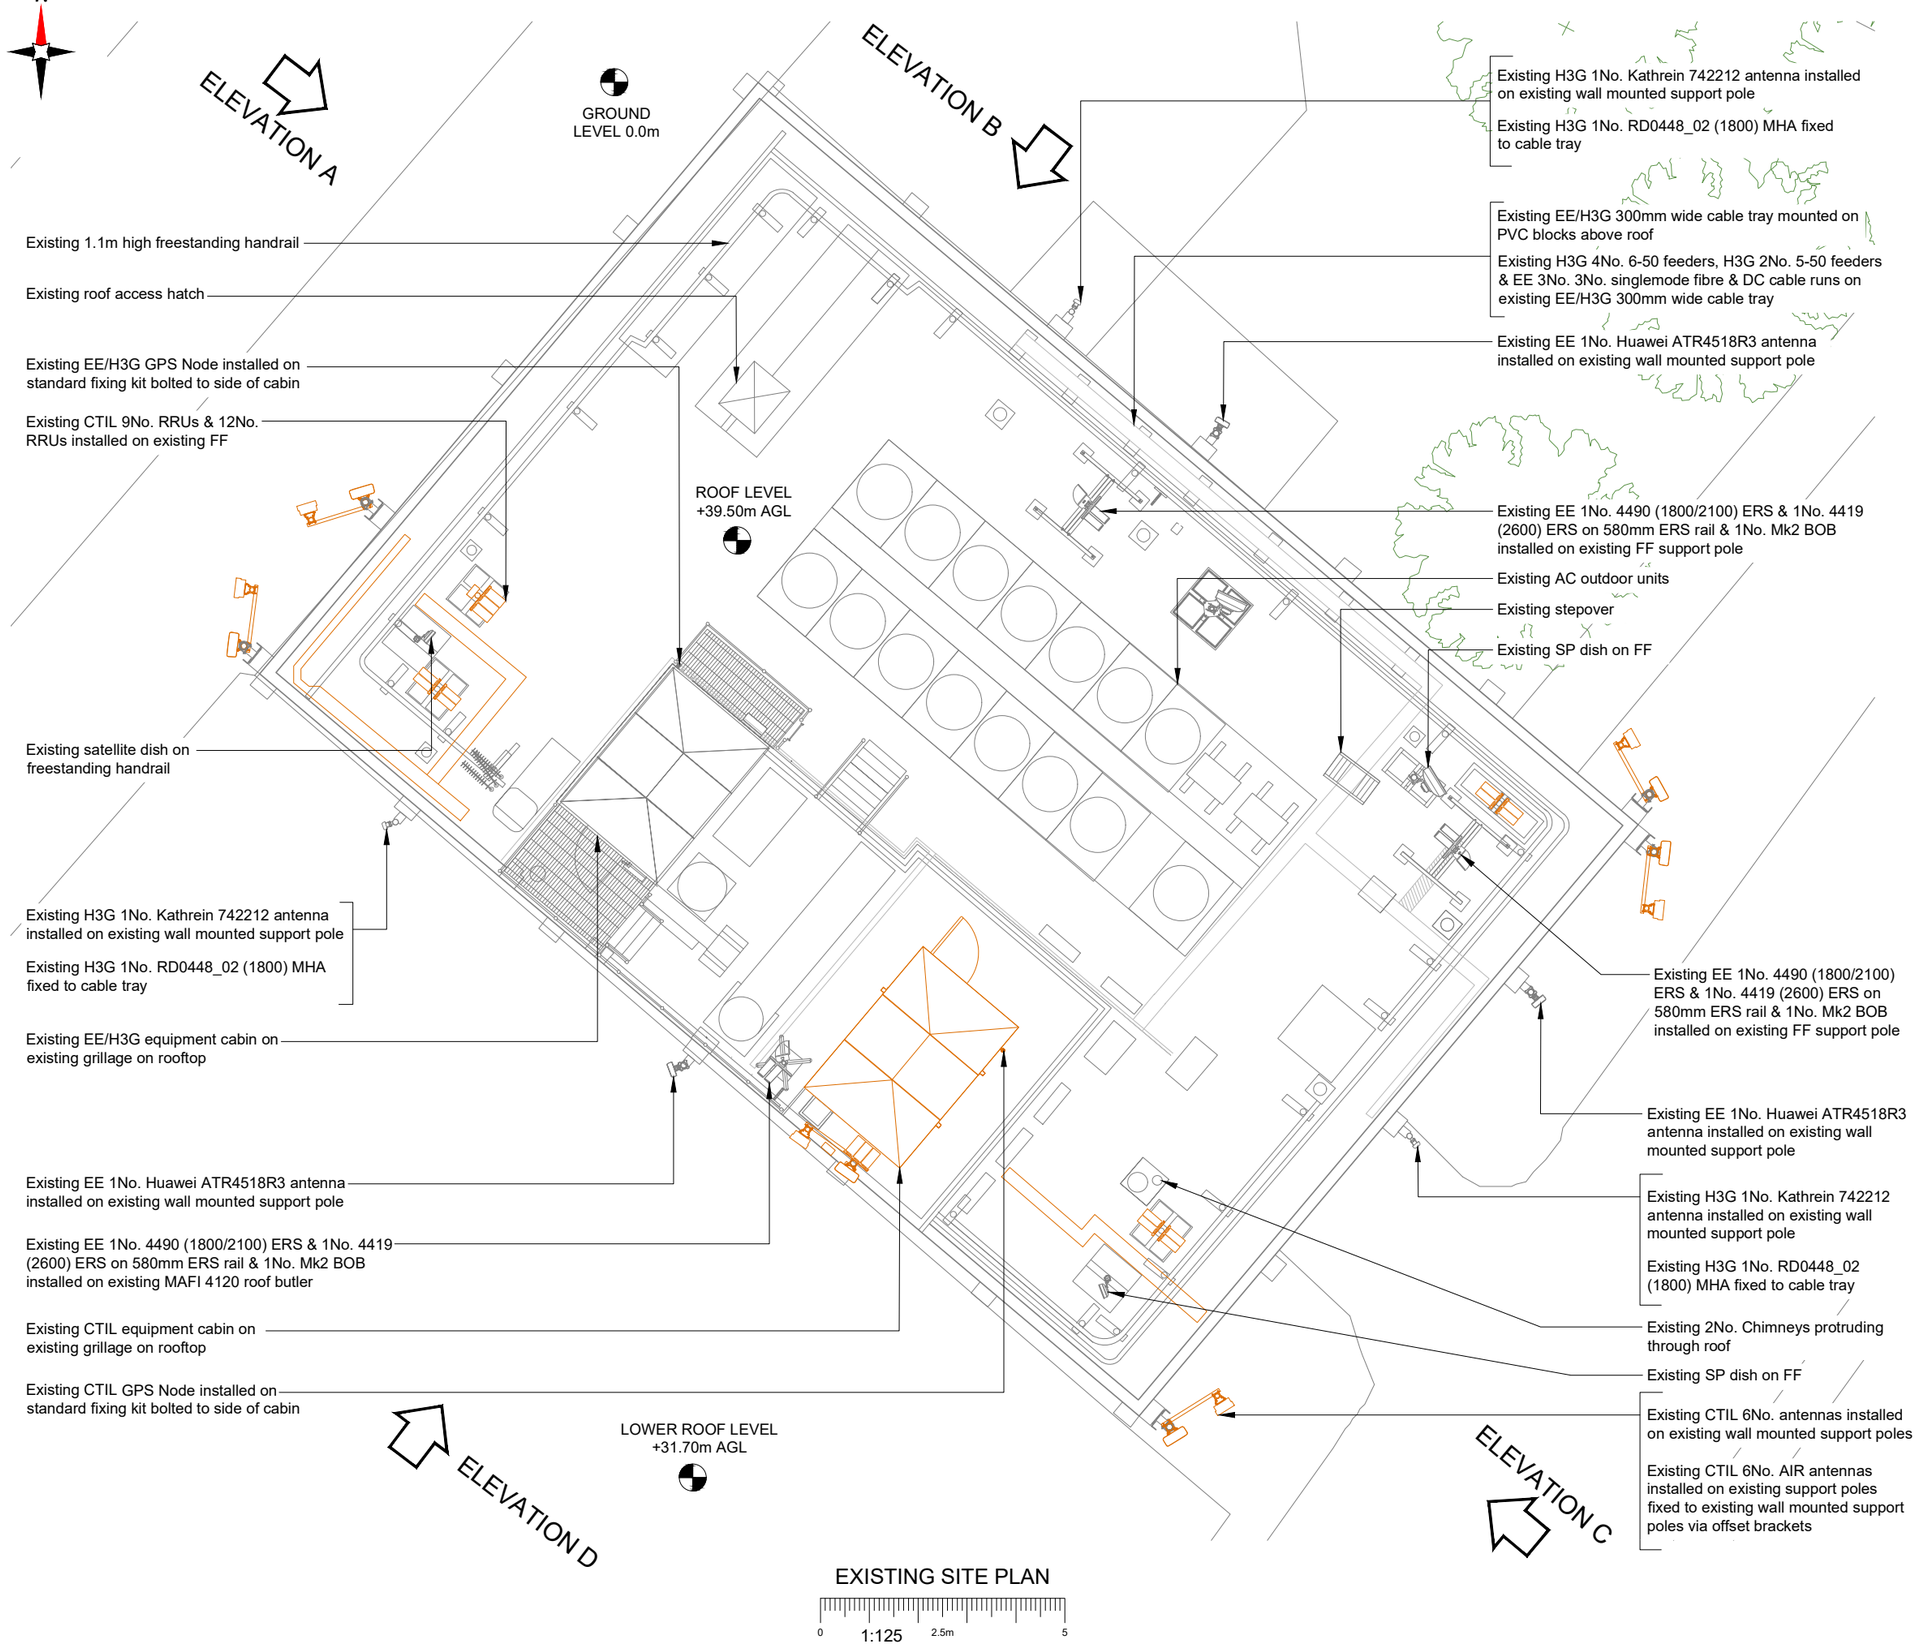

EXISTING SITE PLAN

NOTES:

1. ALL DIMENSIONS IN MM UNLESS OTHERWISE NOTED.

Master:	Project:	Purpose of Issue:	Issue:
M002	London Densification	Detailed Design	A1

Date:	03/07/2025
Drawn:	BKM
Checked:	KS
Approved:	DC

Revision / Upgrade Description: Detailed Design

Master:	Project:	Purpose of Issue:	Issue:
M001	London Densification	Planning	A

Date:	18/12/2024
Drawn:	PRS
Checked:	KS
Approved:	HG

Revision / Upgrade Description: First Issue

Everything Everywhere
One Braham Street
London
E1 8EE

Tel: 020 7356 5000

KTL
UK Offices:
2 Broughton Way, Widnes, UK WA8 8YX
1 West Regent Street, Glasgow, UK G2 1RW
Tel: +353 45 901 030
Web: www.ktl.ie

Site Name: BRUNTWOOD YORK HOUSE

Site ID: 778943

Address:
WEST MOSELEY STREET
MANCHESTER
GREATER MANCHESTER
M2 3BB

Title: 100 EXISTING SITE PLAN


Project: LONDON DENSIFICATION

Purpose of Issue: DETAILED DESIGN

EE Cell ID:	MBNL Cell ID:	H3G Cell ID:
66129	MAN070	M0249

File name: MAN070_66129_M0249_EE_LD_DDD_A1

V 3.0

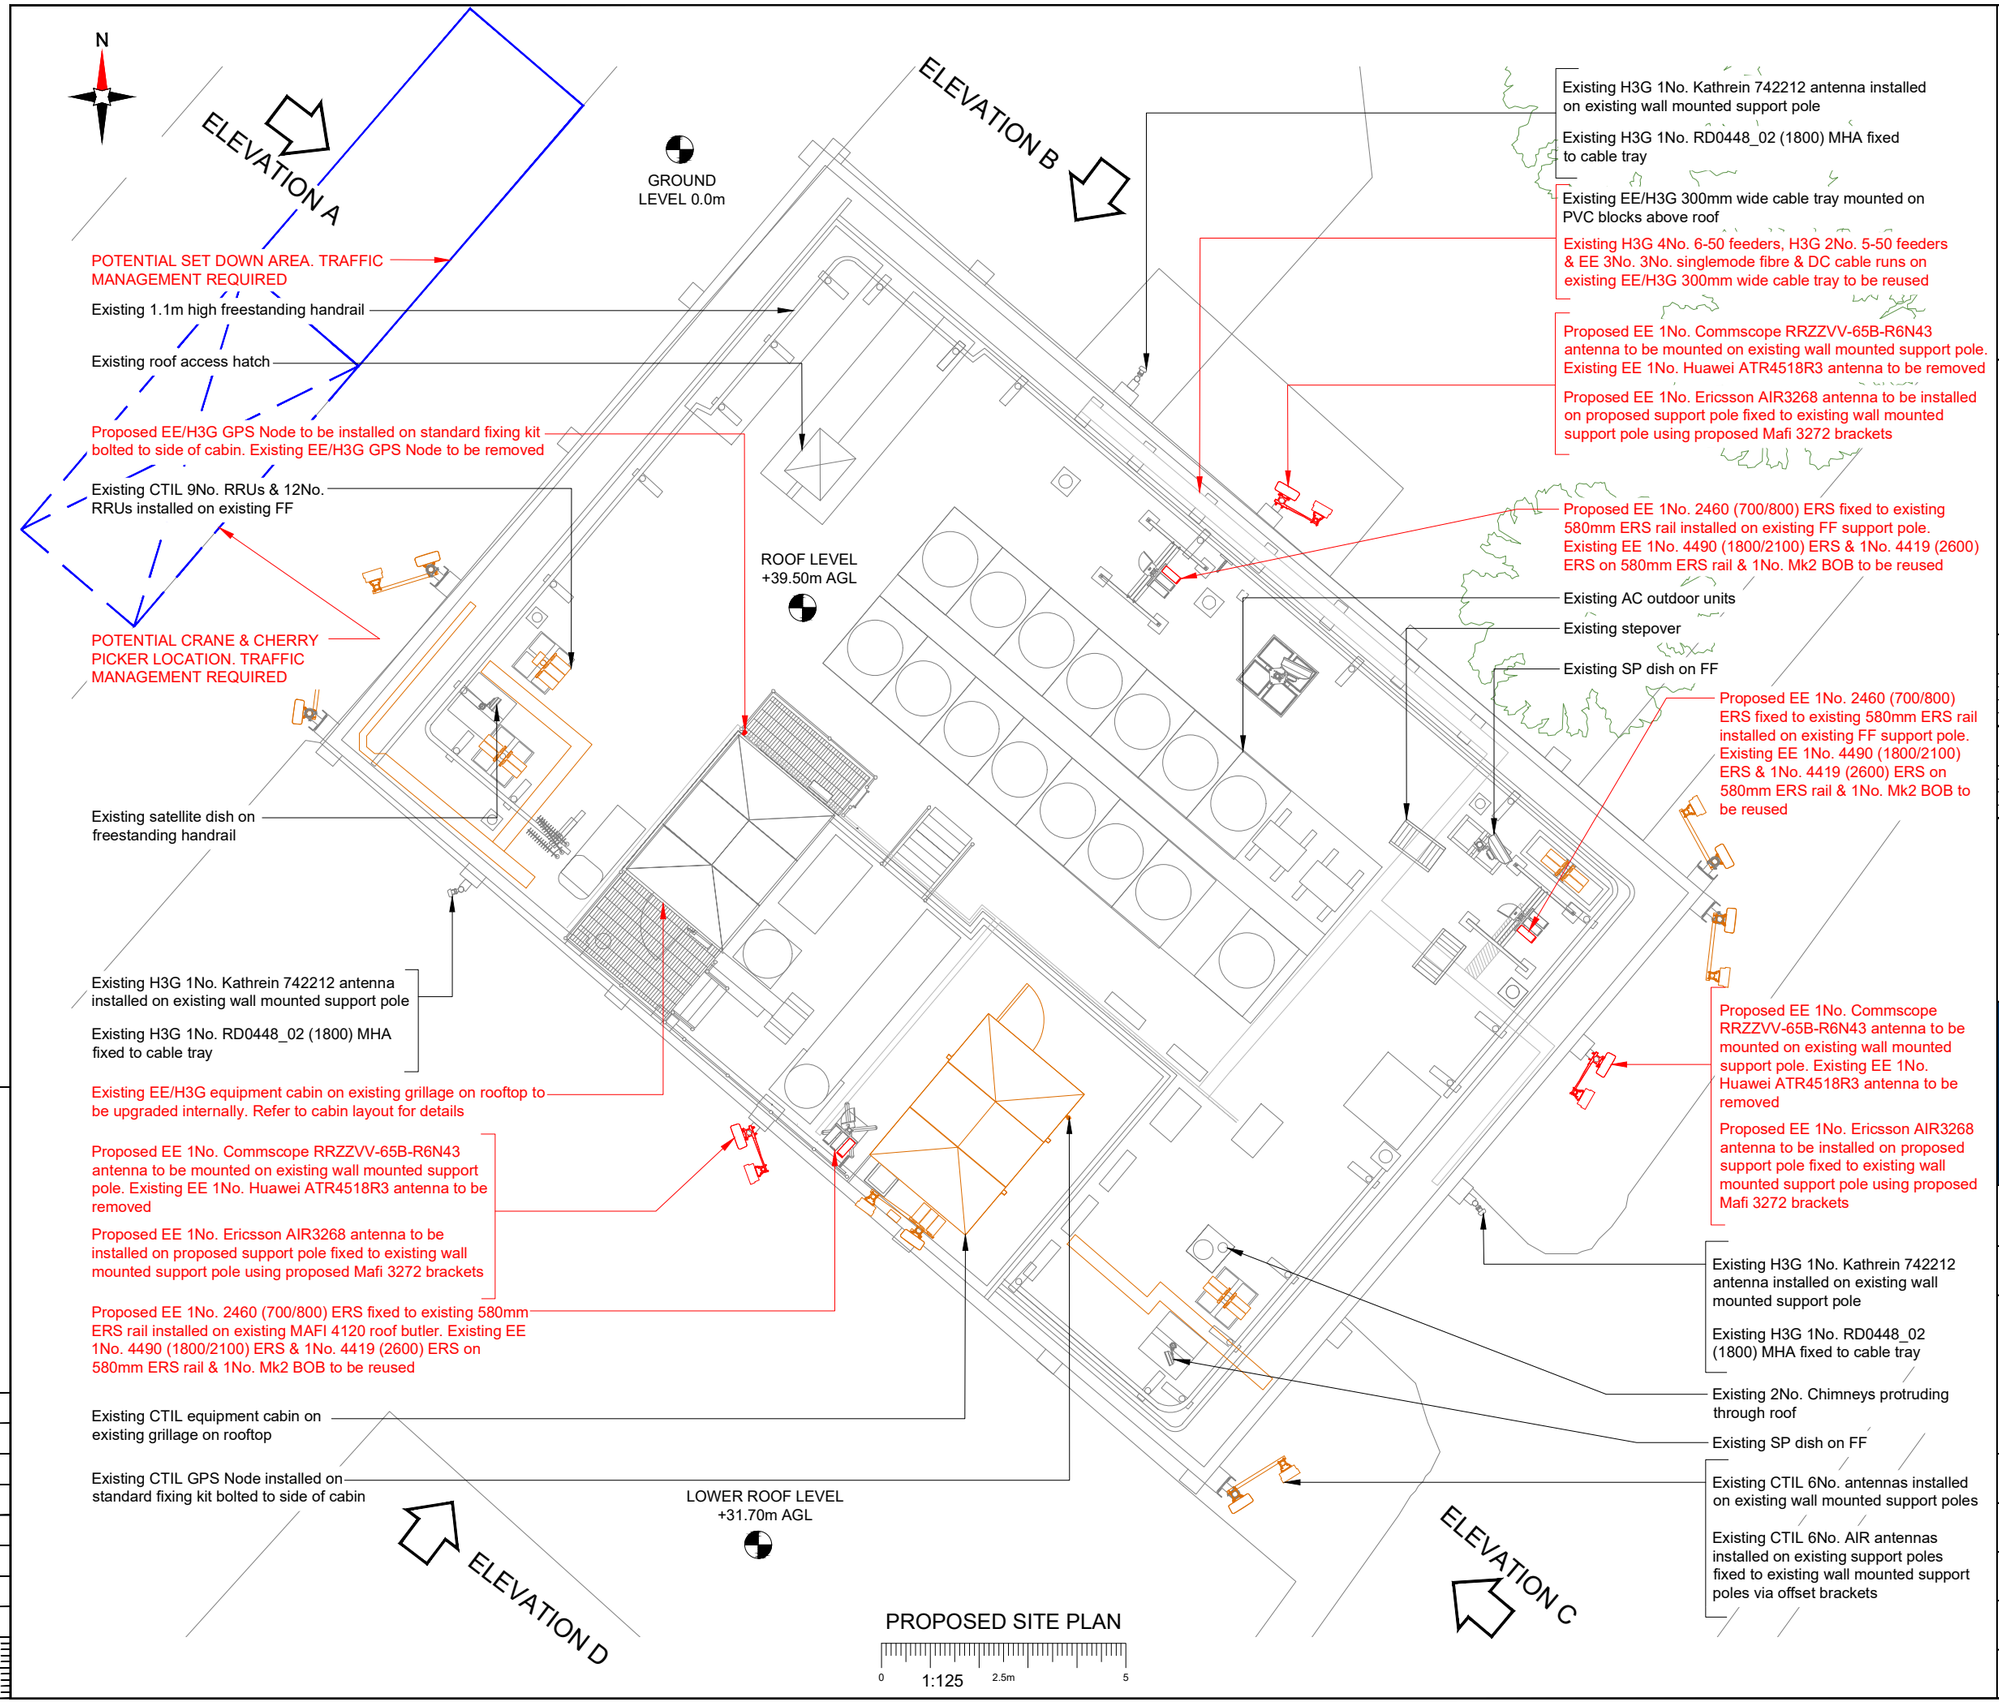

PROPOSED SITE PLAN

0 1:125 2.5m 5

NOTES:

1. ALL DIMENSIONS IN MM UNLESS OTHERWISE NOTED.

Note;
All existing feeder/fibre cables to be re-used. Subject to testing

Note;
Proposed 6No. antennas to be painted to match with exterior tiling facade

Master:	Project:	Purpose of Issue:	Issue:
M002	London Densification	Detailed Design	A1

Date:	03/07/2025
Drawn:	BKM
Checked:	KS
Approved:	DC

Revision / Upgrade Description: Detailed Design

Master:	Project:	Purpose of Issue:	Issue:
M001	London Densification	Planning	A

Date:	18/12/2024
Drawn:	PRS
Checked:	KS
Approved:	HG

Revision / Upgrade Description: First Issue

Everything Everywhere
One Braham Street
London
E1 8EE
Tel: 020 7356 5000

KTL
UK Offices:
2 Broughton Way, Widnes, UK WA8 8YX
1 West Regent Street, Glasgow, UK G2 1RW
Tel: +353 45 901 030
Web: www.ktl.ie

Site Name: BRUNTWOOD YORK HOUSE

Site ID: 778943

Address:
WEST MOSELEY STREET
MANCHESTER
GREATER MANCHESTER
M2 3BB

Title: 150 PROPOSED SITE PLAN


Project: LONDON DENSIFICATION

Purpose of Issue: DETAILED DESIGN

EE Cell ID:	MBNL Cell ID:	H3G Cell ID:
66129	MAN070	M0249

File name: MAN070_66129_M0249_EE_LD_DDD_A1

V 3.0

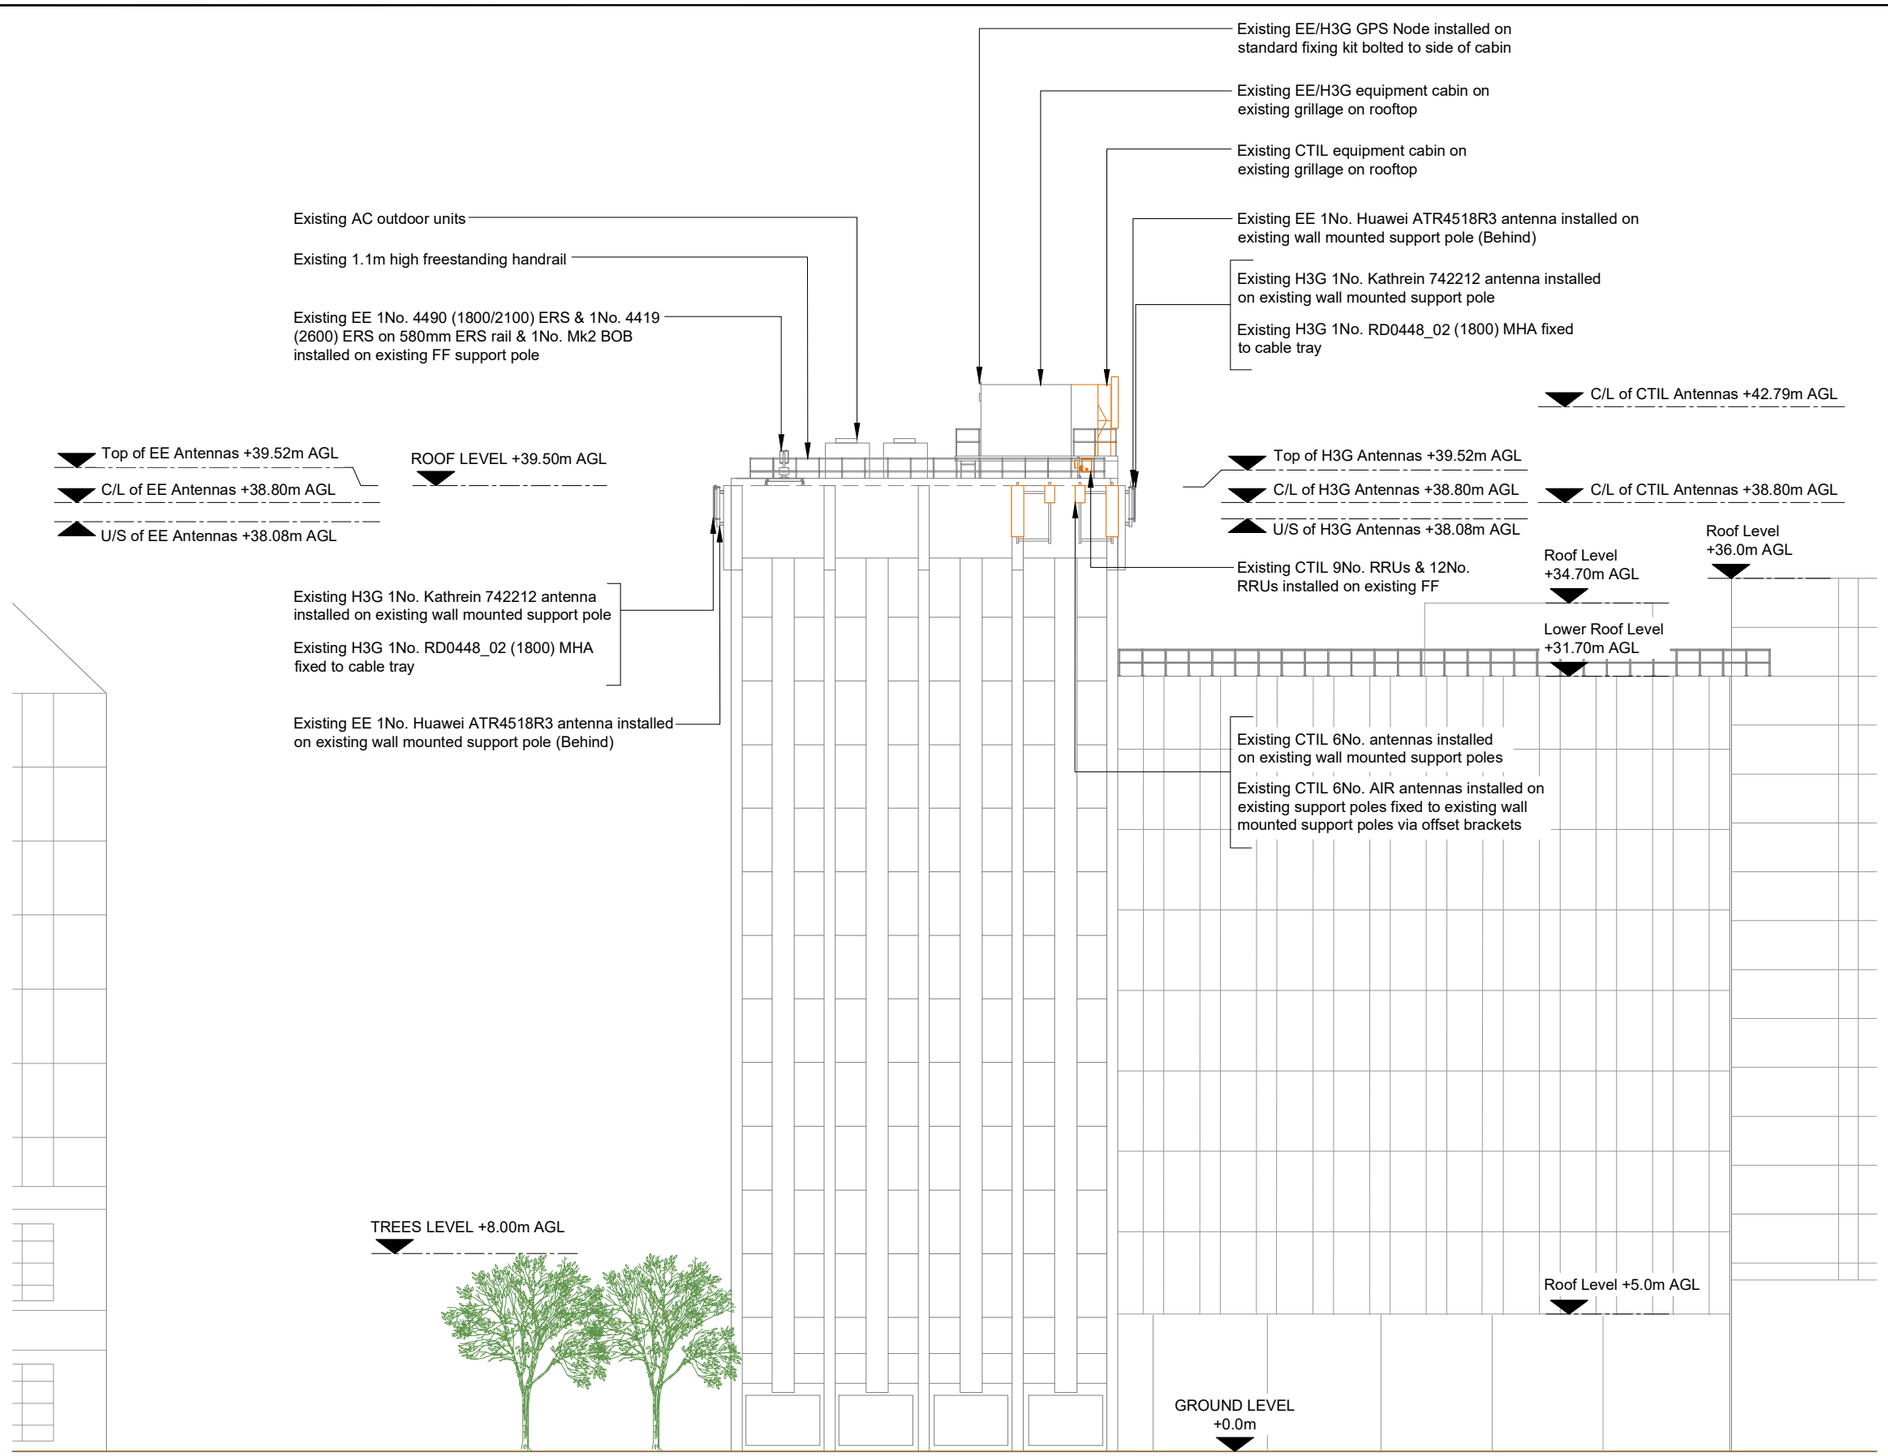

EXISTING SITE ELEVATION A

0 1:250 5m 10

100mm 50mm 10mm

NOTES:

1. ALL DIMENSIONS IN MM UNLESS OTHERWISE NOTED.

Master:	Project:	Purpose of Issue:	Issue:
M002	London Densification	Detailed Design	A1

Date:	03/07/2025
Drawn:	BKM
Checked:	KS
Approved:	DC

Revision / Upgrade Description: Detailed Design

Master:	Project:	Purpose of Issue:	Issue:
M001	London Densification	Planning	A

Date:	18/12/2024
Drawn:	PRS
Checked:	KS
Approved:	HG

Revision / Upgrade Description: First Issue

Everything Everywhere
One Braham Street
London
E1 8EE
Tel: 020 7356 5000

KTL
UK Offices:
2 Broughton Way, Widnes, UK WA8 8YX
1 West Regent Street, Glasgow, UK G2 1RW
Tel: +353 45 901 030
Web: www.ktl.ie

Site Name: BRUNTWOOD YORK HOUSE

Site ID: 778943

Address:
WEST MOSELEY STREET
MANCHESTER
GREATER MANCHESTER
M2 3BB

Title: 200 EXISTING SITE ELEVATION A


Project: LONDON DENSIFICATION

Purpose of Issue: DETAILED DESIGN

EE Cell ID:	MBNL Cell ID:	H3G Cell ID:
66129	MAN070	M0249

File name: MAN070_66129_M0249_EE_LD_DDD_A1

V 3.0

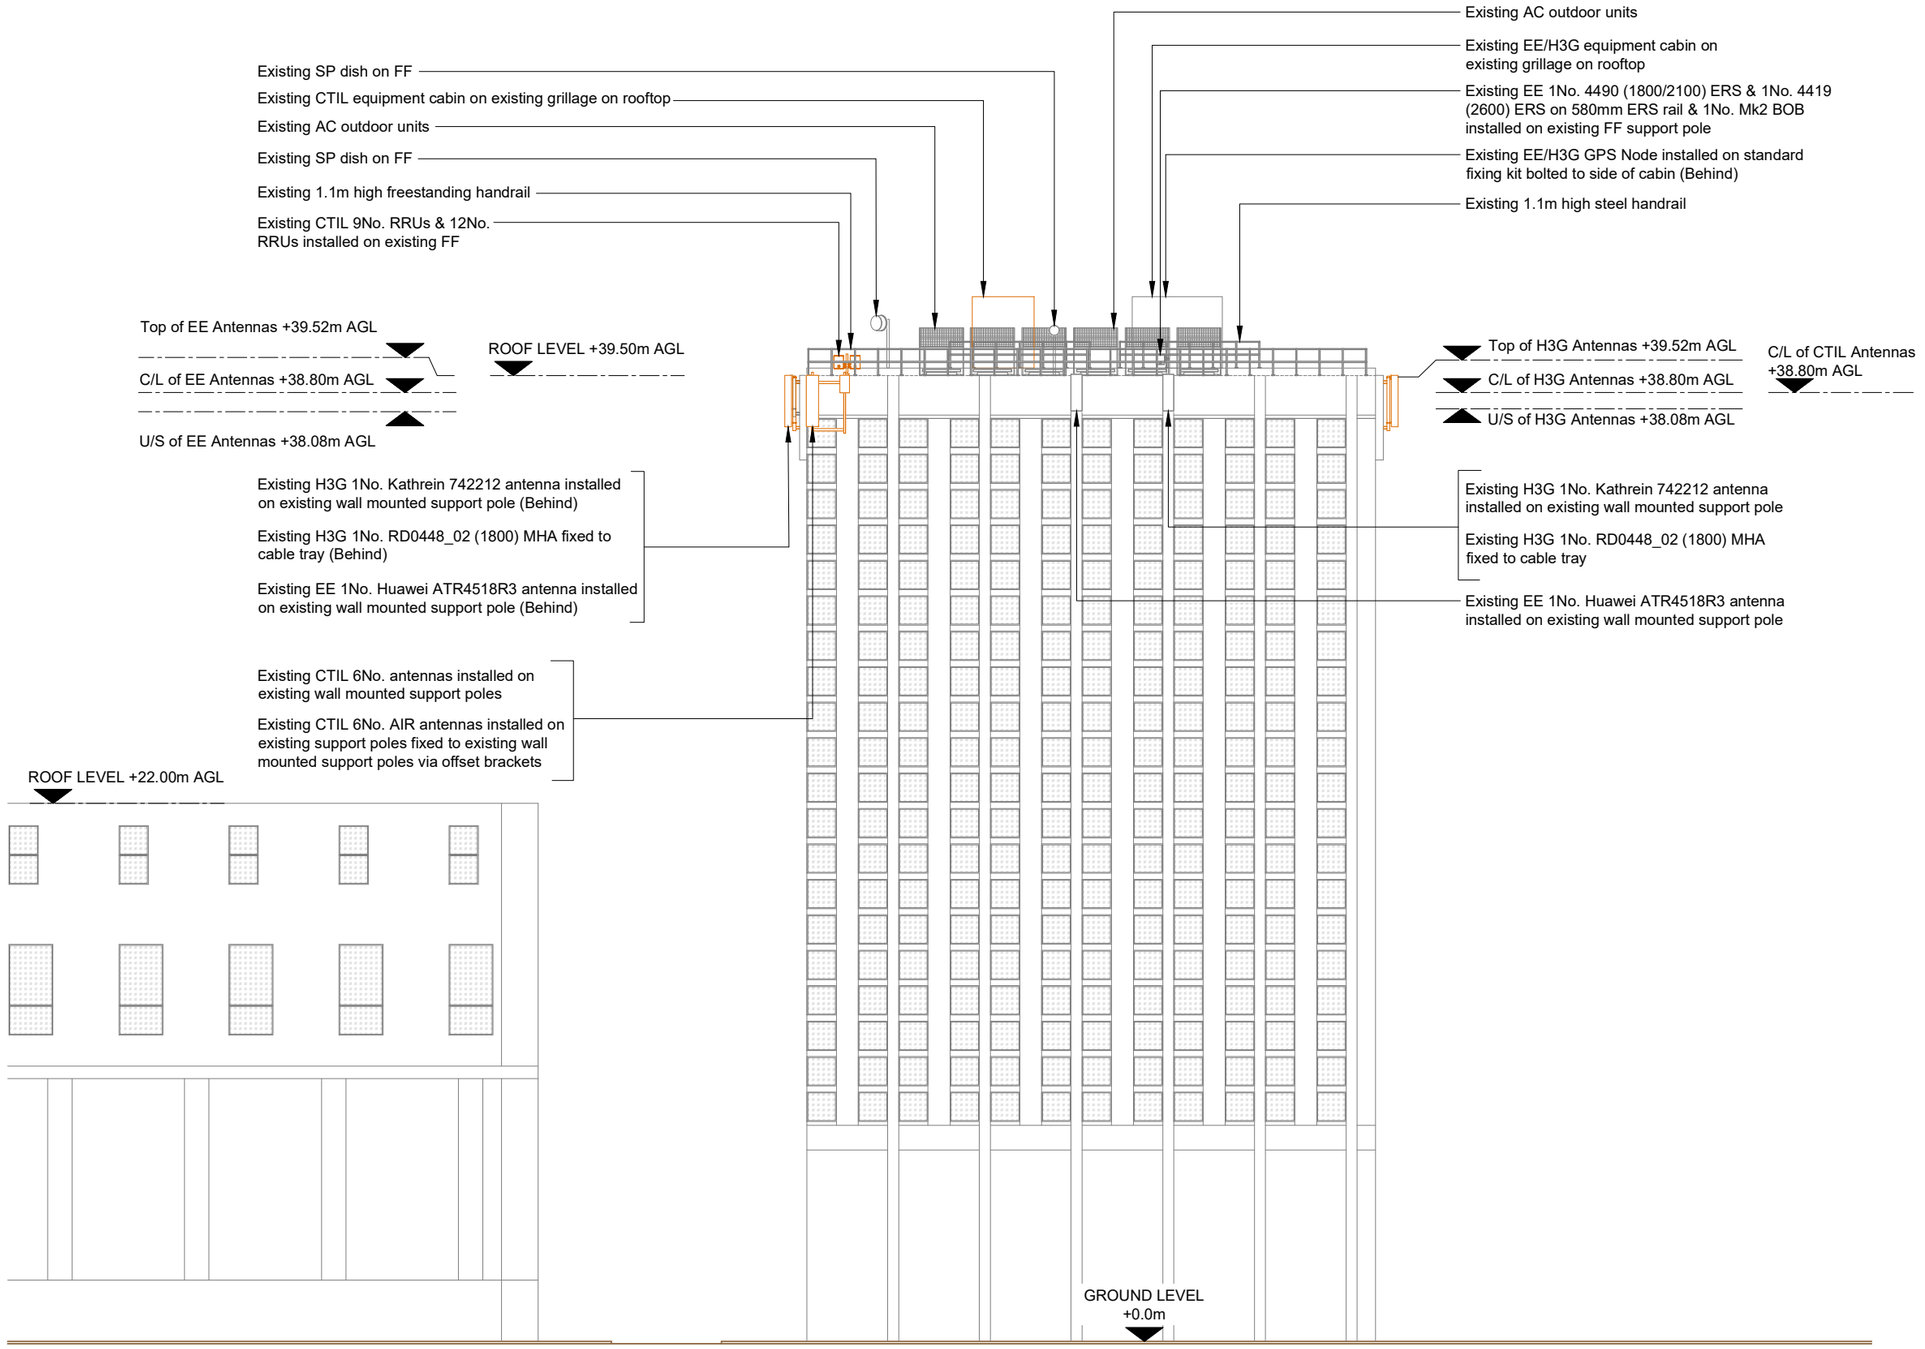

EXISTING SITE ELEVATION B

0 1:250 5m 10

NOTES:

1. ALL DIMENSIONS IN MM UNLESS OTHERWISE NOTED.

Master:	Project:	Purpose of Issue:	Issue:
M002	London Densification	Detailed Design	A1

Date:	03/07/2025
Drawn:	BKM
Checked:	KS
Approved:	DC

Revision / Upgrade Description: Detailed Design

Master:	Project:	Purpose of Issue:	Issue:
M001	London Densification	Planning	A

Date:	18/12/2024
Drawn:	PRS
Checked:	KS
Approved:	HG

Revision / Upgrade Description: First Issue

Everything Everywhere
One Braham Street
London
E1 8EE
Tel: 020 7356 5000

KTL
UK Offices:
2 Broughton Way, Widnes, UK WA8 8YX
1 West Regent Street, Glasgow, UK G2 1RW
Tel: +353 45 901 030
Web: www.ktl.ie

Site Name: BRUNTWOOD YORK HOUSE

Site ID: 778943

Address:
WEST MOSELEY STREET
MANCHESTER
GREATER MANCHESTER
M2 3BB

Title: 201 EXISTING SITE ELEVATION B


Project: LONDON DENSIFICATION

Purpose of Issue: DETAILED DESIGN

EE Cell ID:	MBNL Cell ID:	H3G Cell ID:
66129	MAN070	M0249

File name: MAN070_66129_M0249_EE_LD_DDD_A1

V 3.0

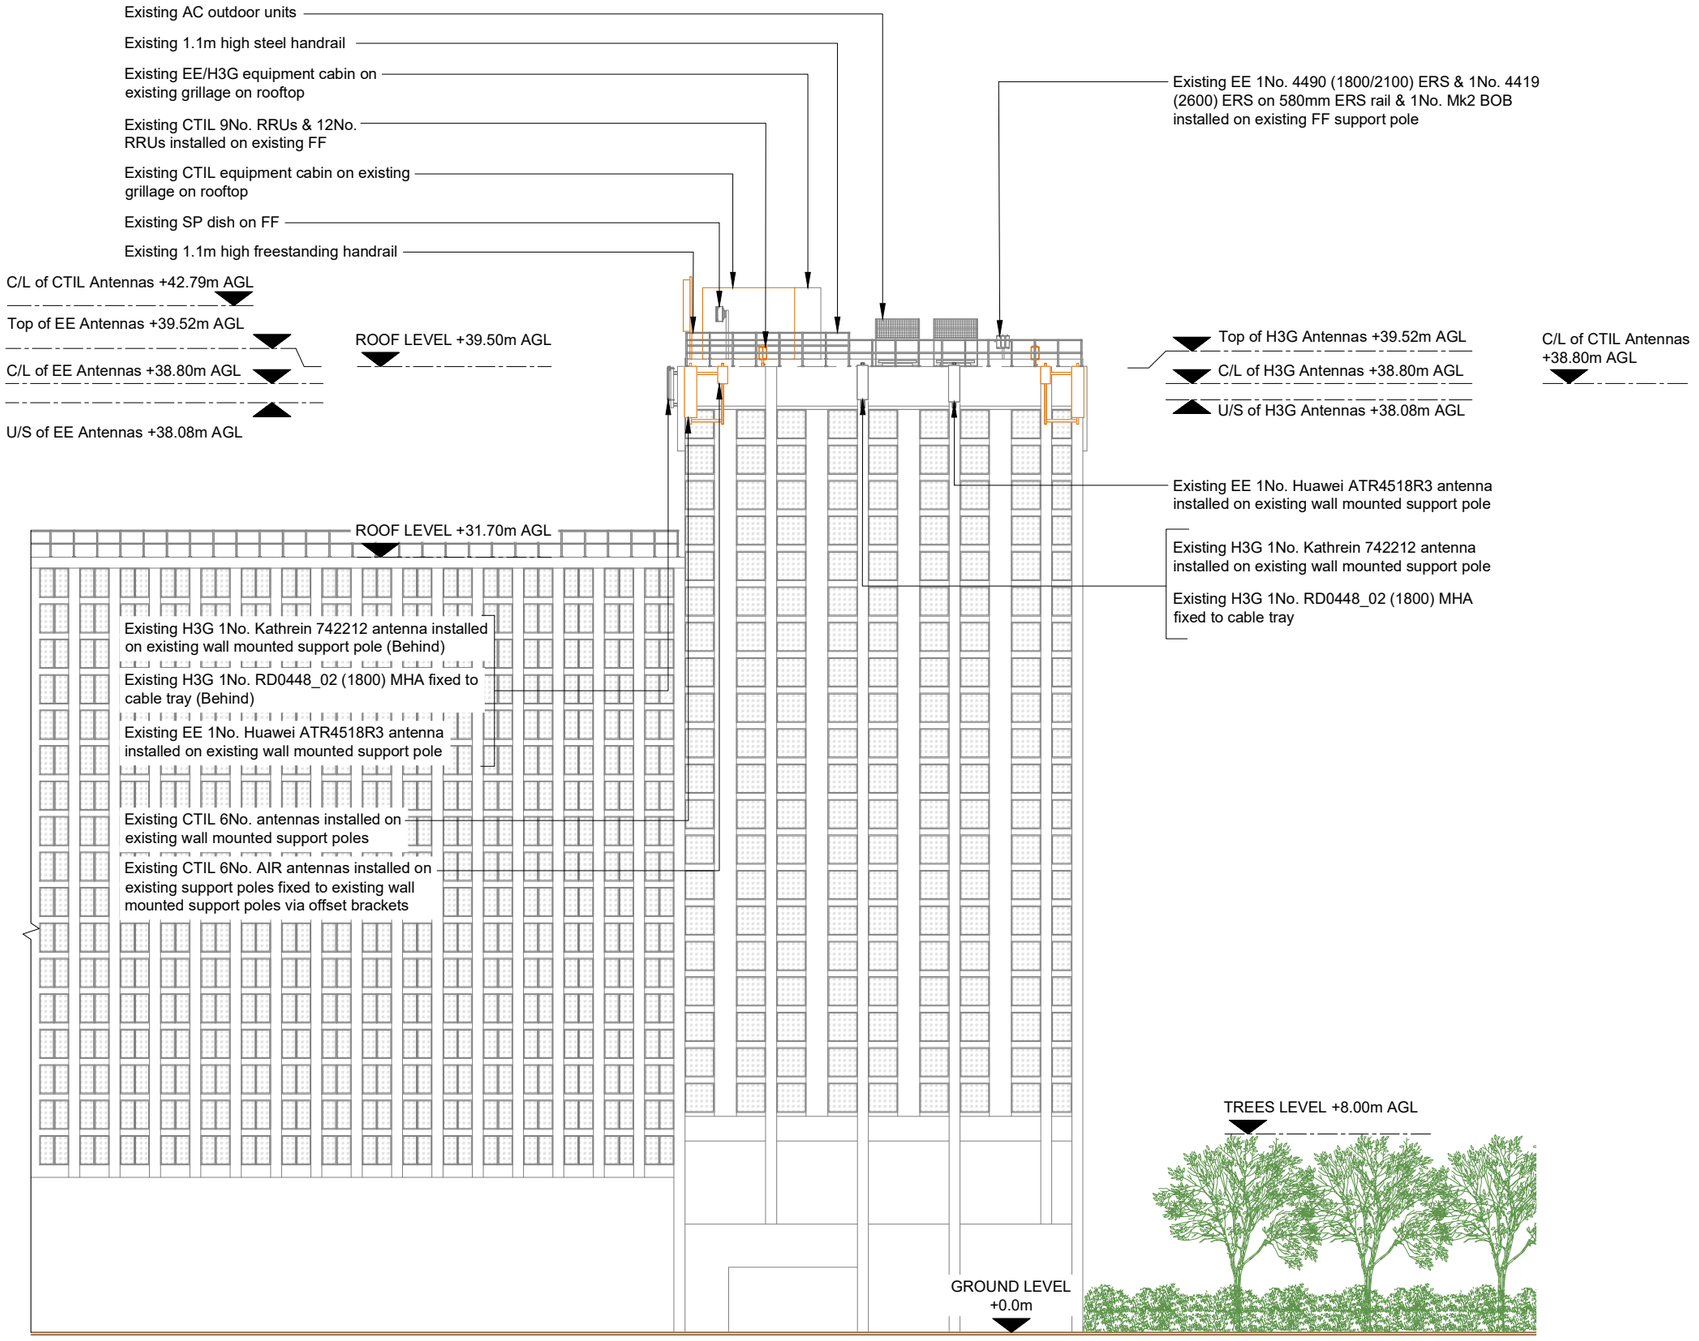

EXISTING SITE ELEVATION C

1:250

NOTES:

1. ALL DIMENSIONS IN MM UNLESS OTHERWISE NOTED.

Master:	Project:	Purpose of Issue:	Issue:
M002	London Densification	Detailed Design	A1

Date:	03/07/2025
Drawn:	BKM
Checked:	KS
Approved:	DC

Revision / Upgrade Description: Detailed Design

Master:	Project:	Purpose of Issue:	Issue:
M001	London Densification	Planning	A

Date:	18/12/2024
Drawn:	PRS
Checked:	KS
Approved:	HG

Revision / Upgrade Description: First Issue

Everything Everywhere
One Braham Street
London
E1 8EE
Tel: 020 7356 5000

KTL
UK Offices:
2 Broughton Way, Widnes, UK WA8 8YX
1 West Regent Street, Glasgow, UK G2 1RW
Tel: +353 45 901 030
Web: www.ktl.ie

Site Name: BRUNTWOOD YORK HOUSE

Site ID: 778943

Address:
WEST MOSELEY STREET
MANCHESTER
GREATER MANCHESTER
M2 3BB

Title: 202 EXISTING SITE ELEVATION C


Project: LONDON DENSIFICATION

Purpose of Issue: DETAILED DESIGN

EE Cell ID:	MBNL Cell ID:	H3G Cell ID:
66129	MAN070	M0249

File name: MAN070_66129_M0249_EE_LD_DDD_A1

V 3.0

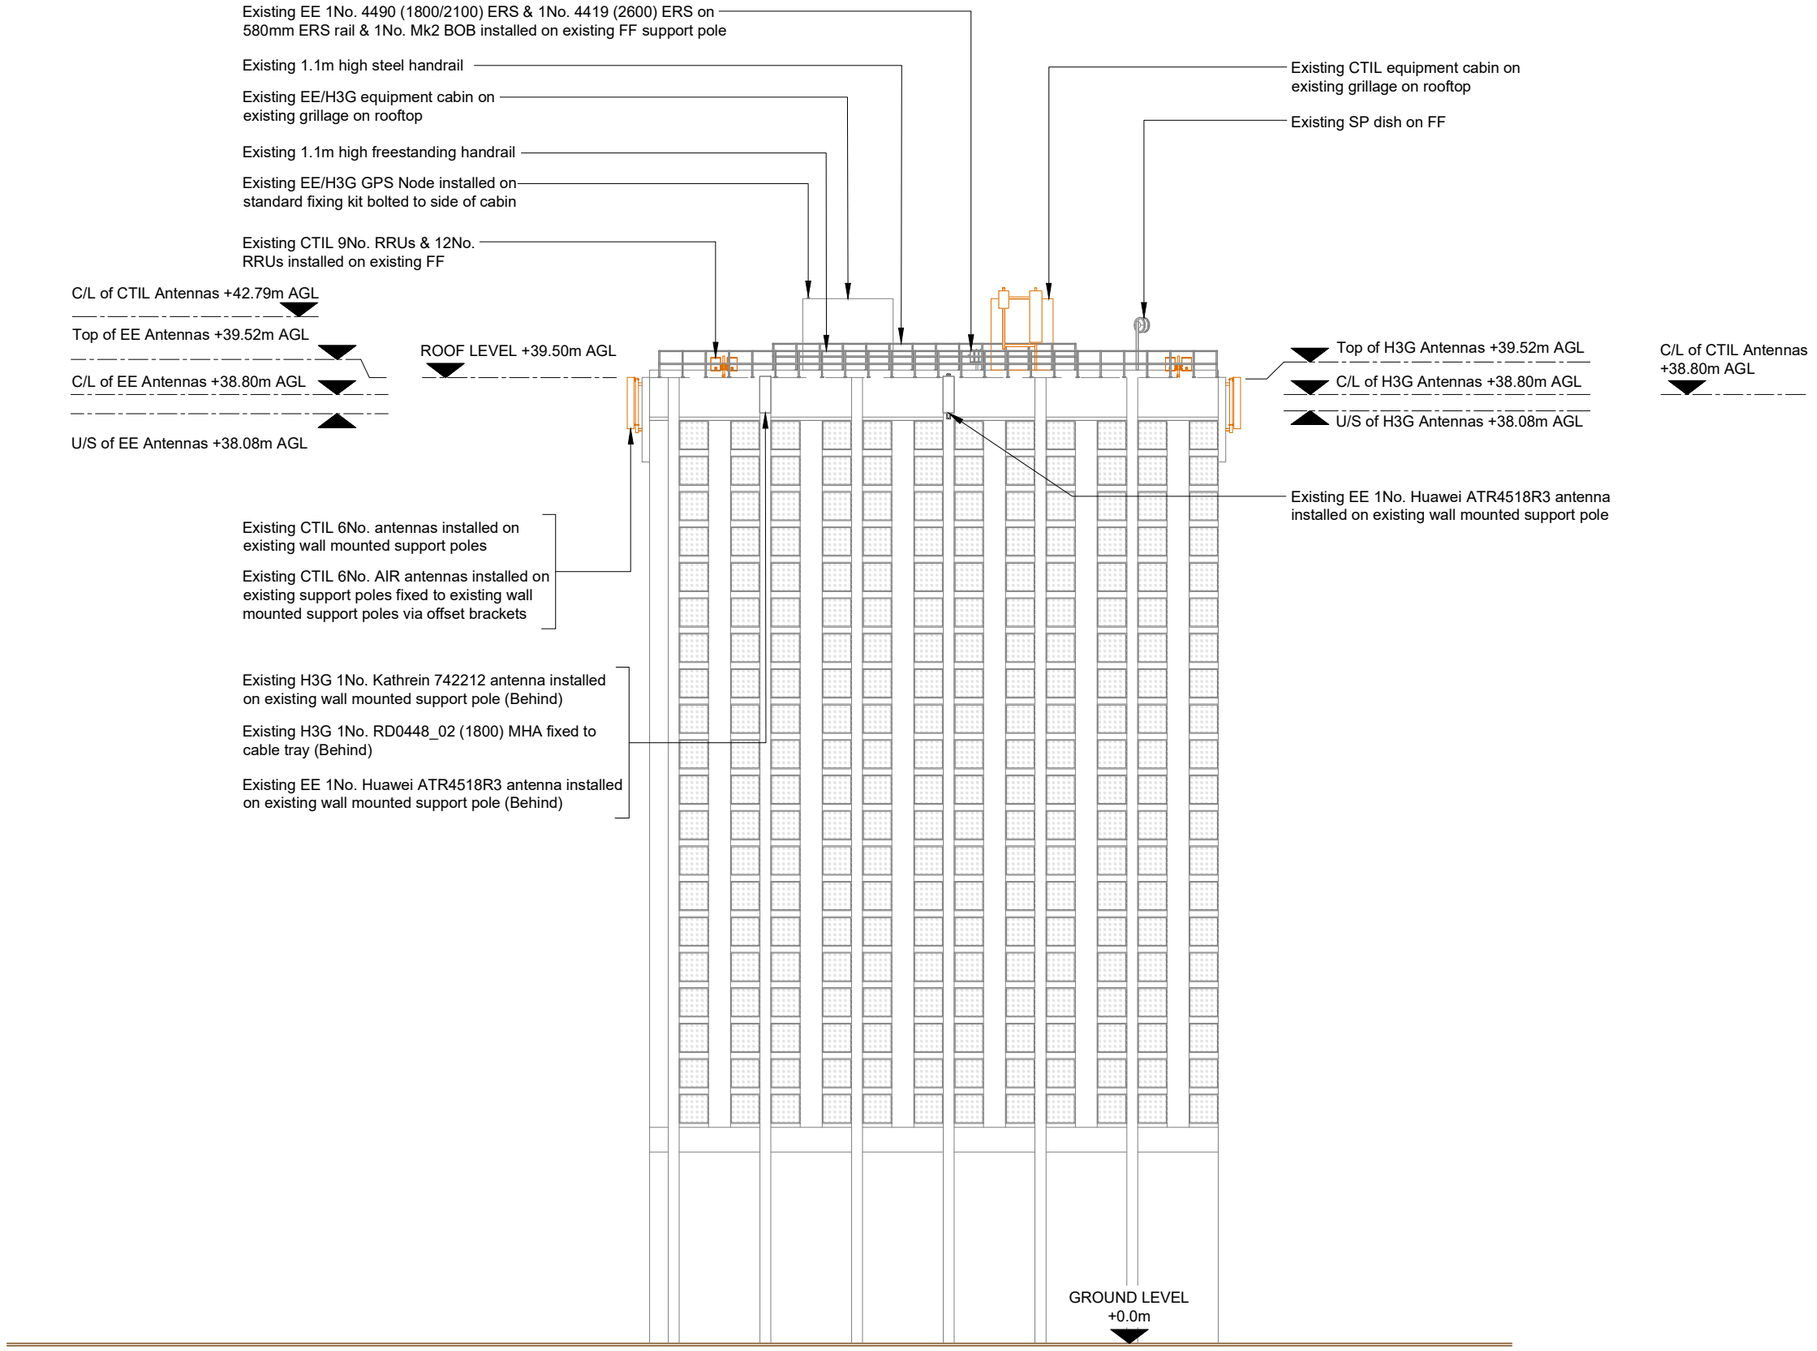

EXISTING SITE ELEVATION D

1:250

0 5m 10

100mm

50mm

10mm

NOTES:

1. ALL DIMENSIONS IN MM UNLESS OTHERWISE NOTED.

Master:	Project:	Purpose of Issue:	Issue:
M002	London Densification	Detailed Design	A1

Date:	03/07/2025
Drawn:	BKM
Checked:	KS
Approved:	DC

Revision / Upgrade Description: Detailed Design

Master:	Project:	Purpose of Issue:	Issue:
M001	London Densification	Planning	A

Date:	18/12/2024
Drawn:	PRS
Checked:	KS
Approved:	HG

Revision / Upgrade Description: First Issue

Everything Everywhere
One Braham Street
London
E1 8EE
Tel: 020 7356 5000

KTL
UK Offices:
2 Broughton Way, Widnes, UK WA8 8YX
1 West Regent Street, Glasgow, UK G2 1RW
Tel: +353 45 901 030
Web: www.ktl.ie

Site Name: BRUNTWOOD YORK HOUSE

Site ID: 778943

Address:
WEST MOSELEY STREET
MANCHESTER
GREATER MANCHESTER
M2 3BB

Title: 203 EXISTING SITE ELEVATION D


Project: LONDON DENSIFICATION

Purpose of Issue: DETAILED DESIGN

EE Cell ID:	MBNL Cell ID:	H3G Cell ID:
66129	MAN070	M0249

File name: MAN070_66129_M0249_EE_LD_DDD_A1

V 3.0

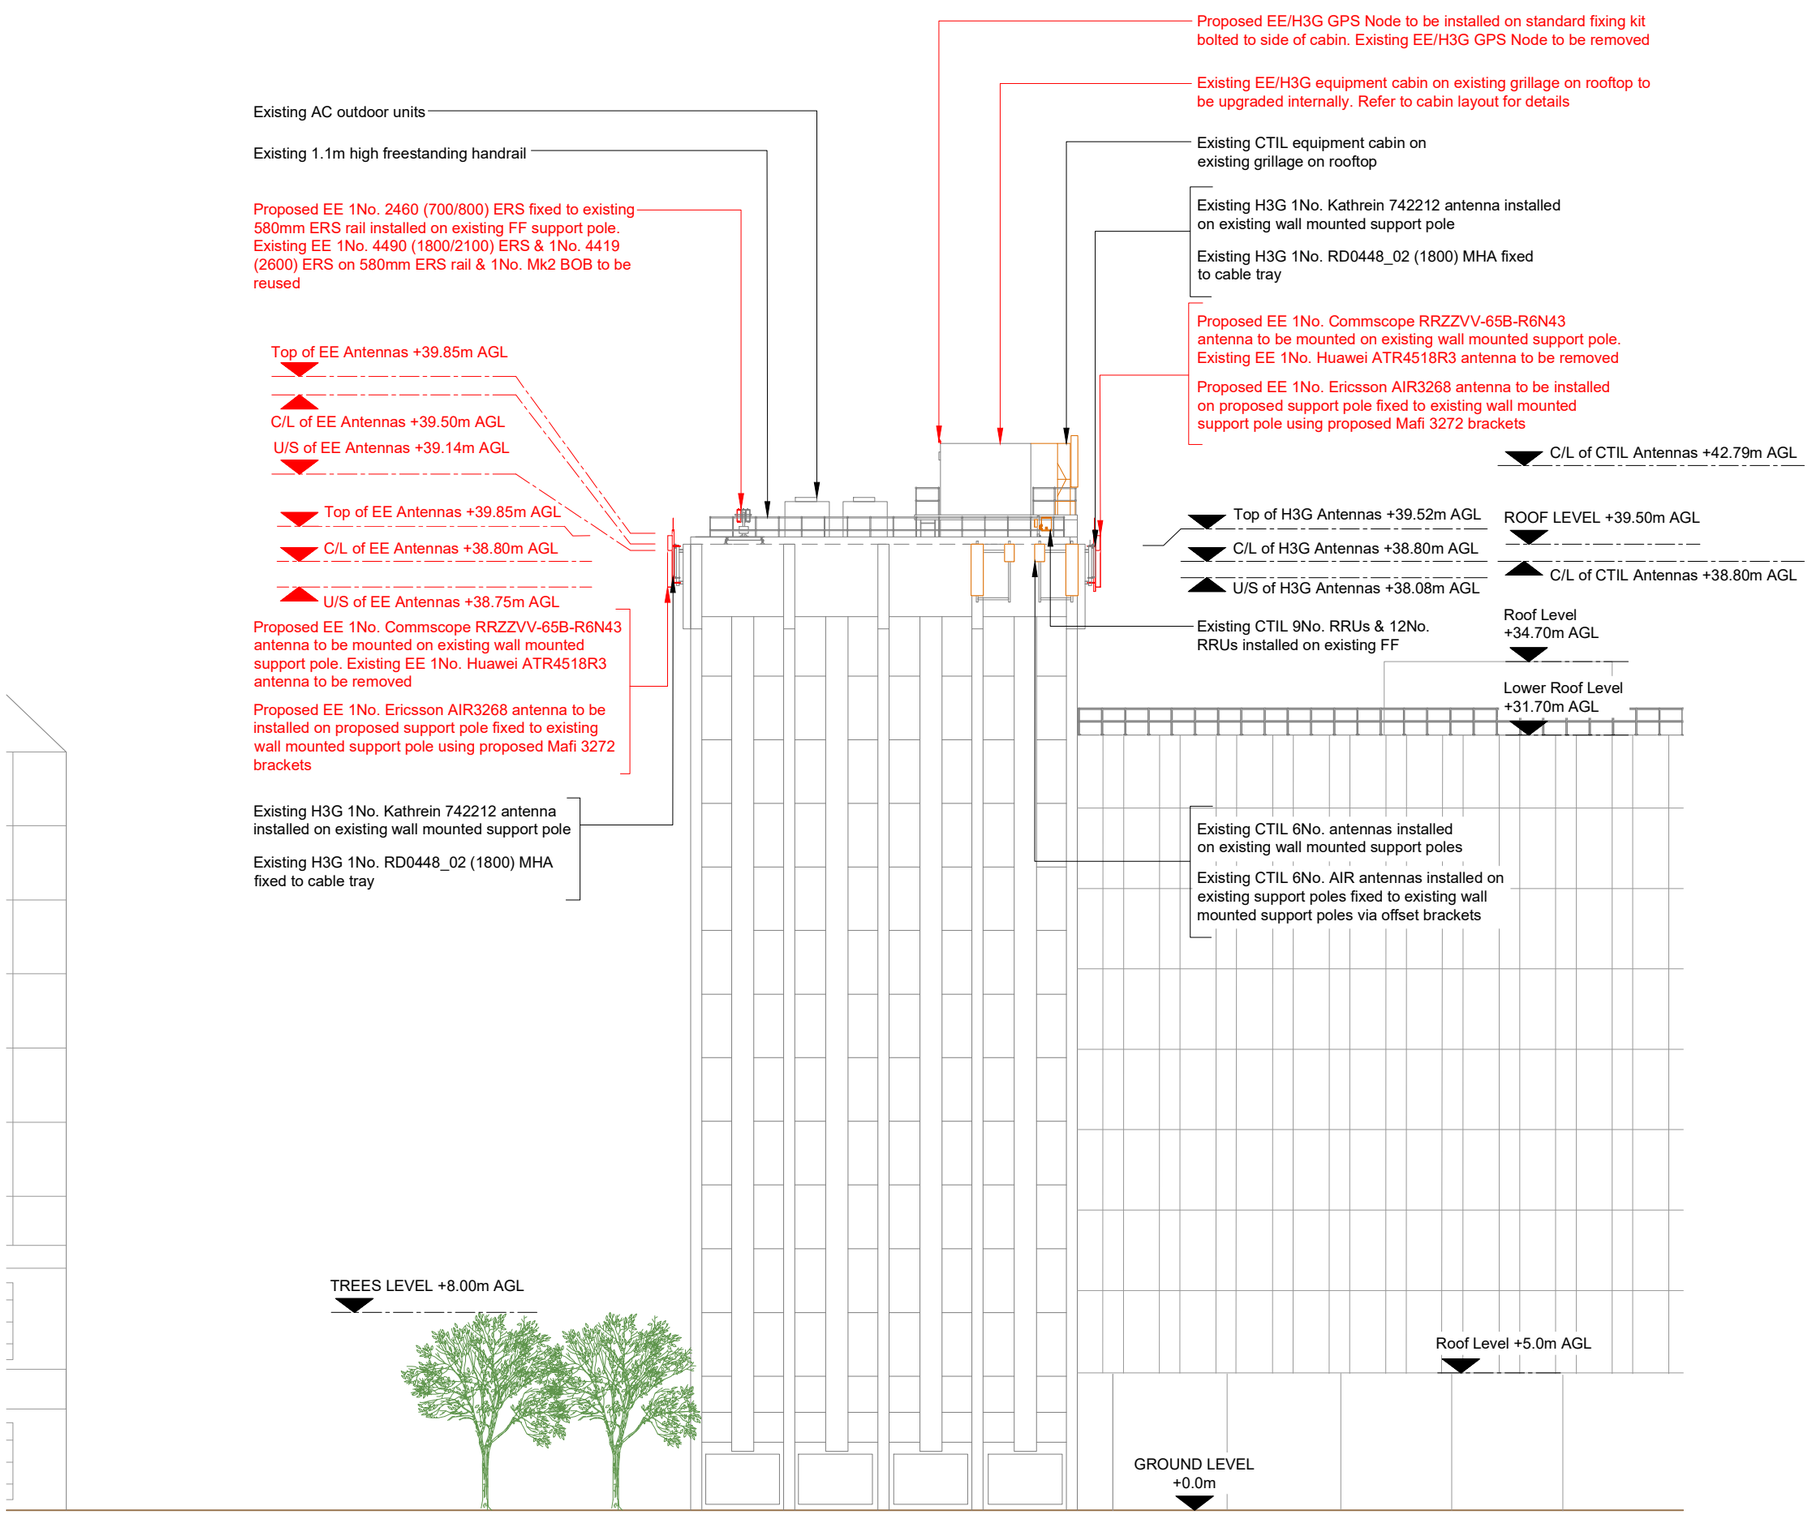

PROPOSED SITE ELEVATION A

0 1:250 5m 10

NOTES:

1. ALL DIMENSIONS IN MM UNLESS OTHERWISE NOTED.

Note;
All existing feeder/fibre cables to be re-used. Subject to testing

Note;
Proposed 6No. antennas to be painted to match with exterior tiling facade

Master:	Project:	Purpose of Issue:	Issue:
M002	London Densification	Detailed Design	A1
Date: 03/07/2025	Revision / Upgrade Description: Detailed Design		
Drawn: BKM			
Checked: KS			
Approved: DC			

Master:	Project:	Purpose of Issue:	Issue:
M001	London Densification	Planning	A
Date: 18/12/2024	Revision / Upgrade Description: First Issue		
Drawn: PRS			
Checked: KS			
Approved: HG			

Everything Everywhere
One Braham Street
London
E1 8EE
Tel: 020 7356 5000

KTL
UK Offices:
2 Broughton Way, Widnes, UK WA8 8YX
1 West Regent Street, Glasgow, UK G2 1RW
Tel: +353 45 901 030
Web: www.ktl.ie

Site Name: BRUNTWOOD YORK HOUSE

Site ID: 778943

Address:
WEST MOSELEY STREET
MANCHESTER
GREATER MANCHESTER
M2 3BB

Title: 250 PROPOSED SITE ELEVATION A


Project: LONDON DENSIFICATION

Purpose of Issue: DETAILED DESIGN

EE Cell ID:	MBNL Cell ID:	H3G Cell ID:
66129	MAN070	M0249

File name: MAN070_66129_M0249_EE_LD_DDD_A1

V 3.0

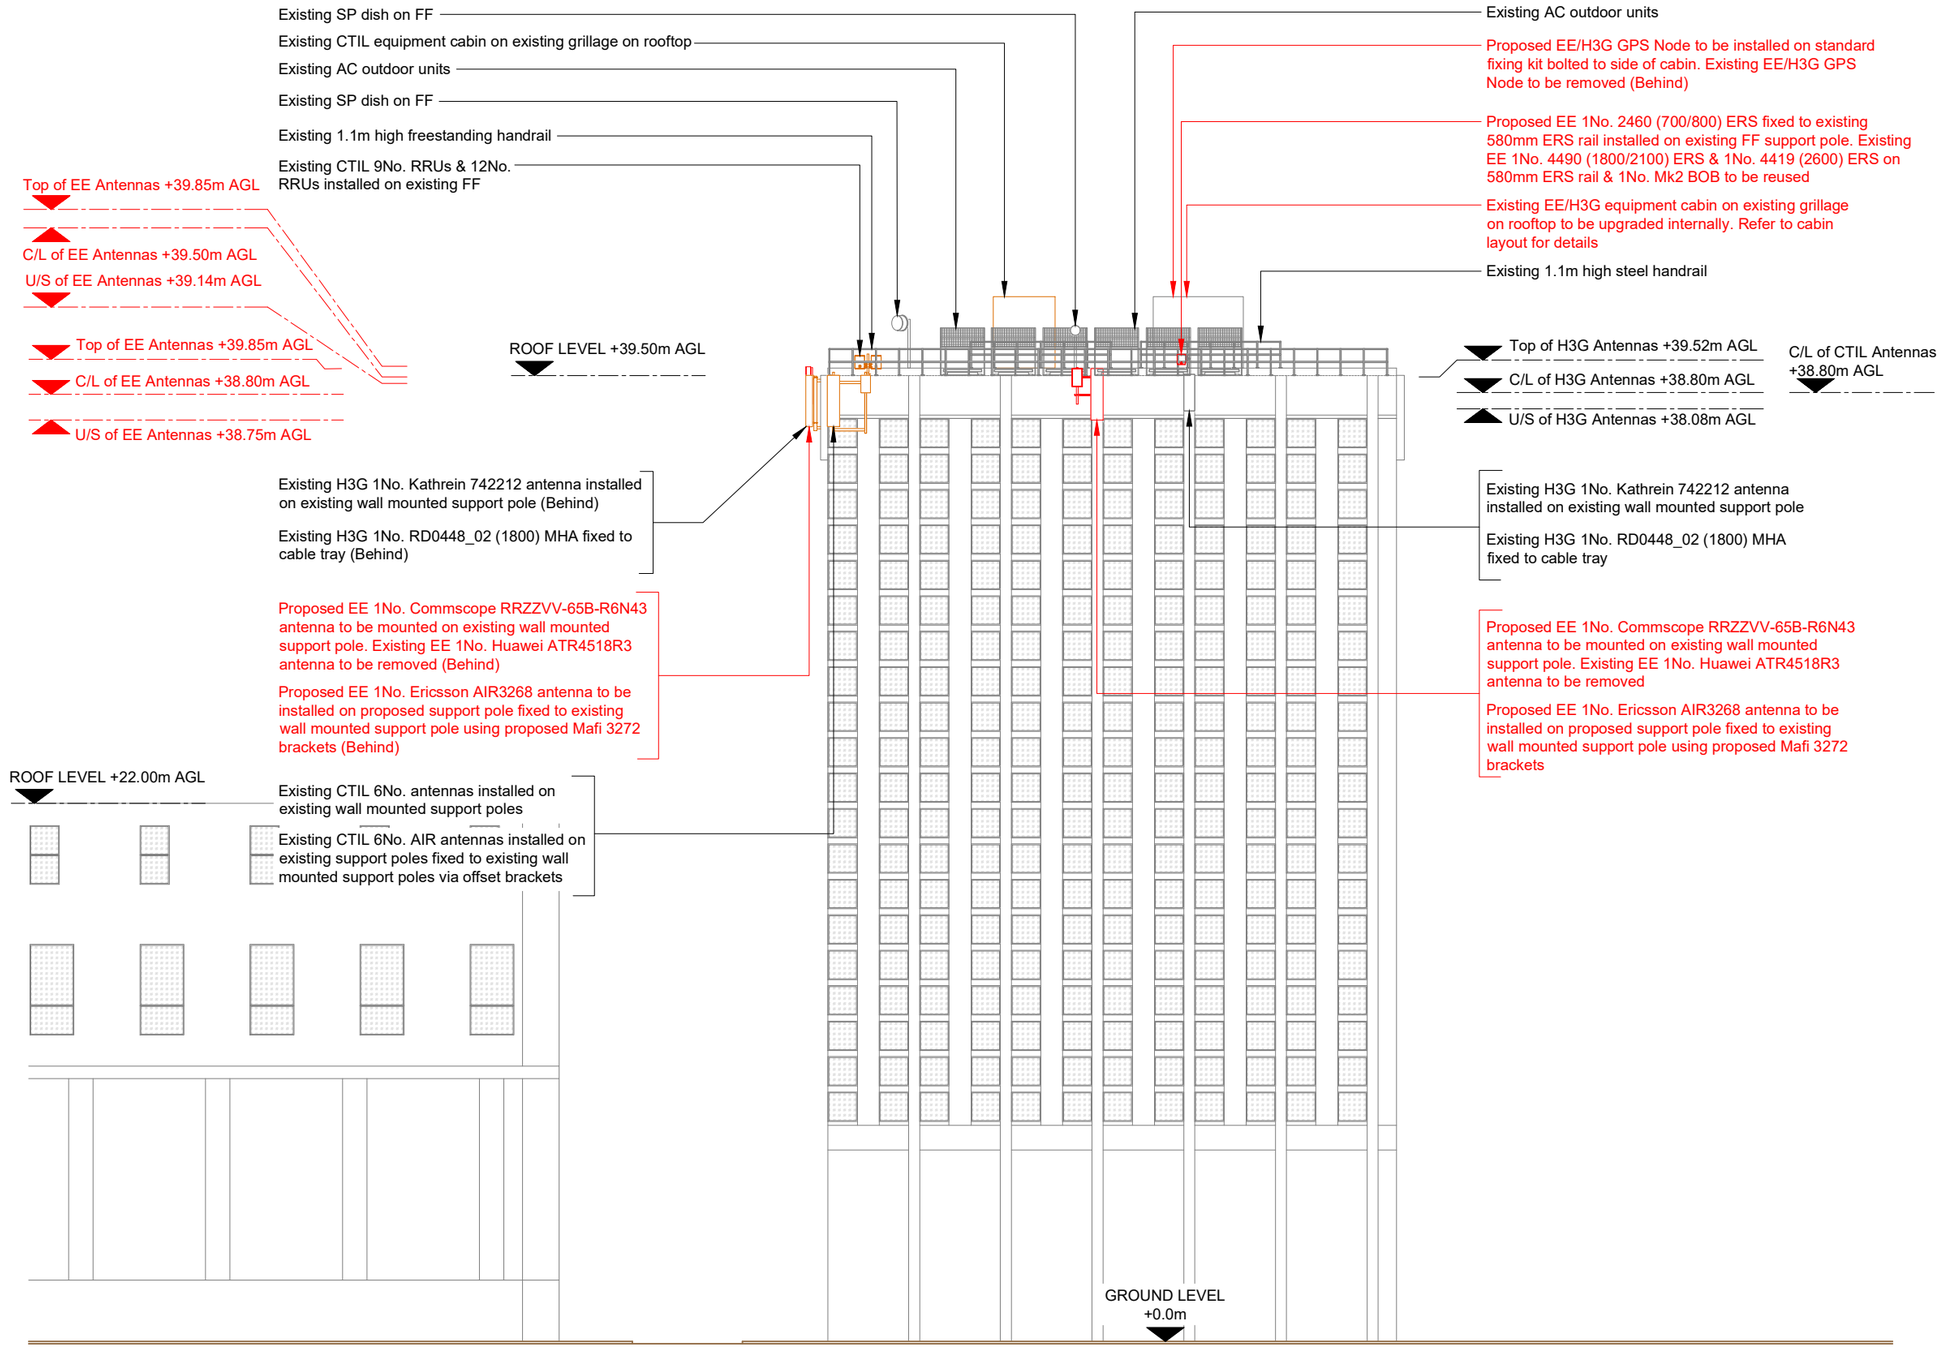

PROPOSED SITE ELEVATION B

0 1:250 5m 10

NOTES:

1. ALL DIMENSIONS IN MM UNLESS OTHERWISE NOTED.

Master:	Project:	Purpose of Issue:	Issue:
M002	London Densification	Detailed Design	A1

Date:	03/07/2025
Drawn:	BKM
Checked:	KS
Approved:	DC

Revision / Upgrade Description: Detailed Design

Master:	Project:	Purpose of Issue:	Issue:
M001	London Densification	Planning	A

Date:	18/12/2024
Drawn:	PRS
Checked:	KS
Approved:	HG

Revision / Upgrade Description: First Issue

Everything Everywhere
One Braham Street
London
E1 8EE
Tel: 020 7356 5000

KTL
UK Offices:
2 Broughton Way, Widnes, UK WA8 8YX
1 West Regent Street, Glasgow, UK G2 1RW
Tel: +353 45 901 030
Web: www.ktl.ie

Site Name: BRUNTWOOD YORK HOUSE

Site ID: 778943

Address:
WEST MOSELEY STREET
MANCHESTER
GREATER MANCHESTER
M2 3BB

Title: 251 PROPOSED SITE ELEVATION B


Project: LONDON DENSIFICATION

Purpose of Issue: DETAILED DESIGN

EE Cell ID:	MBNL Cell ID:	H3G Cell ID:
66129	MAN070	M0249

File name: MAN070_66129_M0249_EE_LD_DDD_A1

V 3.0

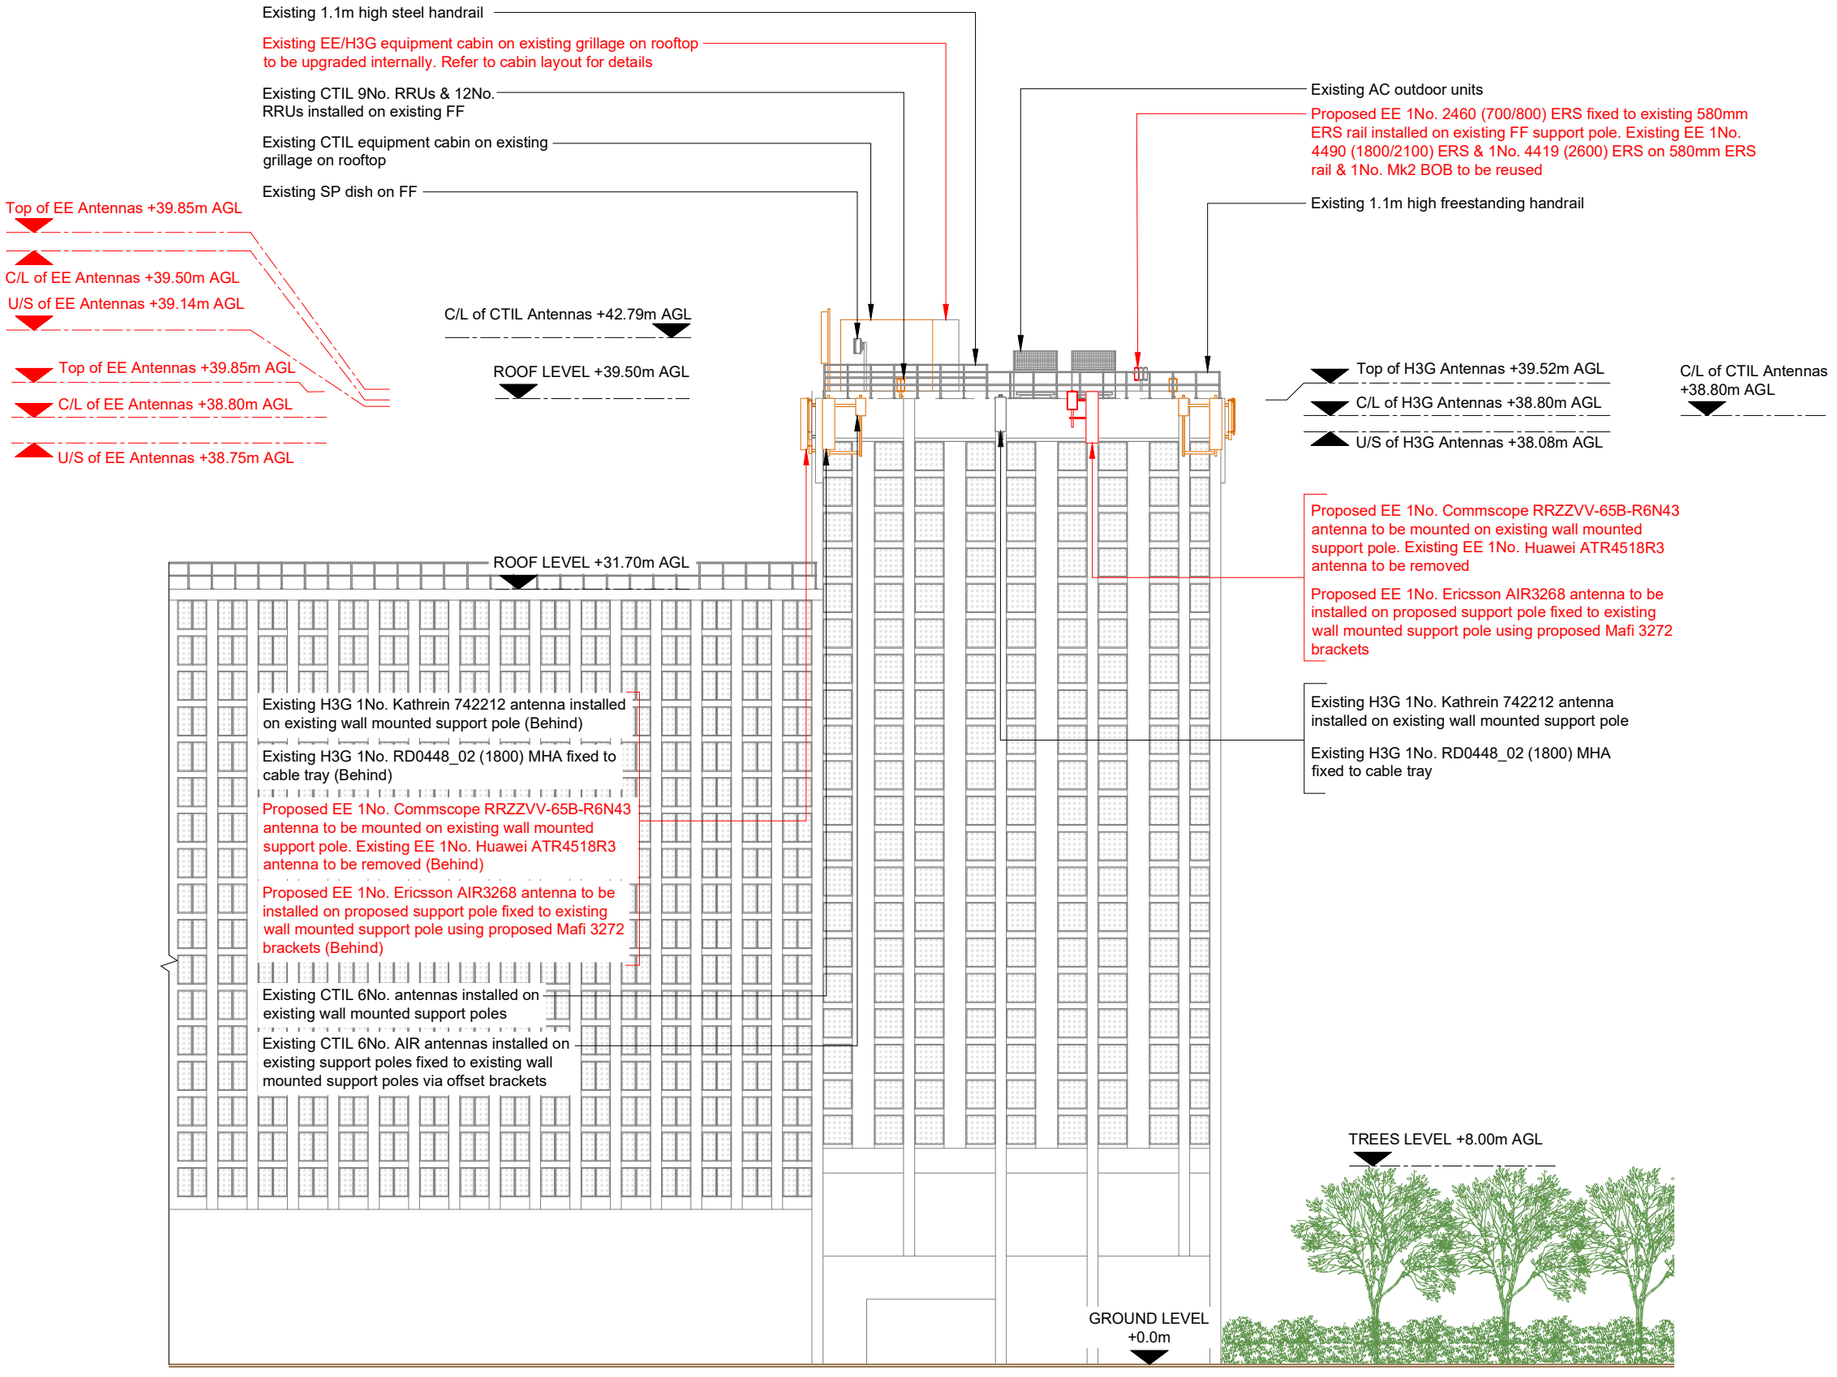

100mm

50mm

10mm

PROPOSED SITE ELEVATION C

0 1:250 5m 10

NOTES:

1. ALL DIMENSIONS IN MM UNLESS OTHERWISE NOTED.

Master:	Project:	Purpose of Issue:	Issue:
M002	London Densification	Detailed Design	A1

Date:	03/07/2025
Drawn:	BKM
Checked:	KS
Approved:	DC

Revision / Upgrade Description: Detailed Design

Master:	Project:	Purpose of Issue:	Issue:
M001	London Densification	Planning	A

Date:	18/12/2024
Drawn:	PRS
Checked:	KS
Approved:	HG

Revision / Upgrade Description: First Issue

Everything Everywhere
One Braham Street
London
E1 8EE
Tel: 020 7356 5000

KTL
UK Offices:
2 Broughton Way, Widnes, UK WA8 8YX
1 West Regent Street, Glasgow, UK G2 1RW
Tel: +353 45 901 030
Web: www.ktl.ie

Site Name: BRUNTWOOD YORK HOUSE

Site ID: 778943

Address:
WEST MOSELEY STREET
MANCHESTER
GREATER MANCHESTER
M2 3BB

Title: 252 PROPOSED SITE ELEVATION C


Project: LONDON DENSIFICATION

Purpose of Issue: DETAILED DESIGN

EE Cell ID:	MBNL Cell ID:	H3G Cell ID:
66129	MAN070	M0249

File name: MAN070_66129_M0249_EE_LD_DDD_A1

V 3.0

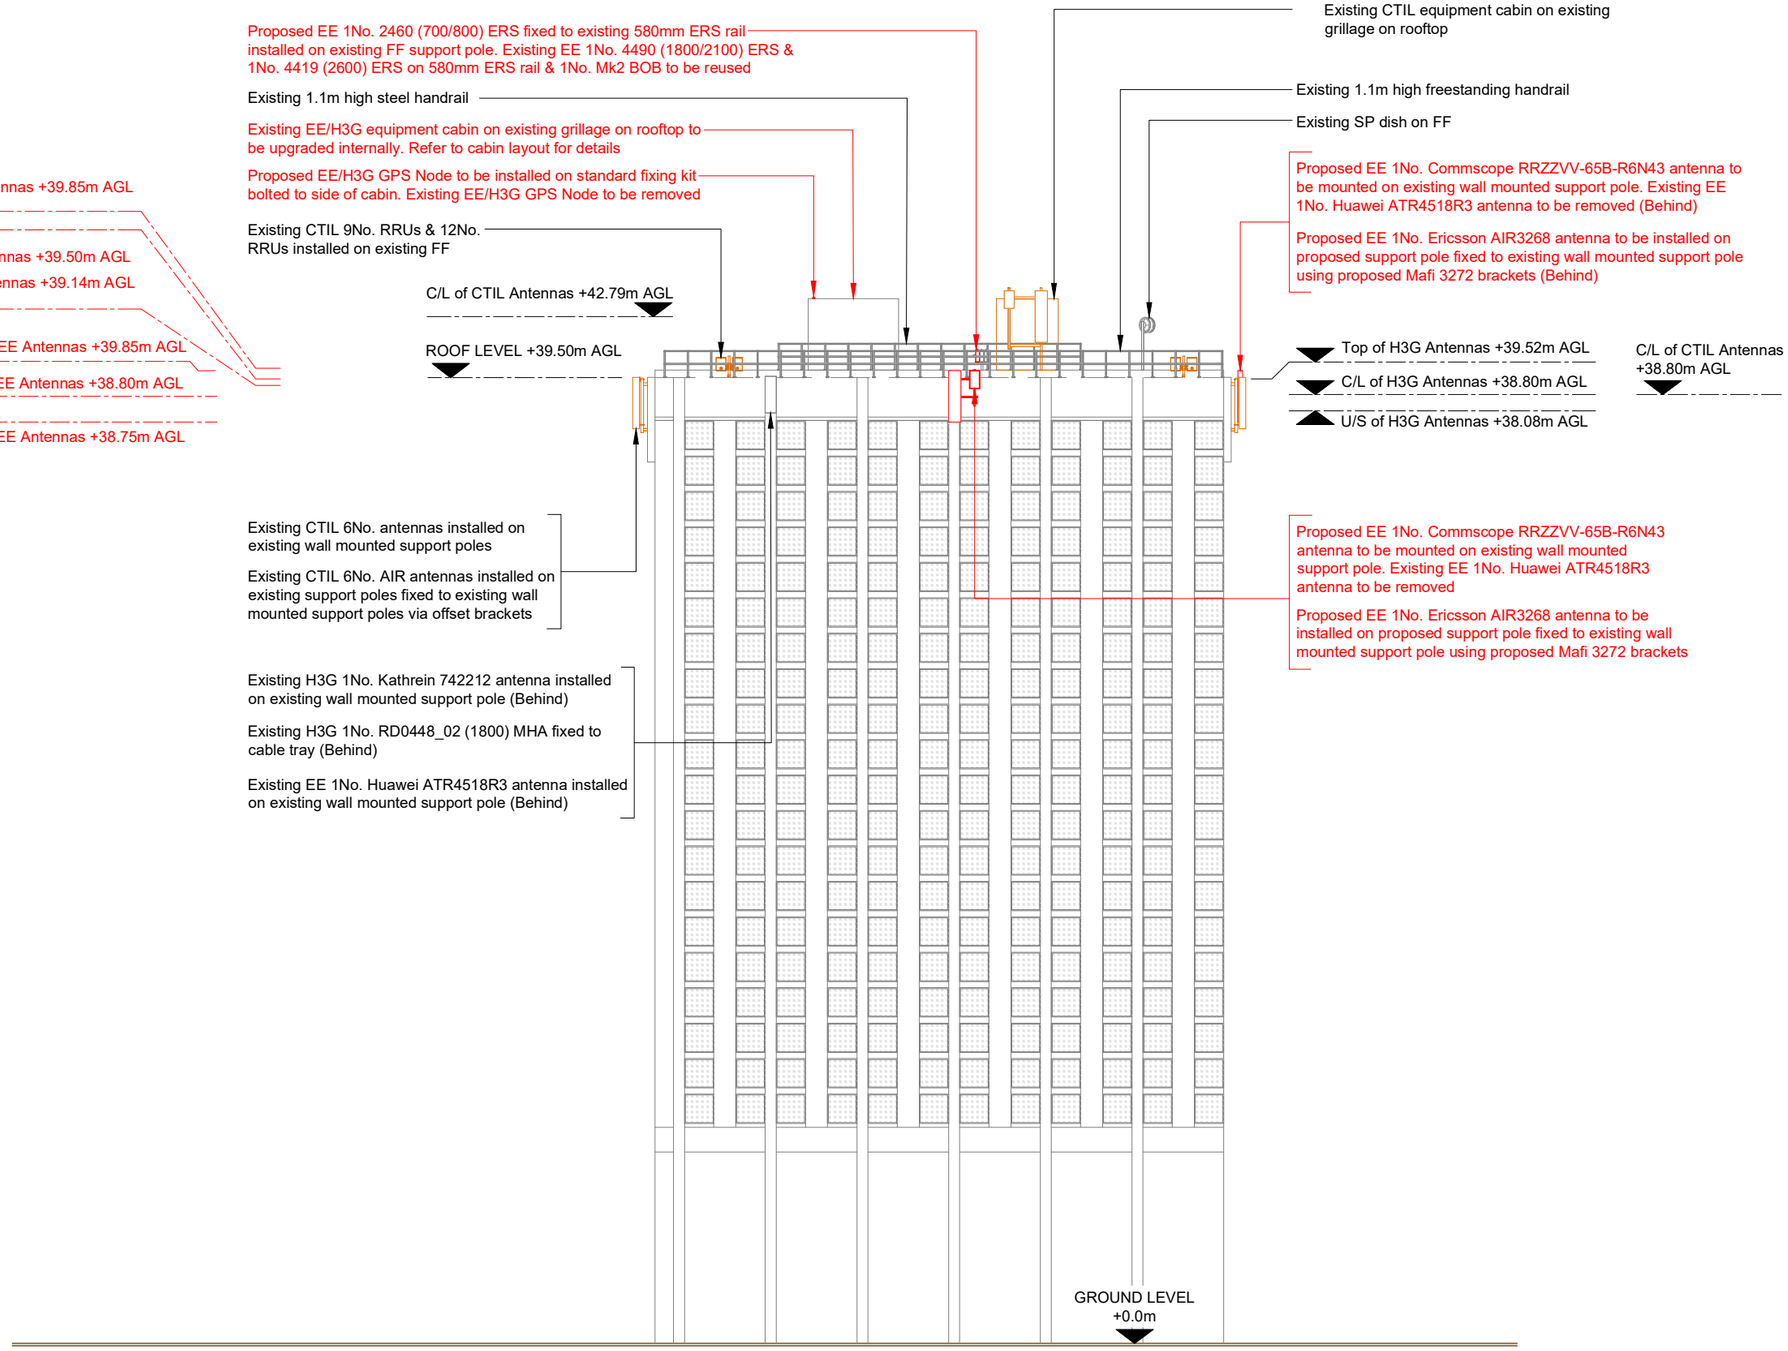

PROPOSED SITE ELEVATION D

1:250

0 5m 10

100mm

50mm

10mm

NOTES:

1. ALL DIMENSIONS IN MM UNLESS OTHERWISE NOTED.

Master:	Project:	Purpose of Issue:	Issue:
M002	London Densification	Detailed Design	A1
Date:	03/07/2025	Revision / Upgrade Description:	
Drawn:	BKM	Detailed Design	
Checked:	KS		
Approved:	DC		
Master:	Project:	Purpose of Issue:	Issue:
M001	London Densification	Planning	A
Date:	18/12/2024	Revision / Upgrade Description:	
Drawn:	PRS	First Issue	
Checked:	KS		
Approved:	HG		

Everything Everywhere
One Braham Street
London
E1 8EE
Tel: 020 7356 5000

KTL
UK Offices:
2 Broughton Way, Widnes, UK WA8 8YX
1 West Regent Street, Glasgow, UK G2 1RW
Tel: +353 45 901 030
Web: www.ktl.ie

Site Name:
BRUNTWOOD YORK HOUSE

Site ID:
778943

Address:
WEST MOSELEY STREET
MANCHESTER
GREATER MANCHESTER
M2 3BB

Title:
253 PROPOSED SITE ELEVATION D

Project:
LONDON DENSIFICATION

Purpose of Issue:
DETAILED DESIGN

EE Cell ID:	MBNL Cell ID:	H3G Cell ID:
66129	MAN070	M0249

File name:
MAN070_66129_M0249_EE_LD_DDD_A1