
FRONT ELEVATION

A3. (1x) NEW FULLY ILLUMINATED ECONOFLEX BOX
MAC TAC 9702-06 ORANGE VINYL APPLIED TO PVC SKIN
BOX TO BE POWDERCOATED RAL 2009 FIXED TO
CLADDING. BIRD SPIKE REQUIRED ON TOP OF SIGN

A7. (1x) 3mm FRET CUT ALUMINIUM LETTERS
POWDER COATED WHITE
ARROW FIXED TO CLADDING VIA BRASS LOCATORS

A1. (1x) FOLDED ALUMINIUM TRAY COATED GREY
(RAL# 7021) FRET CUT VINYL TEXT APPLIED TO
THE FACE 50MM RETURNS (ALL ROUND)
BIRD SPIKE REQUIRED ALONG TOP OF SIGN.
FIXING ANGLE TO BE CUT & TRAY TO BE NOTCHED ONSITE

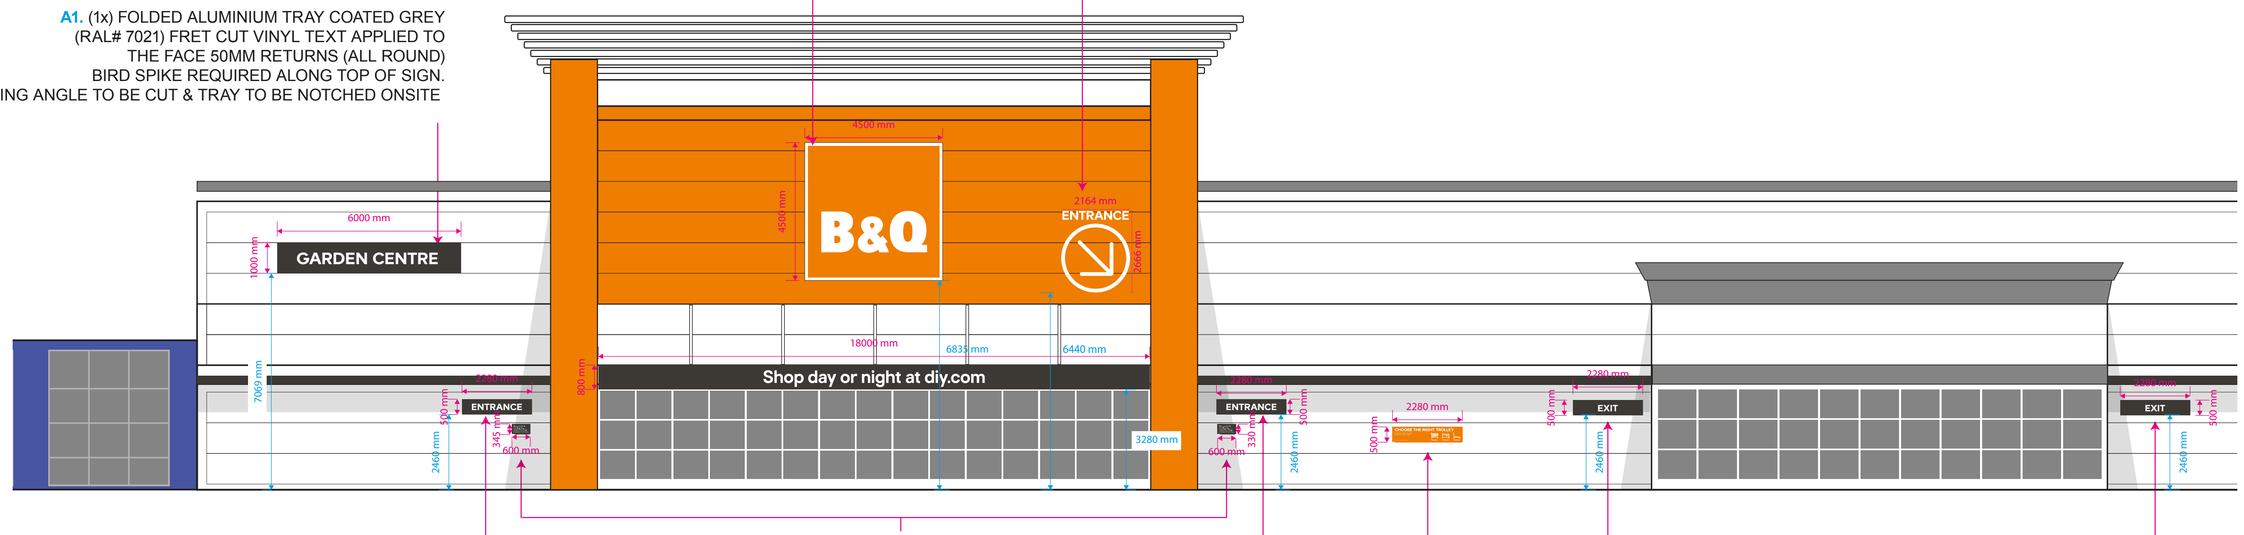

A4. (2x) FOLDED ALUMINIUM TRAY COATED
GREY (RAL# 7021) FRET CUT VINYL TEXT
APPLIED TO THE FACE 30MM RETURNS (ALL ROUND)

A5. (2x) FOLDED ALUMINIUM TRAY COATED GREY
(RAL# 7021) FRET CUT VINYL TEXT APPLIED TO
THE FACE 50MM RETURNS (ALL ROUND)
BIRD SPIKE REQUIRED ALONG TOP OF SIGN.
TRAY TO BE NOTCHED ONSITE AROUND CLADDING TRIMS

A2. (1x) FOLDED ALUMINIUM TRAY COATED
ORANGE (RAL# 2009) FRET CUT VINYL TEXT
APPLIED TO THE FACE 50MM RETURNS (ALL ROUND)

A6. (2x) FOLDED ALUMINIUM TRAY COATED GREY
(RAL# 7021) FRET CUT VINYL TEXT APPLIED TO
THE FACE 50MM RETURNS (ALL ROUND)
BIRD SPIKE REQUIRED ALONG TOP OF SIGN.
TRAY TO BE NOTCHED ONSITE AROUND CLADDING TRIMS

EXISTING



1:100
2m 0 2m 4m 6m 8m 10m


SCALE 1:100 @A1

COMPANY	B&Q
BRANCH LOCATION	CHEETHAM HILL
DESIGNS	Designs Signage Solutions Ltd. Innovation Drive, Ipark Industrial Estate, Hull, HU5 1SG

FRONT ELEVATION

A9. (1x) NEW ILLUMINATED ECONOFLEX BOX COATED
BLACK (RAL# 9005) DIGITALLY PRINTED BLOCK OUT
SKIN (TEXT ONLY ILLUMINATION)
BIRD SPIKE REQUIRED ALONG TOP OF SIGN.
10mm BLACK FOAMEX PACKERS REQUIRED
FIXING ANGLES AROUND VERTICAL CLADDING TRIMS
TRAY RETURNS WILL REQUIRE NOTCHING TO ALLOW SIGN TO FIT FLAT TO CLADDING

A10. (1x) FOLDED ALUMINIUM TRAY COATED GREY
(RAL# 7021) FRET CUT VINYL TEXT APPLIED TO
THE FACE 50MM RETURNS (ALL ROUND)
BIRD SPIKE REQUIRED ALONG TOP OF SIGN.
FIXING ANGLES AROUND VERTICAL CLADDING TRIMS
TRAY RETURNS WILL REQUIRE NOTCHING TO ALLOW SIGN TO FIT FLAT TO CLADDING

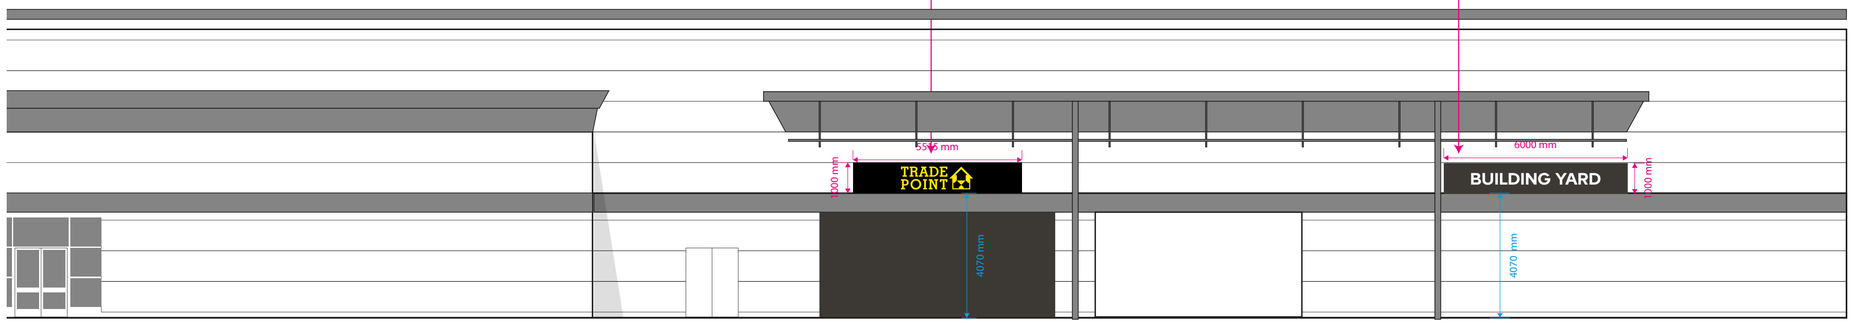

EXISTING




1:100
2m 0 2m 4m 6m 8m 10m

SCALE 1:100 @A1

COMPANY	B&Q
BRANCH LOCATION	CHEETHAM HILL
DESIGNS	Designs Signage Solutions Ltd. Innovation Drive, Ipark Industrial Estate, Hull, HU5 1SG

REAR ELEVATION

B1. (1x) NON ILLUMINATED ECONOFLEX BOX
MAC TAC 9702-06 ORANGE VINYL APPLIED TO PVC SKIN
BOX TO BE POWDERCOATED RAL 2009 FIXED TO
CLADDING. BIRD SPIKE REQUIRED ON TOP OF SIGN

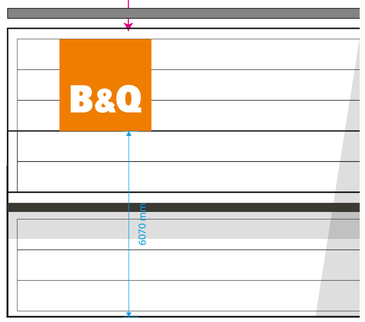

EXISTING



1:100
2m 0 2m 4m 6m 8m 10m

SCALE 1:100 @A1

COMPANY	B&Q
BRANCH LOCATION	CHEETHAM HILL
DESIGNS	Designs Signage Solutions Ltd. Innovation Drive, Ipark Industrial Estate, Hull, HU5 1SG