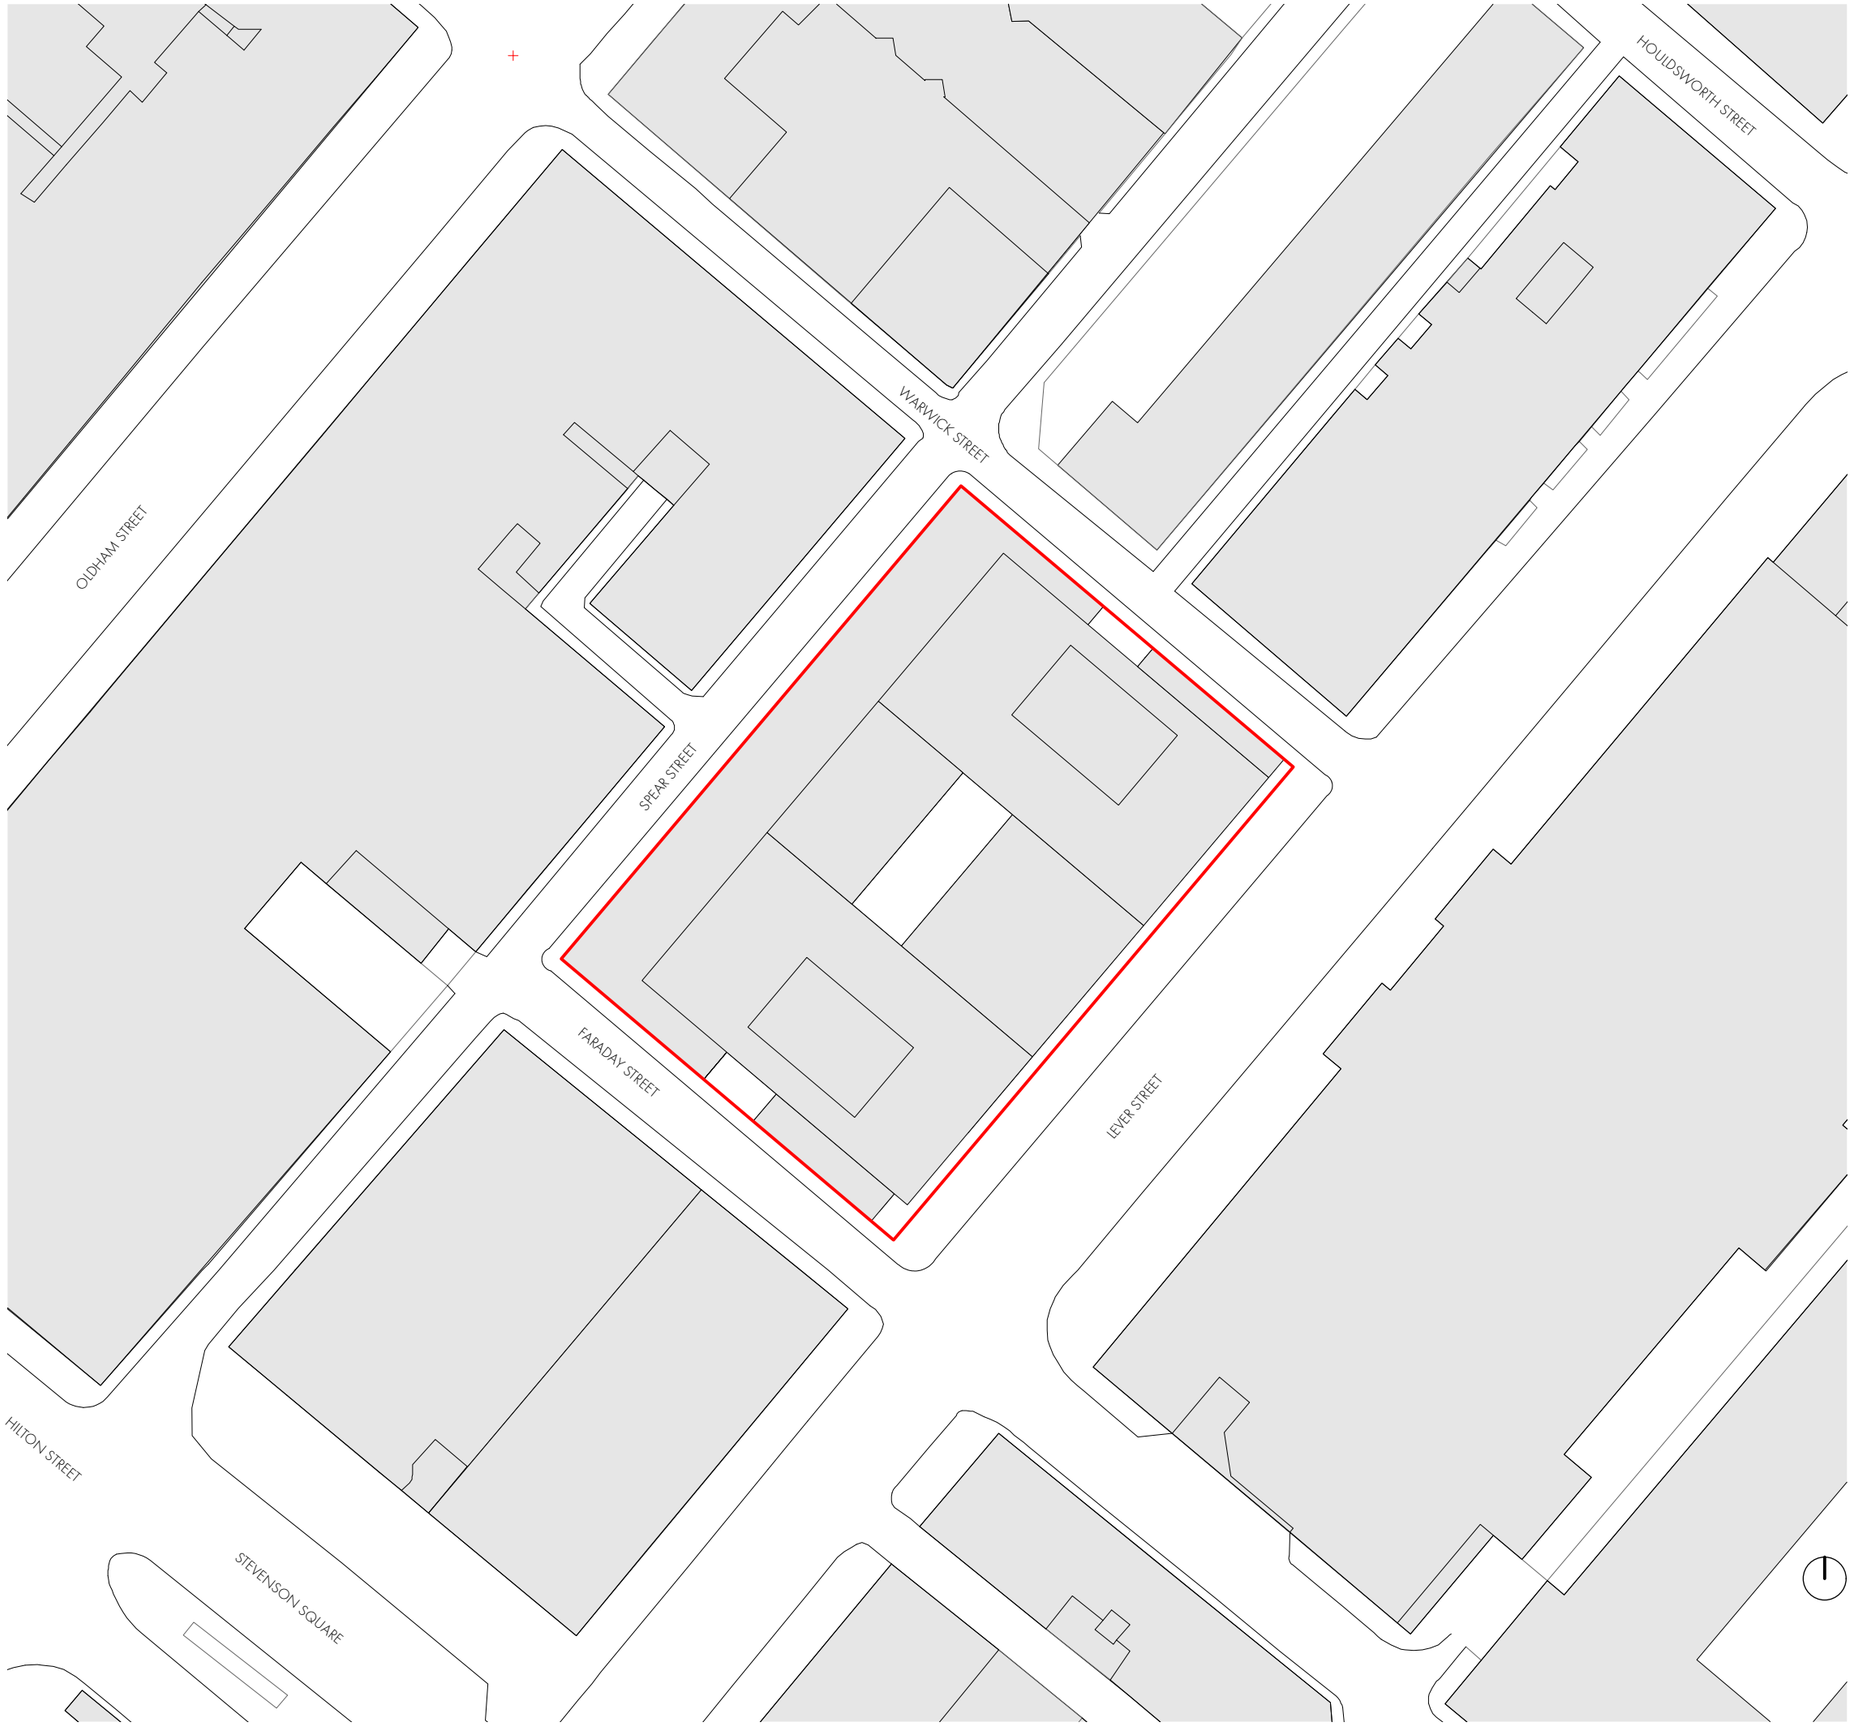


REVISION	DATE	DESCRIPTION
P04	05/08/25	PLANNING ISSUE

KEY

SITE BOUNDARY

SITE AREA - 0.1792 ha

0m 2m 10m 20m
1m 5m 15m 25m

SCALE – 1:500

PLANNING ISSUE

OMIArchitects

31 Blackfriars Road, Salford, Manchester, M3 7AQ
+44(0)161 832 3242 / info@omiarchitects.com / www.omiarchitects.com

PROJECT	THE HIVE					
DRAWING	EXISTING SITE PLAN					
DATE	JUN '25	DRAWN BY	DK	SCALE	1:500	@A3
JOB NO.	1461	DWG.NO.	L0002			