


All dimensions are to be checked on site.
This drawing shall not be scaled to ascertain dimensions.

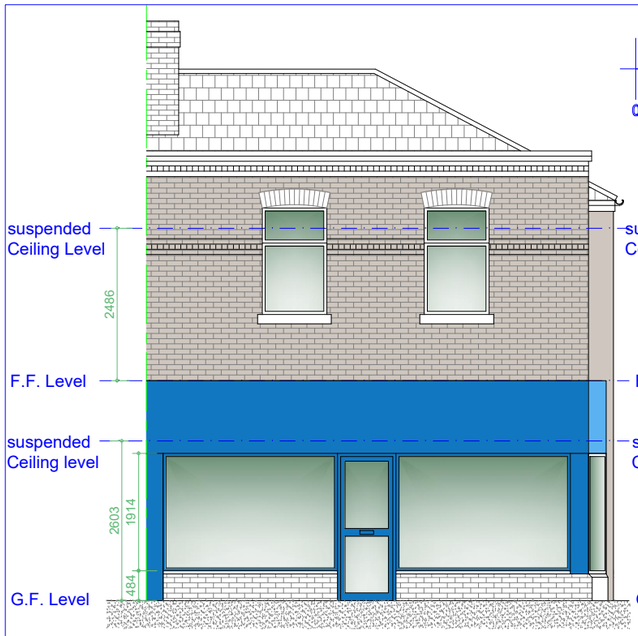


Existing Front Elevation
Scale 1:100

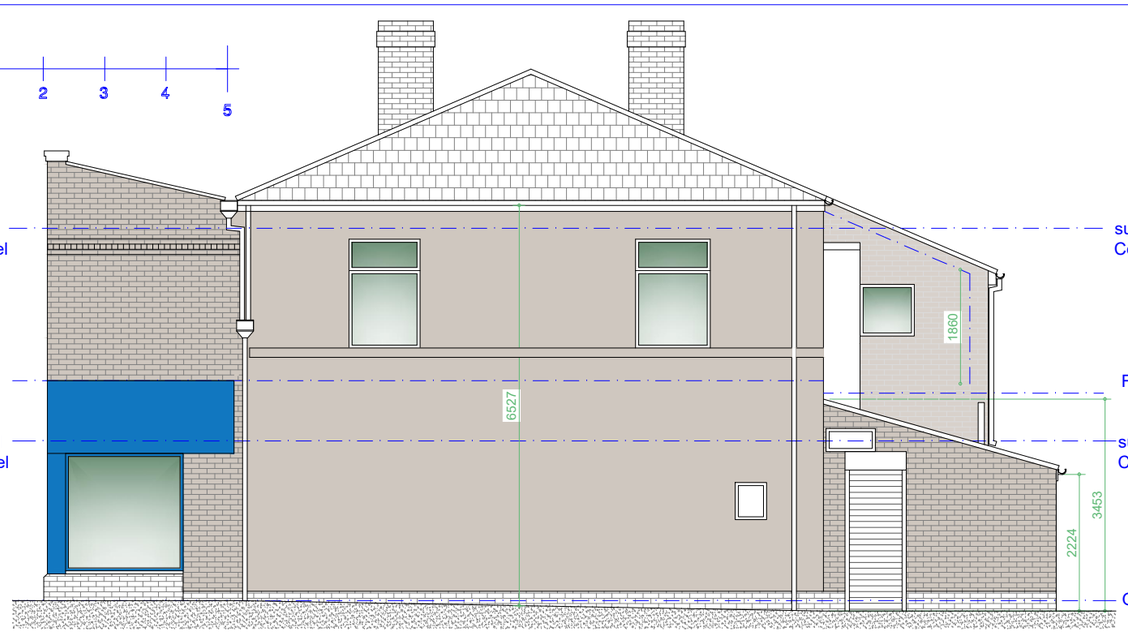


Existing R/H Side Elevation
Scale 1:100

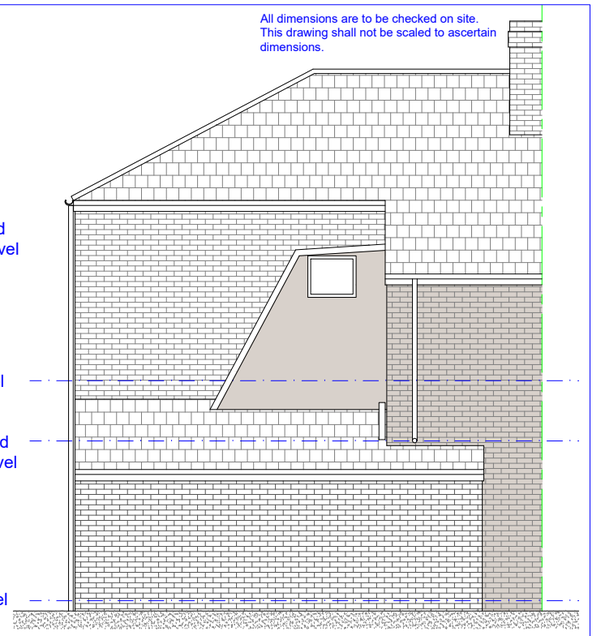


Existing Rear Elevation
Scale 1:100

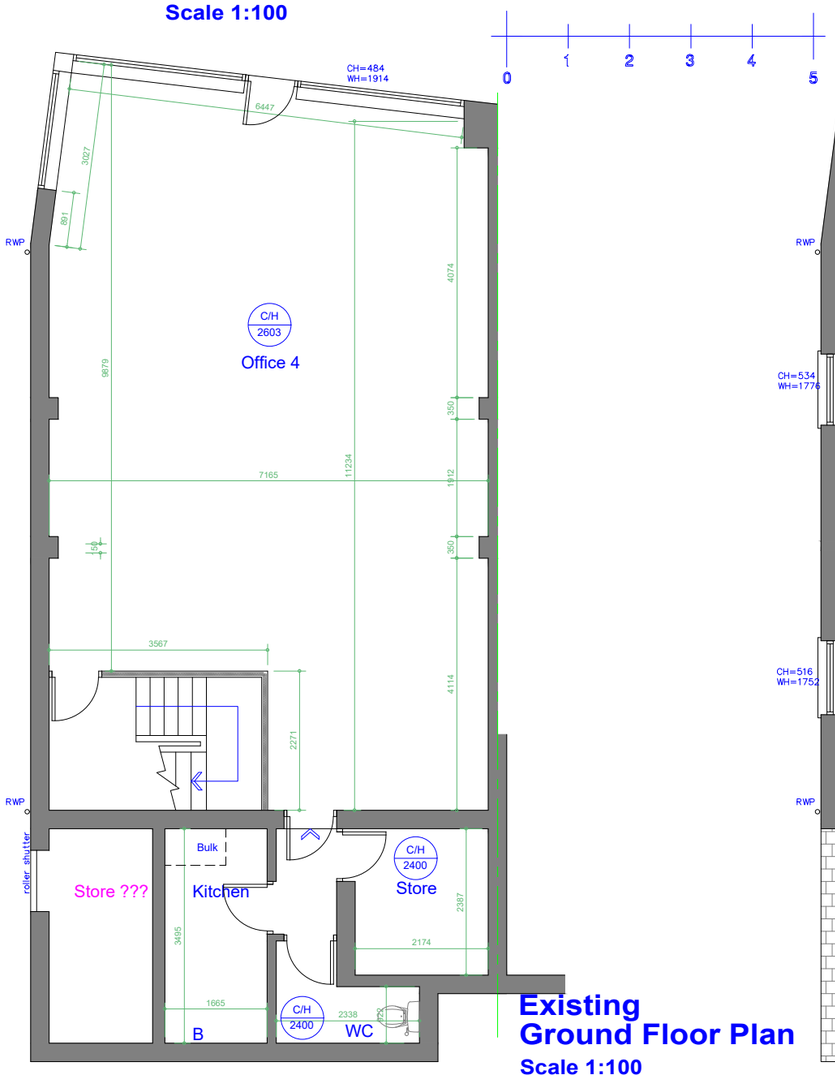

Existing Ground Floor Plan
Scale 1:100

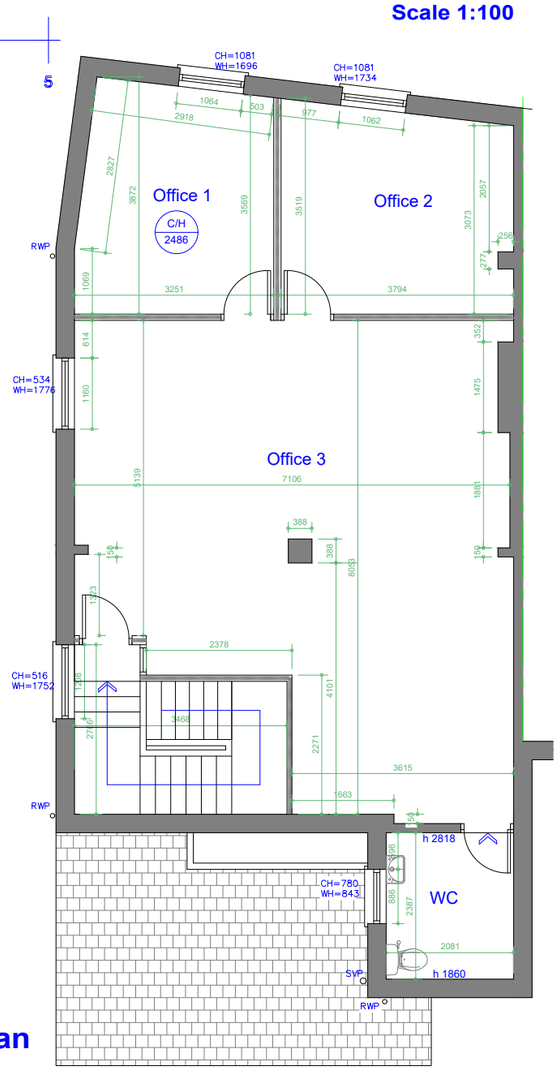

Existing First Floor Plan
Scale 1:100

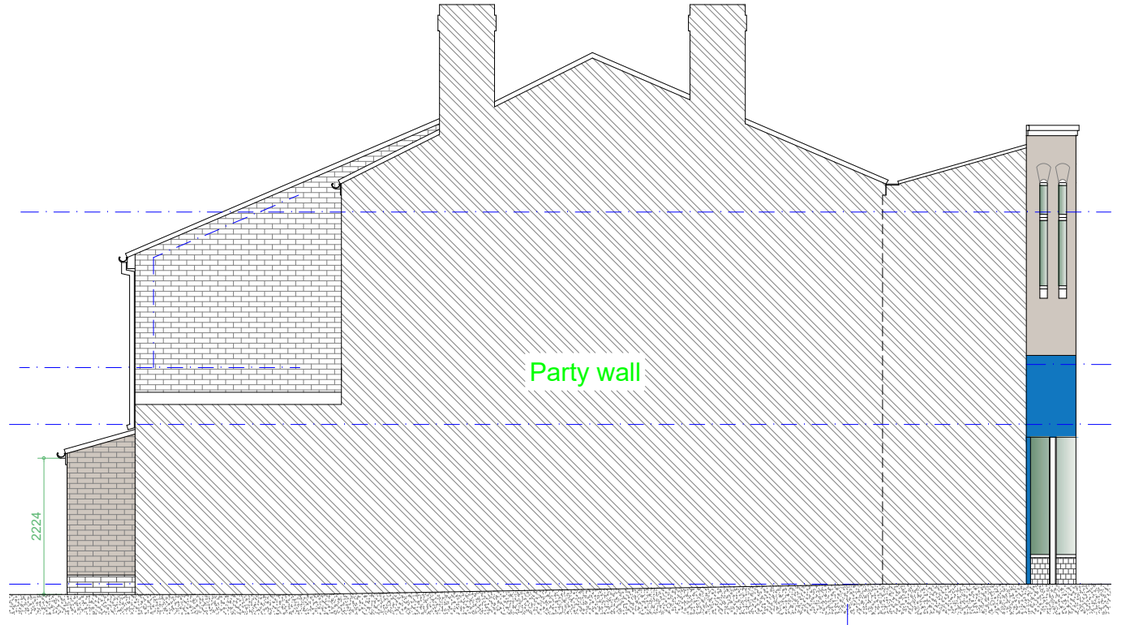

Existing L/H Side Party Wall Elevation
Scale 1:100

Rev	Date	Description

Issued For : INFORMATION PURPOSES ONLY

Client
Mr. Garry Ormisher

Project
918 Stockport Rd, Levensulme, M19 3AB
Two storey rear extension and conversion to two flats.

Scheme - Drawing Title
Existing Floor Plans and Elevations.

01 — Drawing No. — Revision
Date 26.05.21
Scale 1:100 @A3

PLANSTOBUILDIT
Plans To Build It Ltd
Tel: 0161 728 5730
Mob: 07741175755
www.planstobuildit.com