
EXTERNAL SERVICES LEGEND

- TC — TIME CLOCK
- OS — OVERRIDE SWITCH
- DISTRIBUTION BOARD
- PC — PHOTOCELL

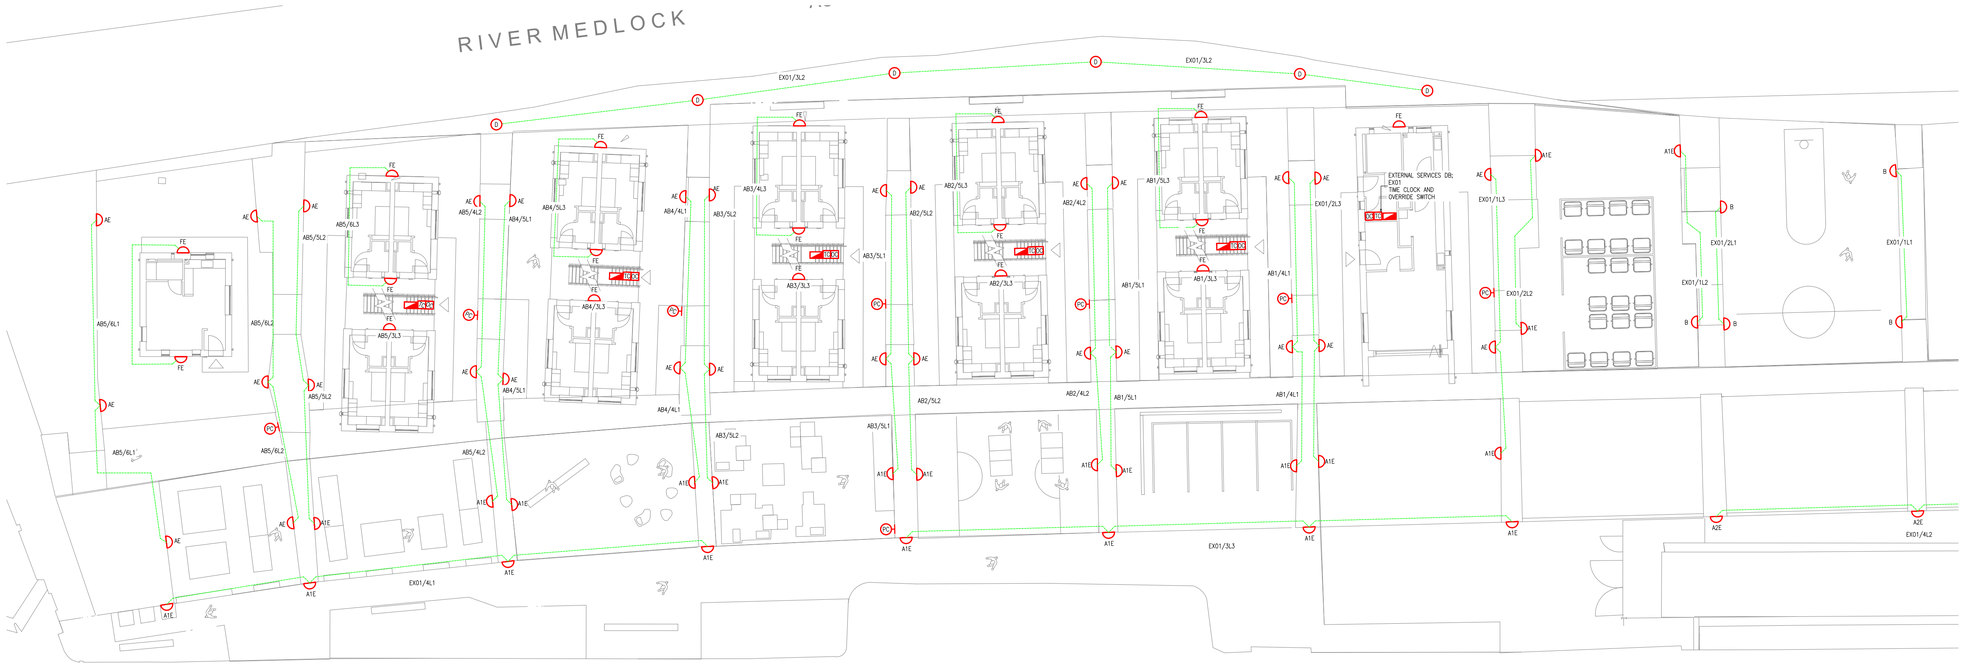



REF AE

TAMLITE 7W CITY WLA EXTERIOR WALL LIGHT C/W EMERGENCY FACILITY
REF: CWLA90T4WWBM3



REF A1E

TAMLITE 11W CITY WLA EXTERIOR WALL LIGHT C/W EMERGENCY FACILITY
REF: CWLA160T4WWBM3



REF A2E

TAMLITE 30W CITY WLA EXTERIOR WALL LIGHT C/W EMERGENCY FACILITY
REF: CWLA380T4WWBM3




REF B

TAMLITE 96W FRONTIER FLOODLIGHT
REF: FRN1500T4NWG



REF D

TAMLITE 10W CITY PATH CPH BOLLARD FITTING
REF: CPH100T5WWB

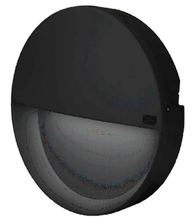

REF FE

TAMLITE 8W CITY WP EXTERIOR WALL LIGHT C/W EMERGENCY FACILITY
REF: CWP80NWBM3

P04	UPDATED IN LINE WITH COMMENTS	31/07/2025	A.C.
P03	UPDATED IN LINE WITH TAMLITE LIGHTING DESIGN.	25/07/2025	A.C.
P02	UPDATE IN LINE WITH COMMENTS	25/02/2025	A.C.
P01	ISSUED FOR COMMENT/APPROVAL	24/01/2025	A.C.
Rev	Description	Date	Initial

Abacus Consult
MECHANICAL & ELECTRICAL CONSULTING ENGINEERS
ABACUS HOUSE, UNIT 4 PARAMOUNT BUSINESS PARK, WILSON ROAD, LIVERPOOL, L36 6AW
info@abacusconsult.co.uk
Tel: 0151 480 6161

CLIENT:
Embassy
The Message Trust, Lancaster House,
Harper Road
Manchester
M22 4RG

EMBASSY VILLAGE
MANCHESTER

EXTERNAL LIGHTING LAYOUT

Drawing Number:	L1527-ABA-SI-00-DR-E-63001		Rev: P04
Drawing Status:	STAGE 4 - TECHNICAL DESIGN	Scale:	1:100 @ A0
Drawn: A.C.	Checked: S.B.	Approved: P.A.	Date: NOV 2024