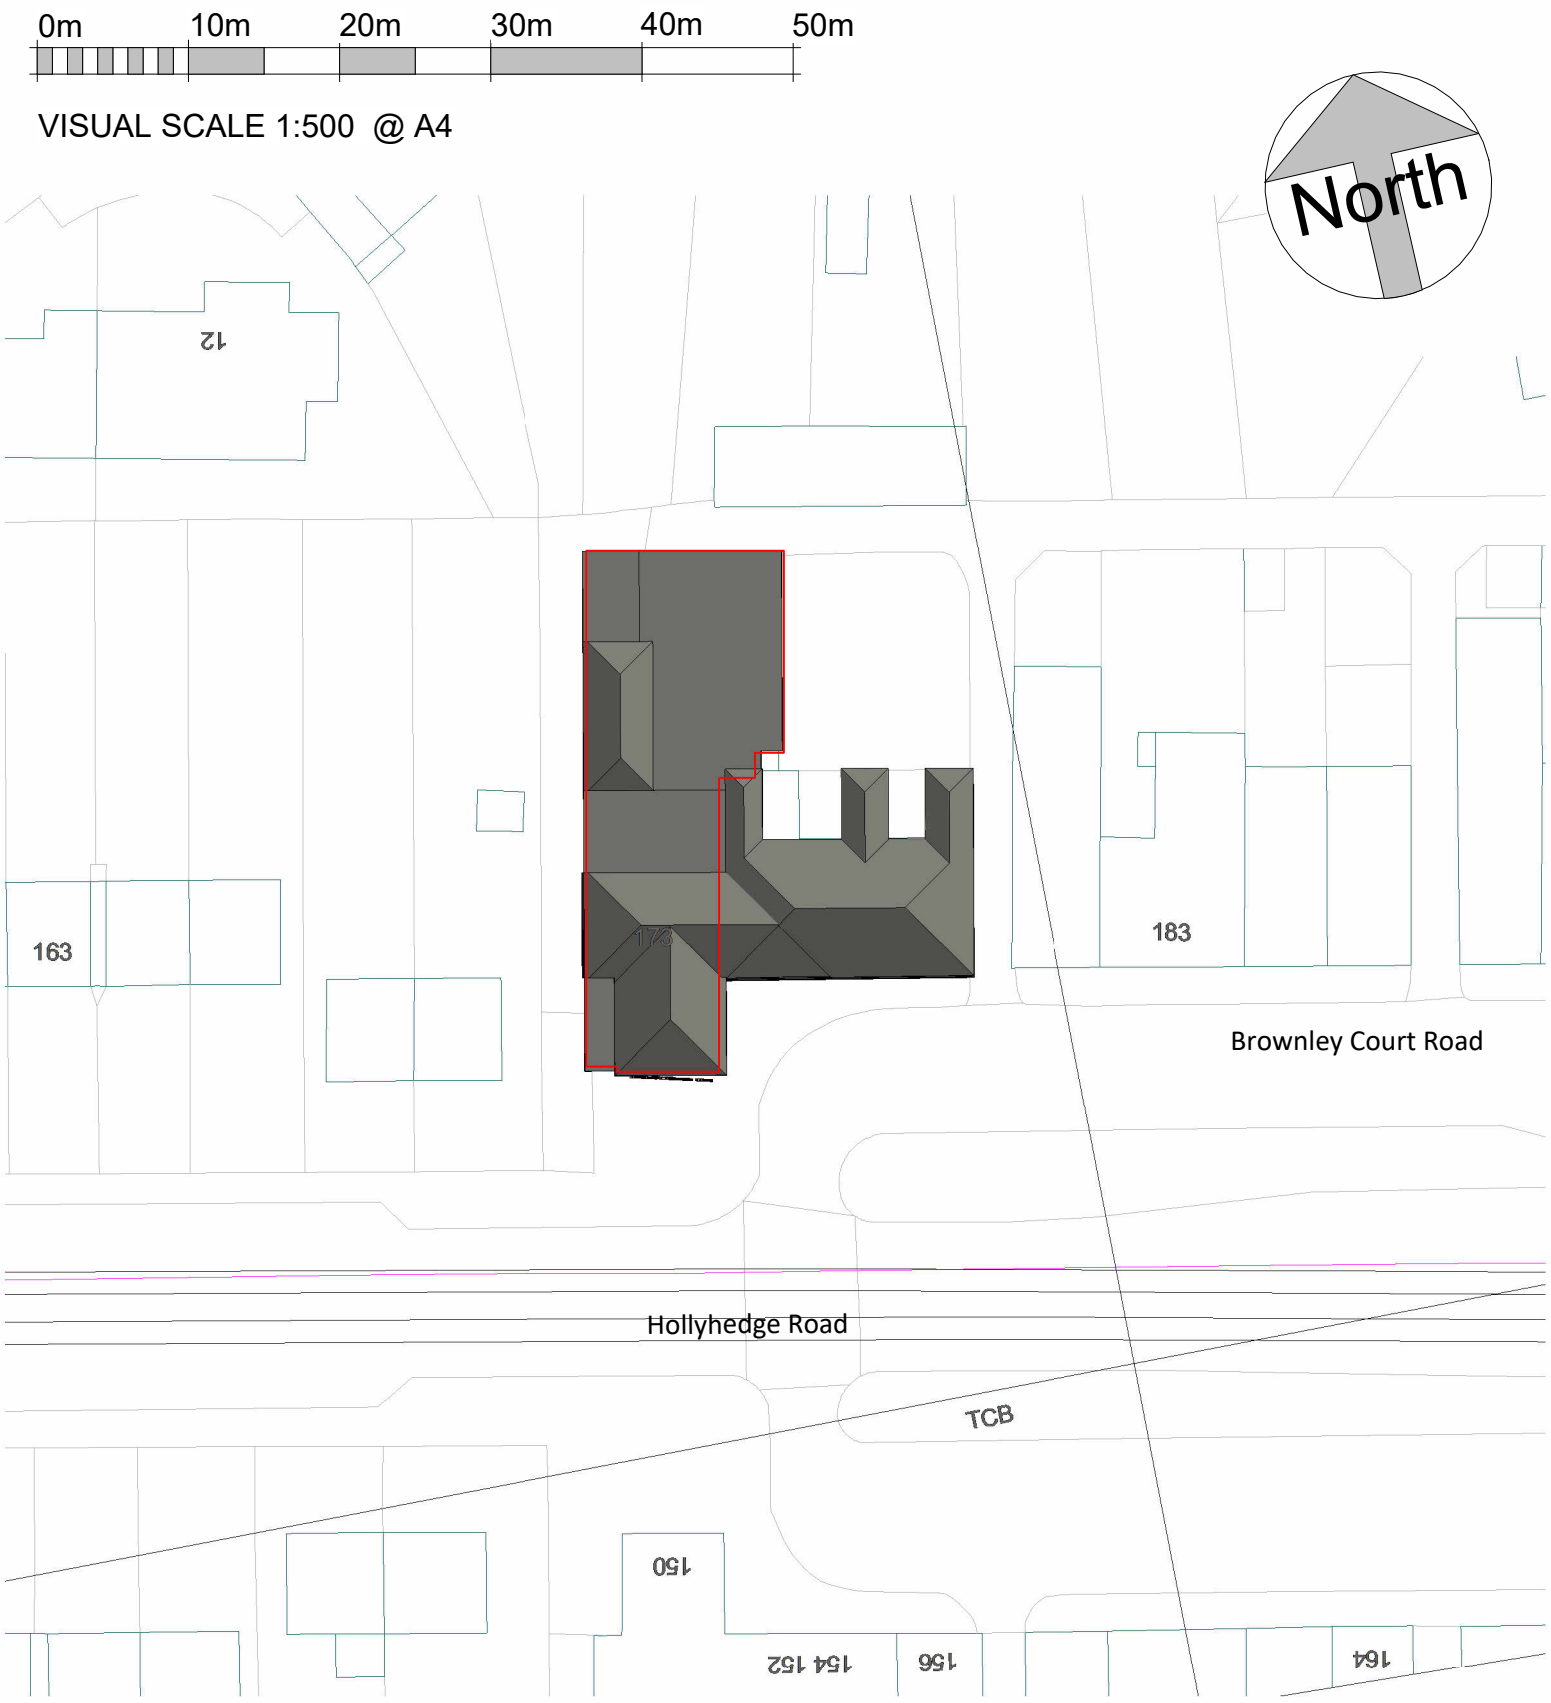

Rev	Date	Int	Description

173-175 Hollyhedge Rd
Existing Site Plan

Job No: 135

Scale @ A4: 1 : 500

Mr Abdullah Rahimi

Drawn By:	Date:	Drawing No:	Rev:
OK	13/09/25	P102	

DO NOT SCALE FROM THIS DRAWING
ALL DIMENSIONS MUST BE CHECKED ON SITE BY CONTRACTOR PRIOR TO CONSTRUCTION