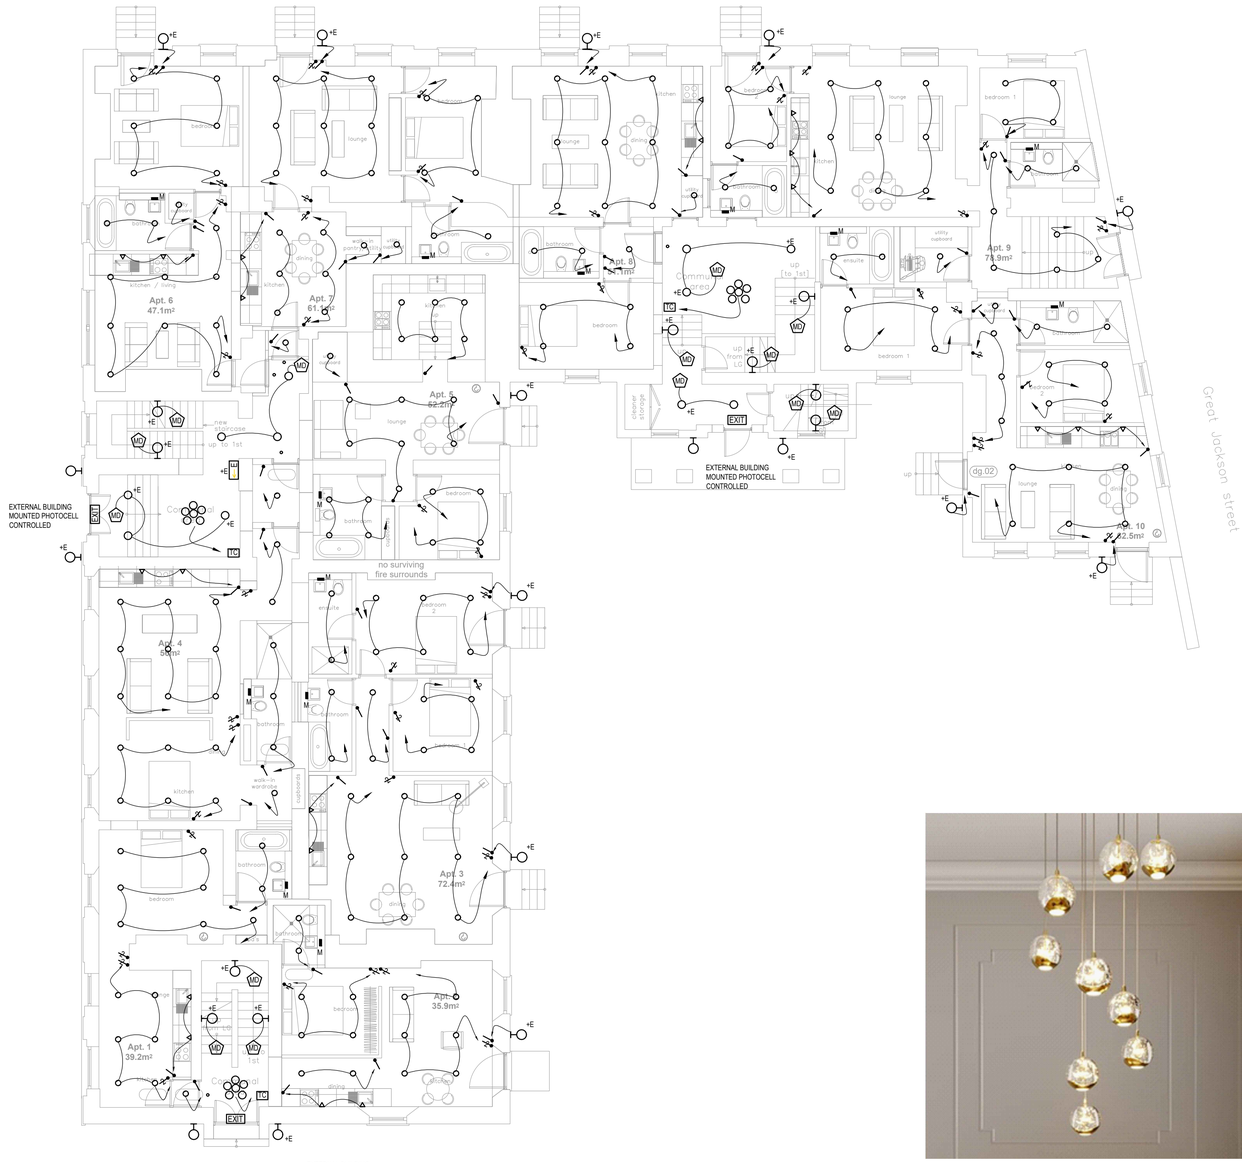


TYPICAL MAIN ENTRANCE LIGHT FITTING

REV	DATE	XREF NAME	PSD X-REF NAME	DRAWING NAME
P1	29.01.25	0.floor	XR06_RevP1 - Proposed Existing Ground Floor Layout - 29.01.25	PROPOSED EXISTING GROUND FLOOR

Disclaimer

PSD Limited makes no representation or warranties, express or implied, with respect to the re-use of data provided herewith, regardless of its format or the means of its transmission. There is no guarantee or representation to the user as to the accuracy, currency, suitability or reliability of this data for any purpose. The user accepts that data "as is", and assumes all risks associated with its use. By acceptance of this data, the user agrees not to transmit this data or provide access or any part of it to another party unless the user shall include with the data a copy of this disclaimer. PSD Limited assumes no responsibility for actual or consequential damage incurred as a result of any user's reliance on this data.

LEGEND:

- RECESSED LED PIN LIGHT OVER FRONT DOOR OF EACH APARTMENT PERMANENTLY LIT
- RECESSED LED MINI DOWNLIGHTER
- RECESSED LED DOWNLIGHTER
- ENTRANCE AREA DECORATIVE LUMINAIRE
- WALL MOUNTED LED LIGHT
- ONE GANG LIGHT SWITCH (No. OF GANG INDICATED)
- TWO WAY LIGHT SWITCH
- MD — MOTION DETECTOR
- M — MIRROR LIGHT SUPPLY
- EXIT — EMERGENCY LED EXIT SIGN
- +E — PRIMARY LIGHT FITTING INVERTED FOR EMERGENCY USE
- TC — DIGITAL TIME CLOCK

NOTES:

1) BATHROOM AND EXTERNAL LIGHTS TO BE IP66 RATED.
2) EXTERNAL COMMUNAL BUILDING MOUNTED LIGHTS TO BE PHOTOCELL CONTROLLED.

Rev.	Description	Date
T1	TENDER ISSUE	18.02.25

PSD PROGRESSIVE SERVICES DESIGN LTD
BUILDING SERVICES CONSULTANCY
21 Argyle Street
Birkenhead
Wirral
CH41 1AD
Tel: 0151 647 0857
Fax: 0151 647 0858
E-mail: admin@psdltd.co.uk

Client: Properties ADE4 Limited

Project: Bridgewater House

Drawn: E.F. Checked: S.P.O.

Scale: 1:100(A1) Date: JAN 25

Title: Indicative Existing Ground Floor Lighting and Emergency Lighting Layout

Drawing Number: 2182-E-63-00-02 Rev: T1