

Window Schedule

Mark	Type Mark	Room	Description	S/O Height	S/O Width	Cill Height	Fire Rating	Comments
W38	W.Type 1	7 Bed Ward	PPC aluminium double glazed window	1570.0	1000.0	800.0	NFR	1no. Opening Top Hung with Restrictor - Lockable
W39	W.Type 1	7 Bed Ward	PPC aluminium double glazed window	1570.0	1000.0	800.0	NFR	1no. Opening Top Hung with Restrictor - Lockable
W48	W.Type 4	10 Bed Ward	PPC Steel double glazed window	1590.0	955.0	842.5	FD60S	1no. Opening Side Hung with Restrictor for maintenace only - Lockable. Window within ecased structural steelwork opening - size to be site measured
W49	W.Type 4	10 Bed Ward	PPC Steel double glazed window	1590.0	955.0	842.5	FD60S	1no. Opening Side Hung with Restrictor for maintenace only - Lockable. Window within ecased structural steelwork opening - size to be site measured
W50	W.Type 3	Office 12P	PPC Steel double glazed window	2310.0	1210.0	300.0	FD60S	1no. Opening Side Hung with Restrictor for maintenace only - Lockable. Window within ecased structural steelwork opening - size to be site measured
W52	W.Type 20		PPC aluminium double glazed window	1570.0	1000.0	800.0		
W53	W.Type 9		PPC aluminium double glazed window	1454.0	696.0	920.0		
W54	W.Type 9		PPC aluminium double glazed window	1454.0	696.0	915.0		
W55	W.Type 9		PPC aluminium double glazed window	1454.0	696.0	900.0		
W56	W.Type 9		PPC aluminium double glazed window	1454.0	696.0	900.0		
W57	W.Type 9		PPC aluminium double glazed window	1454.0	696.0	915.0		
W58	W.Type 10		PPC aluminium double glazed window	1463.0	1160.0	880.3		
W59	W.Type 9		PPC aluminium double glazed window	1454.0	696.0	878.1		
W60	W.Type 20		PPC aluminium double glazed window	1570.0	1000.0	785.0	NFR	1no. Opening Top Hung with Restrictor - Lockable
W61	W.Type 20		PPC aluminium double glazed window	1570.0	1000.0	785.0	NFR	1no. Opening Top Hung with Restrictor - Lockable
W62	W.Type 9		PPC aluminium double glazed window	1454.0	696.0	867.0		
W63	W.Type 10		PPC aluminium double glazed window	1463.0	1160.0	860.1		

17

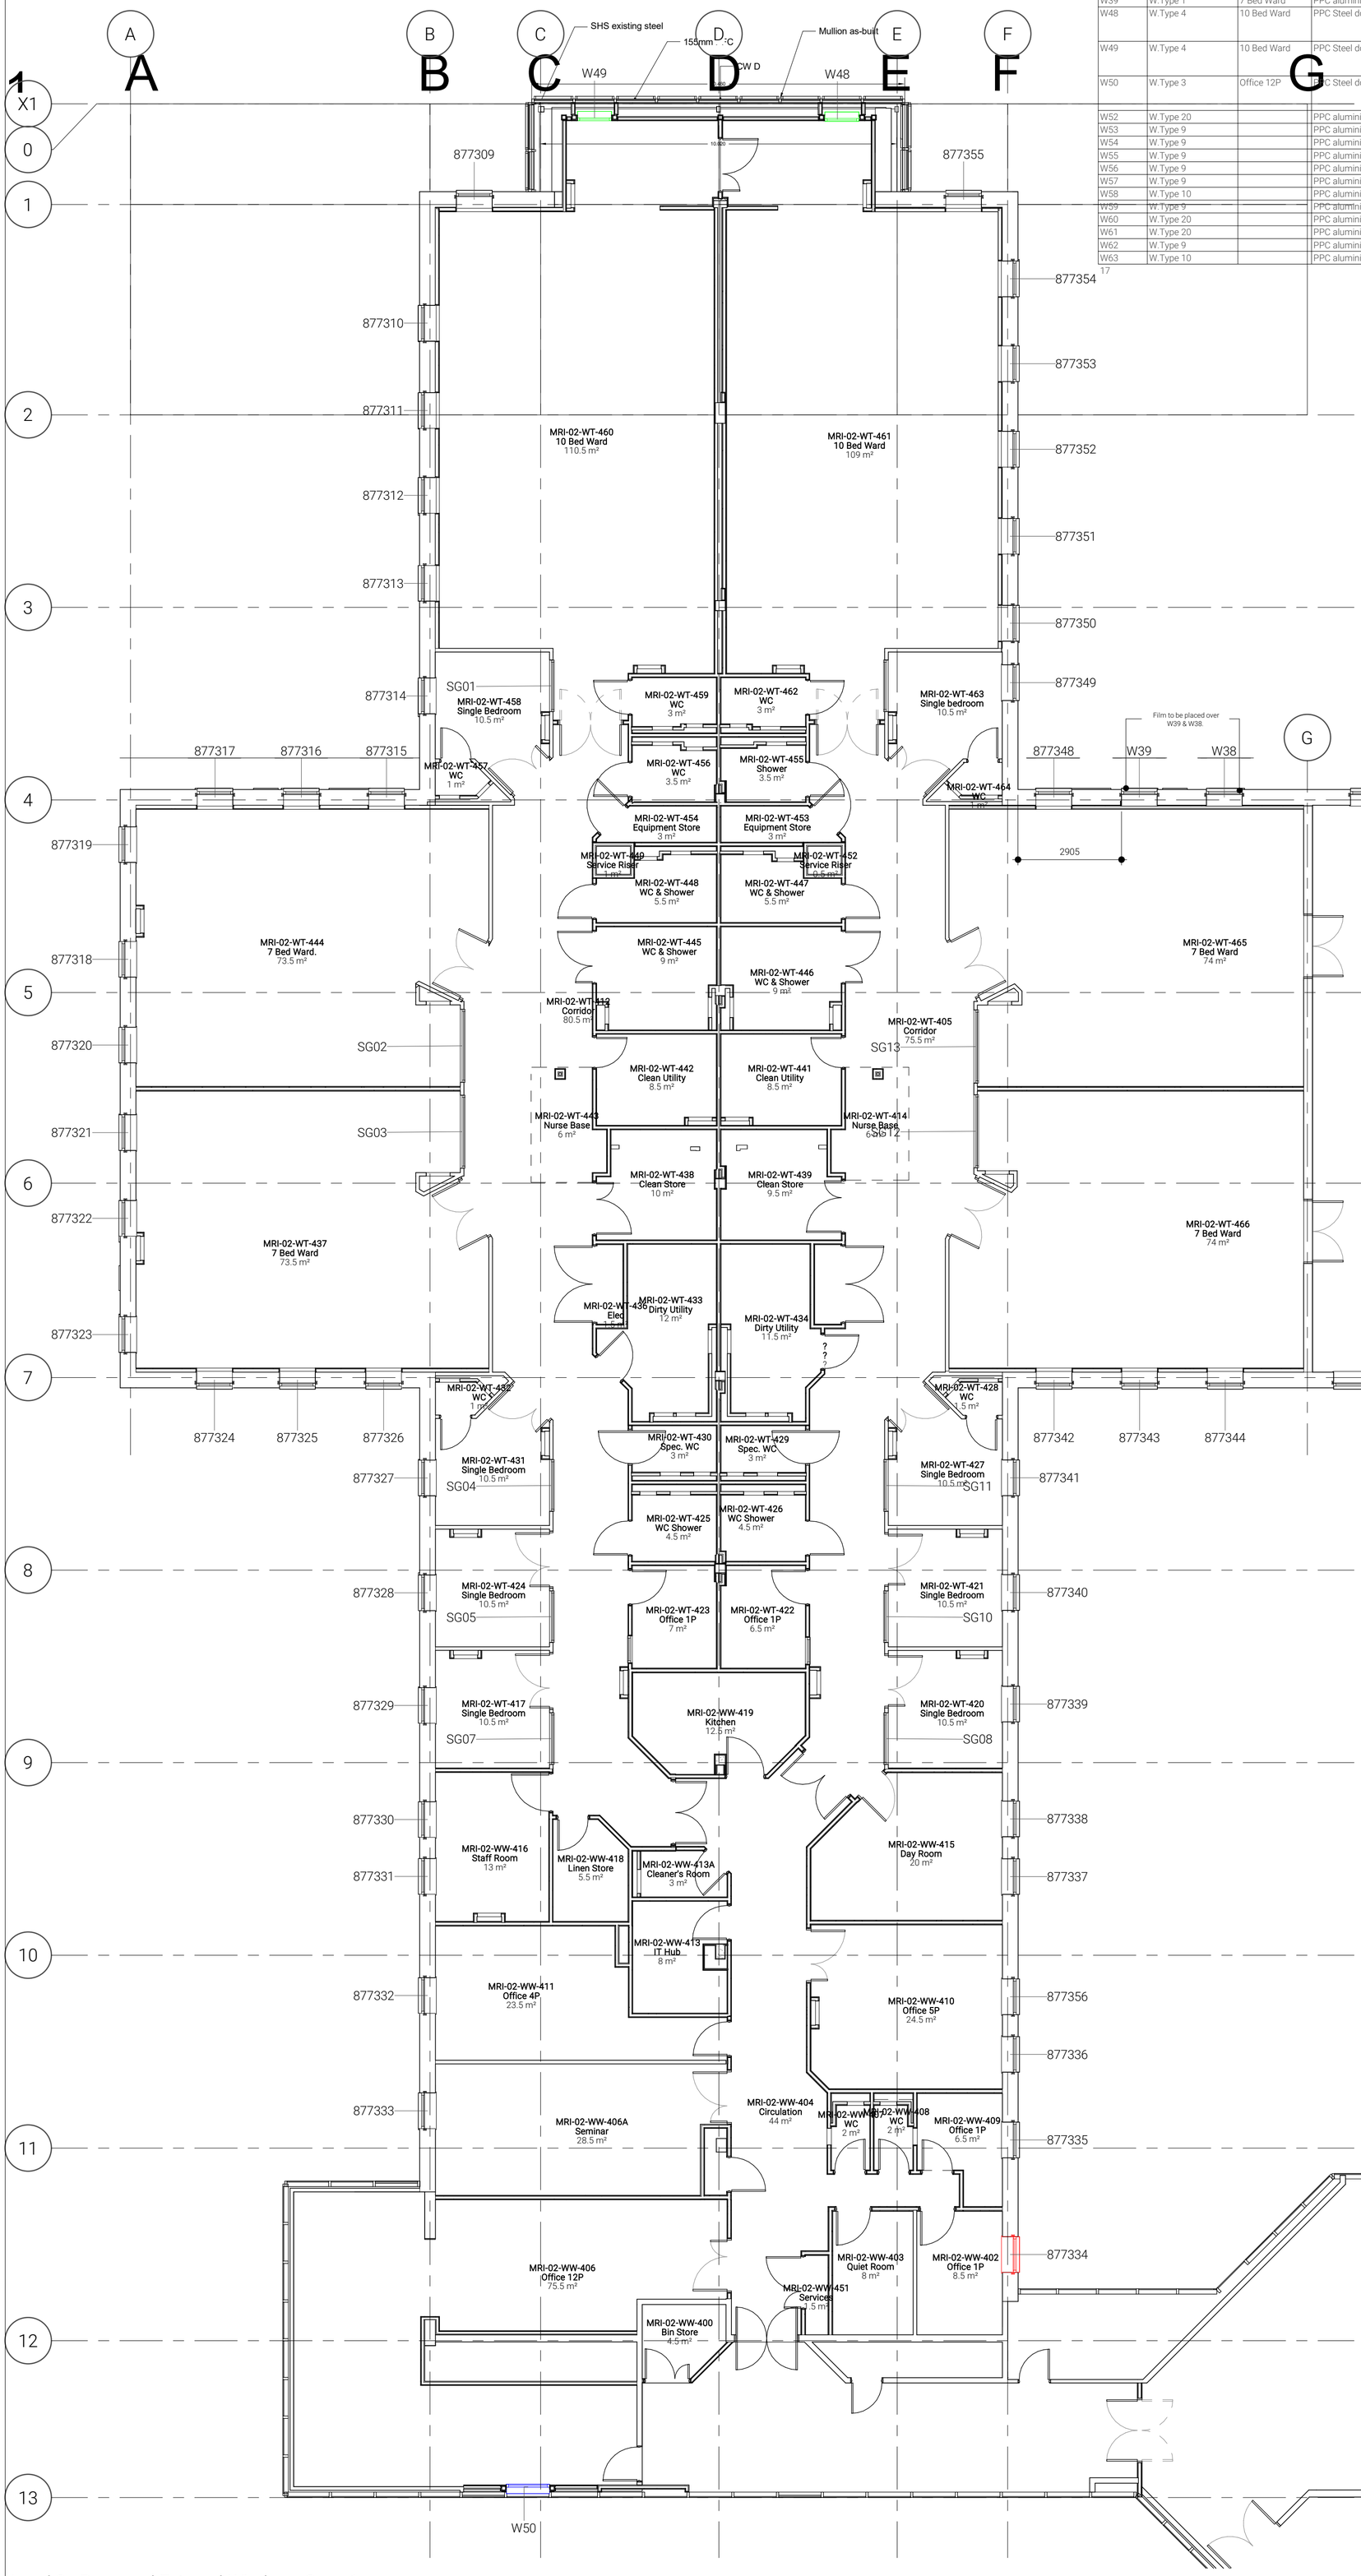

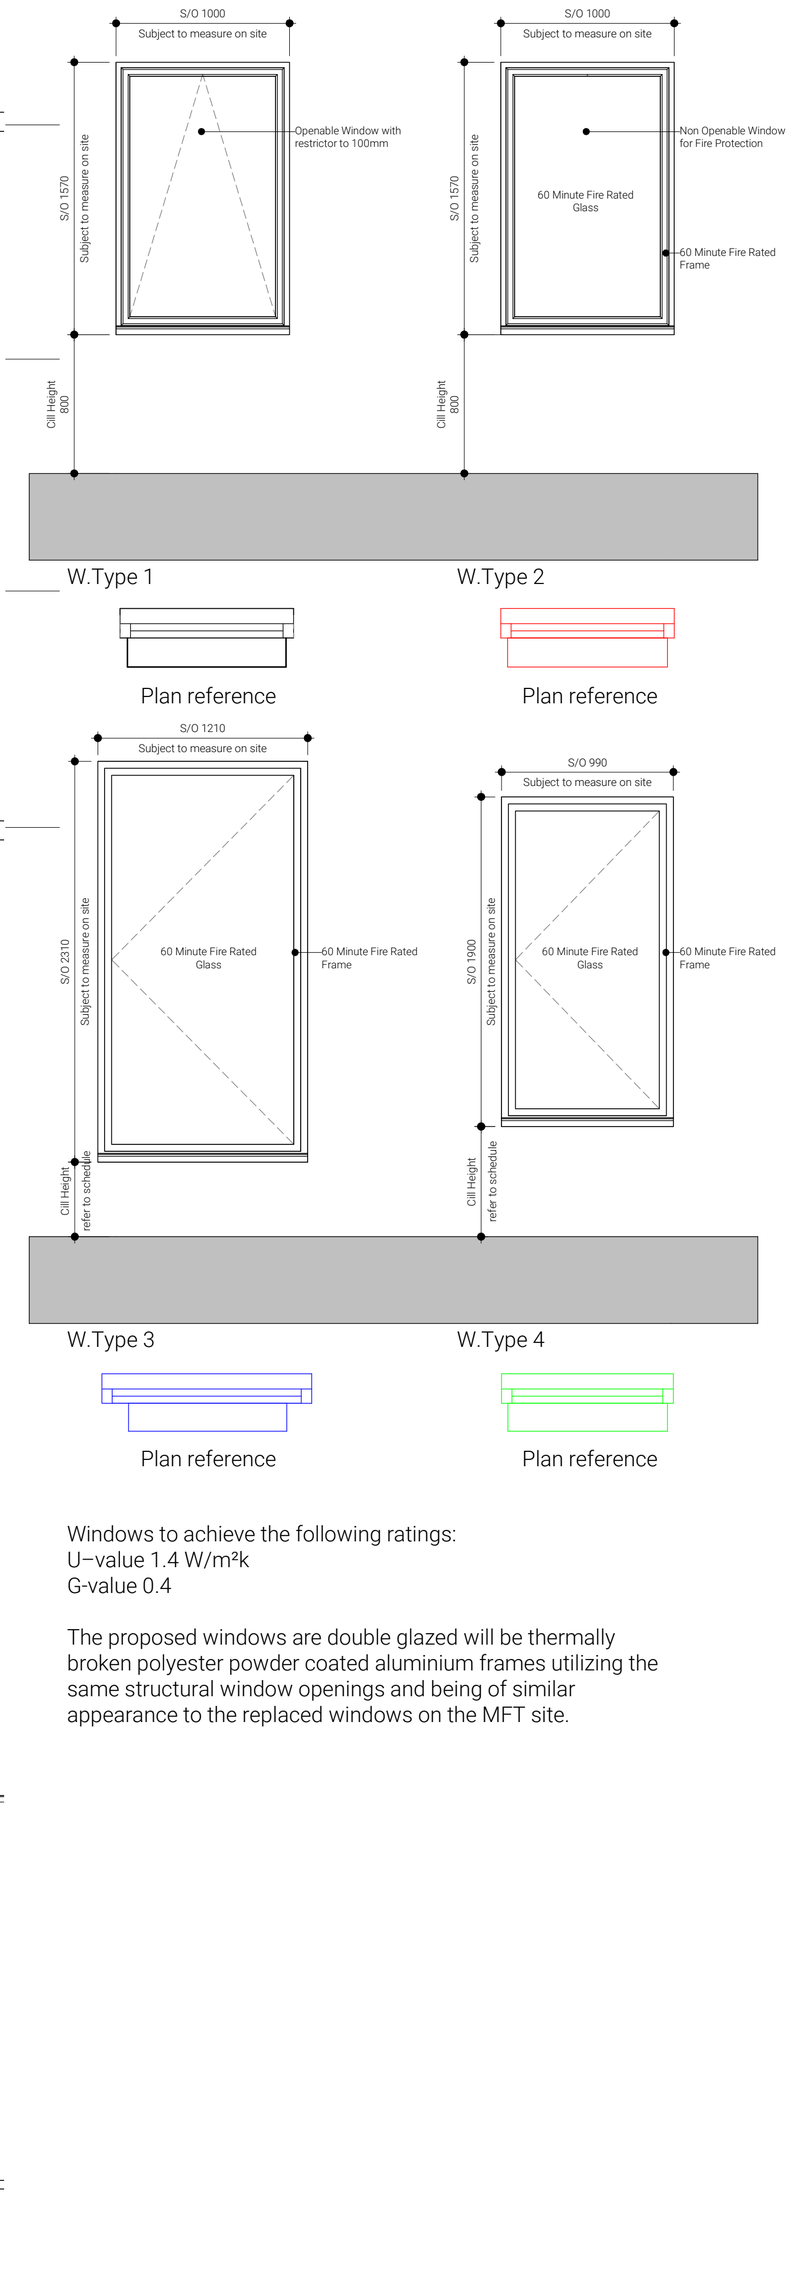

Windows to achieve the following ratings:
U–value 1.4 W/m²k
G-value 0.4

The proposed windows are double glazed will be thermally broken polyester powder coated aluminium frames utilizing the same structural window openings and being of similar appearance to the replaced windows on the MFT site.

Level 2 - Proposed External Windows Copy 1

1 : 100

GENERAL NOTES:

DAY Architectural Ltd accepts no responsibility for any costs, losses or claims whatsoever arising from these drawings, specifications and related documents unless there is full compliance with the Client or any unauthorised user of the following:

1 All boundaries, dimensions and levels are to be checked on site before construction and any discrepancies reported to the Architect / Designer.
2 Partial Service: Any discrepancies with site or other information is to be advised to the Architect / Designer and direction and / or approval is to be sought before the implementation of the detail.
3 Block and site plans are reproduced under license from the Ordnance Survey.
4 Do not scale this drawing.
5 For the purpose of coordination, all relevant parties must check this information prior to implementation and report any discrepancies to the Architect / Designer.

1 0 1 2 3 4 5
SCALE 1:100 m

REV	DESCRIPTION	DATE	REV BY
C01	Issued for Planning	20.05.2025	SS
P1	Planning Application Issue	20.09.2024	LH

CLIENT
Manchester University NHS Foundation Trust

PROJECT
Wards 7 & 8 Refurbishment

DRAWING
Proposed External Window Plan, Schedule and Elevations

SCALE	FIRST ISSUED
As indicated @ A1	18.09.2023

PROJECT	CLIENT REF	DRAWN BY	CHECKED BY
1474-23	RED	SS	JC

ORIGIN	VOLUME	LEVEL	TYPE	ROLE	NUMBER	REVISION
DAY	05	02	DR	A	**071003**	C01

DRAWING STATUS
PLANNING

Information contained on this drawing is the sole copyright of DAY Architectural Ltd. and is not to be reproduced without their permission.

DAY Architectural Ltd.
Studio 1, Lancaster Buildings
77 Deansgate, Manchester, M3 2BW

T: 0161 834 9703
W: www.day-architectural.com