

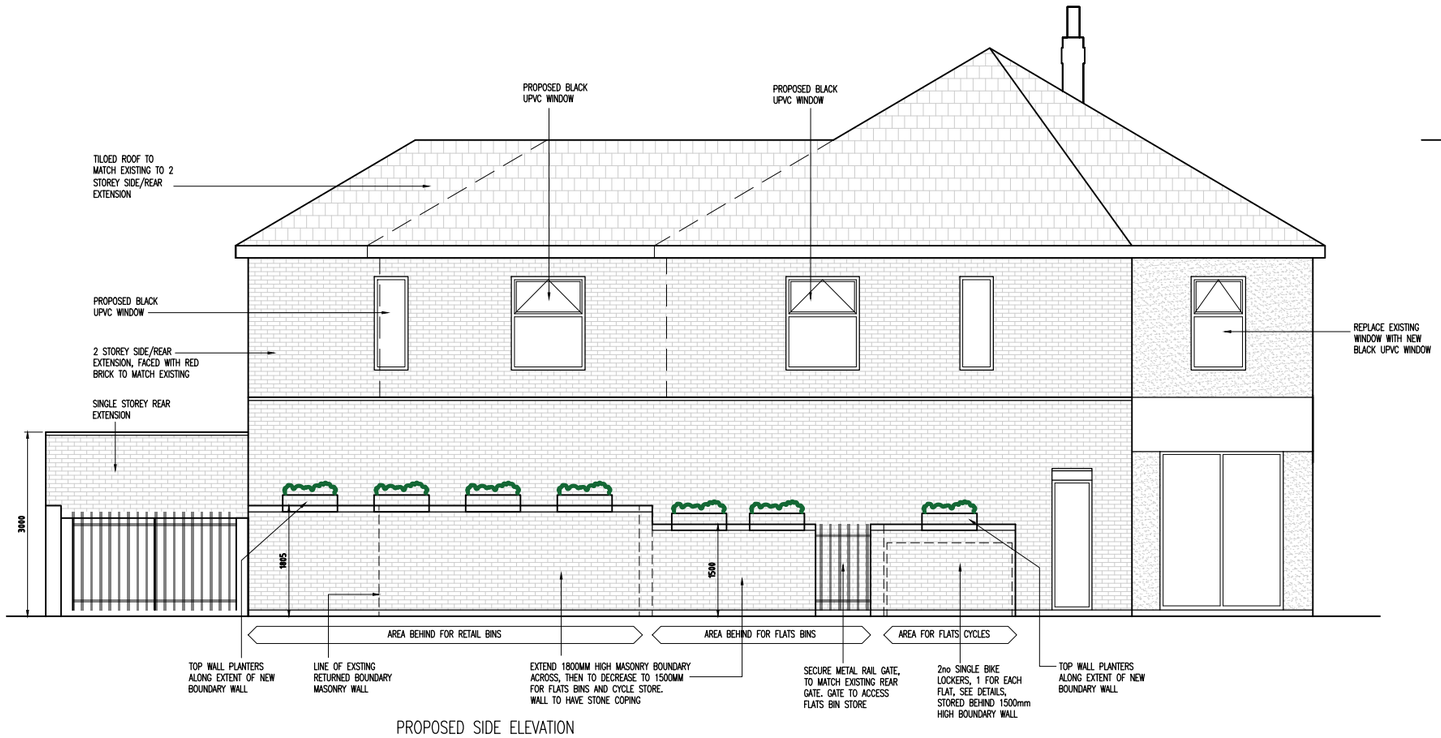



PROPOSED SIDE ELEVATION
1:100 @ A3

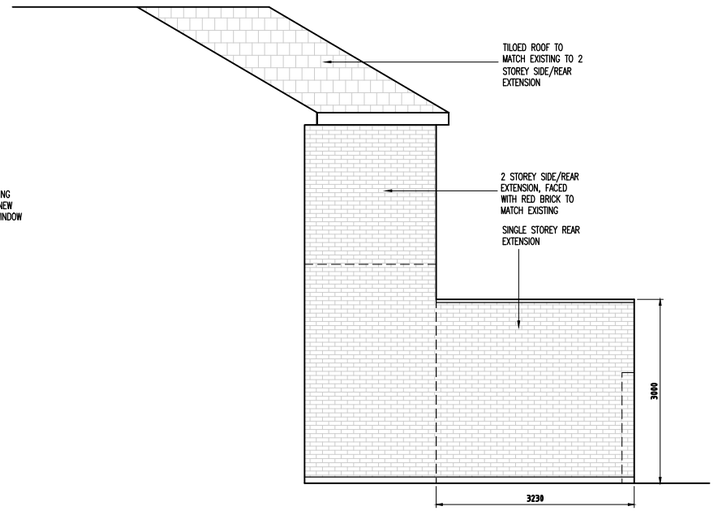

PROPOSED SIDE/REAR ELEVATION
1:100 @ A3

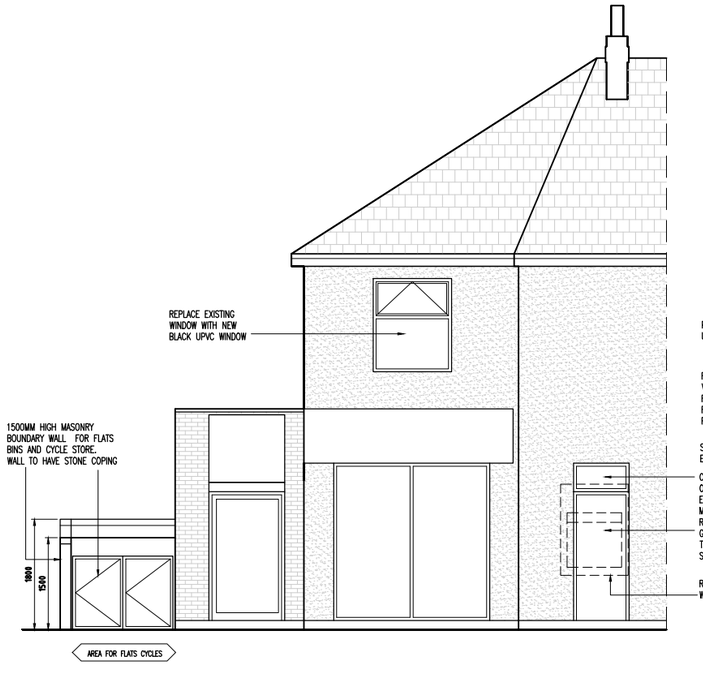

PROPOSED FRONT ELEVATION
1:100 @ A3

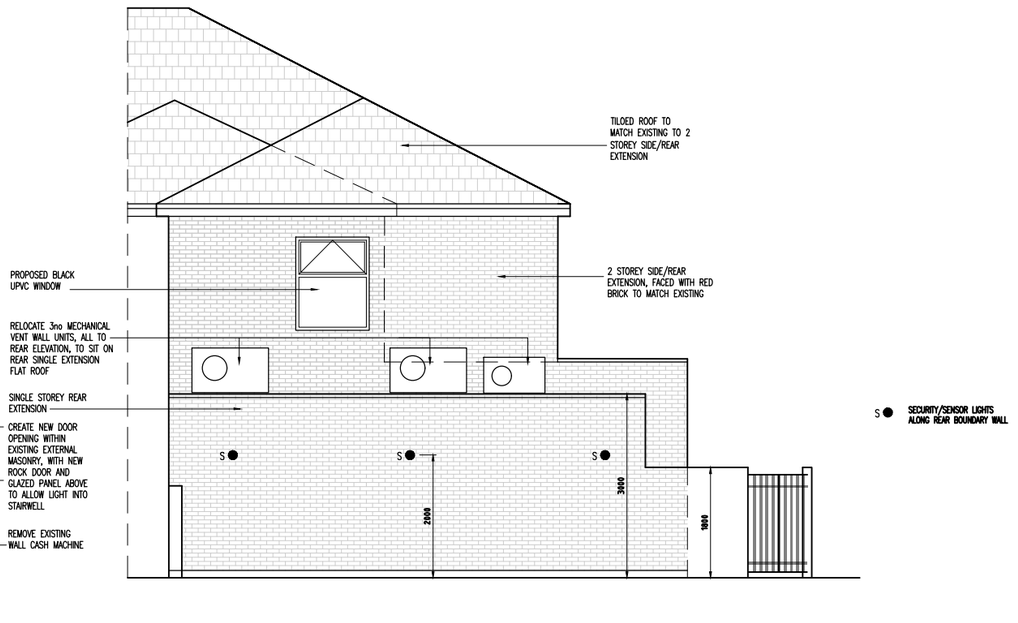

PROPOSED REAR ELEVATION
1:100 @ A3

0 2 4 6 8 10m

1:100

Rev	Amendments	Date	Ints

Mark Gordon Design + Associates

Project

129 WILBRAHAM ROAD,
FALLOWFIELD. M14 7DS

Drawing Title

PROPOSED ELEVATIONS

Drawn MG	Checked _
Date MAY 2025	Scale@A3 1 : 100
Drawing No. 129WR/205/PL	Rev.