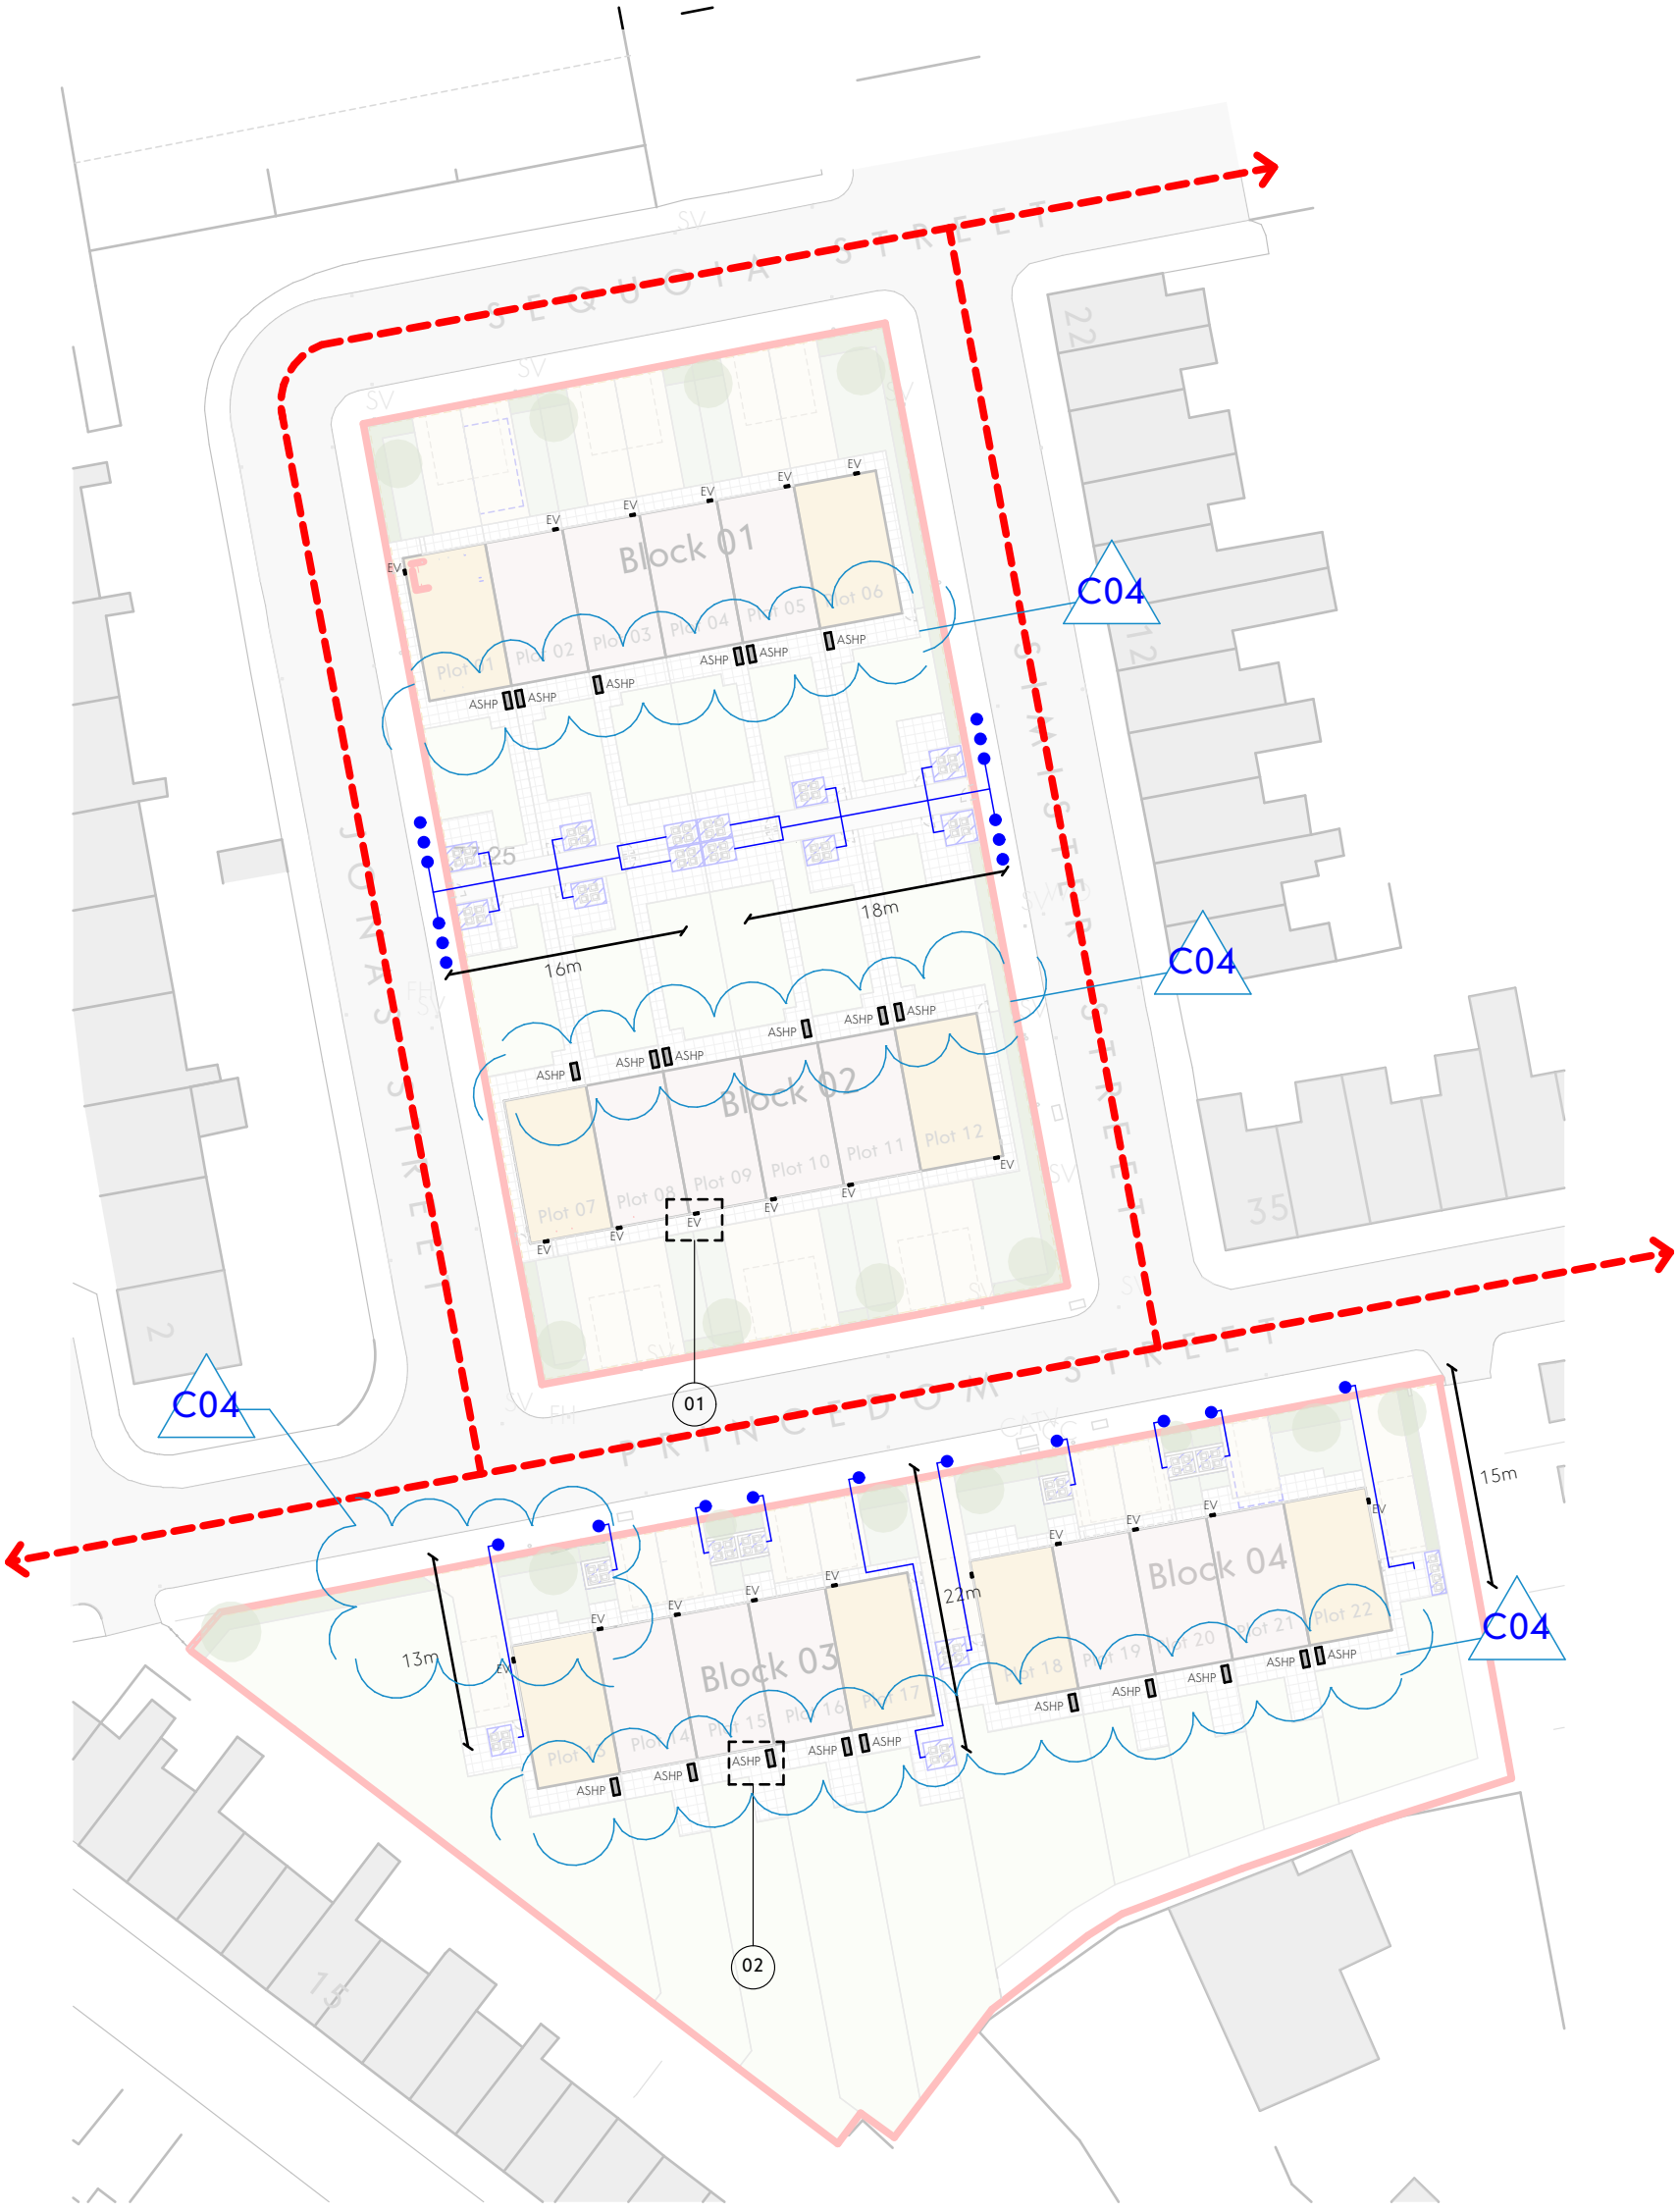
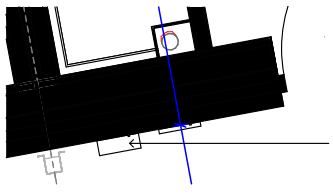


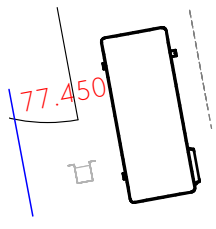

## KEY

- Site Boundary
- Proposed Bin Lorry Route
- Proposed Bin Pull
- New bin collection point
- Bin Stores in Rear Gardens for 4x 240 Litre Bins
- ASHP — Air Source Heat Pump
- EV — Electric Vehicle Charging Port



EV charging points. Each house is allocated with one by the parking space.

**01 - EV Charging Ports**
1:50




Air Source Heat Pump condenser unit located on rear elevation.

**02 - ASHP Location**
1:50

This drawing is the property of GWP Architecture. Copyright is reserved by them and the drawing is issued on the condition that it is not copied, reproduced, retained, or disclosed to any unauthorised person, either wholly or in part, without the consent in writing of GWP Architecture.

All drawings and specifications should be read in conjunction with the project health and safety plan, any possible conflicts should be presented to the Planning Coordinator.

All work to be carried out in accordance with current Building Regulations.

Contractors must verify all dimensions at the job before commencing any work or making shop drawings.

Written dimensions should be taken. Do not scale off drawing. Do not take digital dimensions from this drawing.

Any discrepancies to be reported to the Architect.

0 — 10m — 20

Scale - 1:500 @A3

| Rev | Date | Comment | Dr | Ch |
|---|---|---|---|---|
| C04 | 15.08.25 | Visibility splay added & ASHP location adjusted as clouded | VT | CT |
| C03 | 28.05.25 | Planning Issue | CT | DT |
| C02 | 11.12.24 | Issue for S73 | CT | DT |
| C01 | 10.12.24 | Construction Issue | EA | CT |
| P03 | 31.10.24 | Issued to planning | EA | CT |
| P02 | 28.10.24 | Updated with EV and ASHP | JB | DT |
| P01 | 18.10.24 | First Issue | JB | DT |

BIMcloud: NewBIMServer - BIMcloud Basic for Archicad 28/Princedom Street - (515)2421-GWP-01-XX-M3-A-P02

GWP Job Reference
(515)2421

Job Title
Princedom Street

Client
JOHN SOUTHWORTH
BUILDING FUTURES TODAY

# Proposed Waste Management, EV Charging & ASHP Locations

| | | | |
|---|---|---|---|
| Name | (515)2421-GWP-01-ZZ-D-A-(90)-0005 | | |
| Scale | 1:500@A3 | Revision | C04 |
| Drawn/Checked | VT / CT | First Issue | 18.10.24 |
| Drawing Status | A5 - Construction | | |

CHARTERED ARCHITECTS
INTERIOR DESIGNERS
SPACE PLANNERS
PROJECT MANAGERS
LANDSCAPE ARCHITECTS

03.01 Tower Works 2 Globe Road Holbeck Leeds LS11 5QC
+44(0)113 266 6044 (t) | +44(0)113 268 1859 (f)
architecture@gwp-arch.com | www.gwp-arch.com