PURPOSE OF ISSUE	BUIILDING CONTROL

Do not scale from this drawing. All information should be checked by the contractor on site before commencing work. Any discreprencies should be reported to the architect immediately. All rights are reserved and are not transferable. Unauthorised reproductions of this drawing are not permitted.

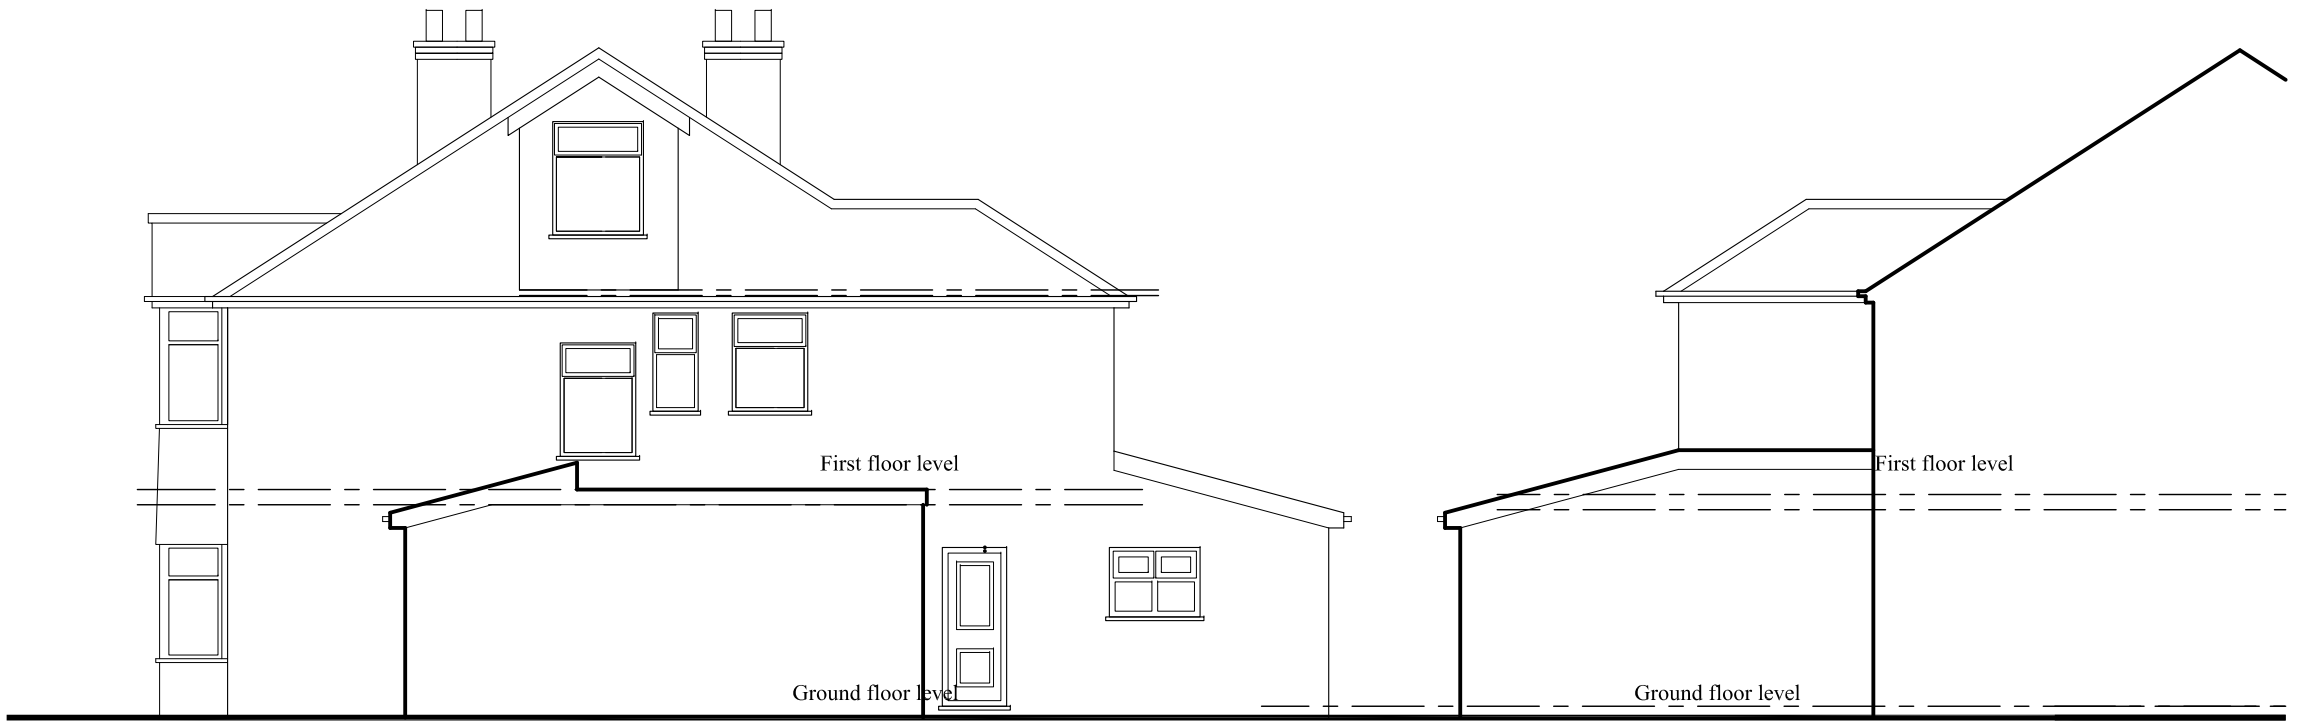

EXISTING SIDE ELEVATION

EXISTING SIDE ELEVATION

EXISTING REAR ELEVATION

PROJECT
18 Gildridge Road,
Whalley Range

CLIENT
Mr. Khalid

DRAWING TITLE
Existing Elevation

JOB No	DRAWING No
-	NA-B02

SCALE	DATE	REVISION
1:100@A3	June 2025	-

t: 0782 895 3405
e: nadesignandbuilds@gmail.com

na design