
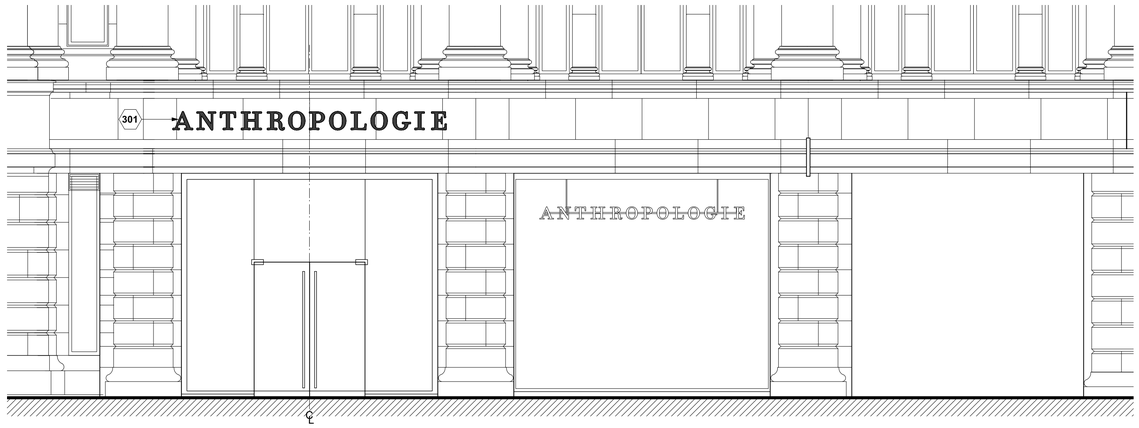


1 ENLARGED SHOPFRONT ELEVATION

PL360 SCALE: 1:50 @ A1

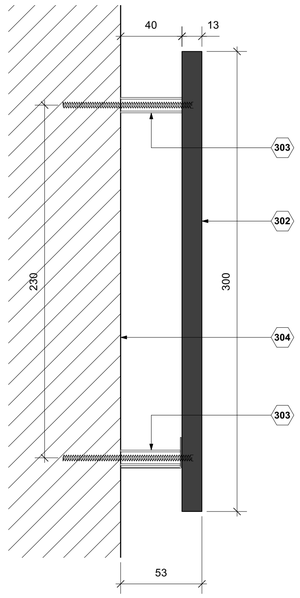

3 SIGNAGE SECTION

PL360 SCALE: 1:2 @ A1


KEY NOTES

301 NEW NON ILLIMINATED FASCIA SIGN AS 300X13MM POWDER COATED (ANODISED BRONZE FINISH) ALUMINUM LETTERS PIN MOUNTED 40MM OFF EXISTING FASCIA.

302 330X13MM POWDER COATED (ANODISED BRONZE FINISH) ALUMINUM LETTERS CENTRED VERTICALLY ON STONE FASCIA AND CENTRAL TO ENTRANCE DOORS.

303 MECHANICAL FIXING TO STONE FASCIA ON 10MM DIA. POWDER COATED (ANODISED BRONZE FINISH) ALUMINUM SPACERS. LETTERS SET 40MM OFF FASCIA.

304 EXISTING STONE FASCIA.

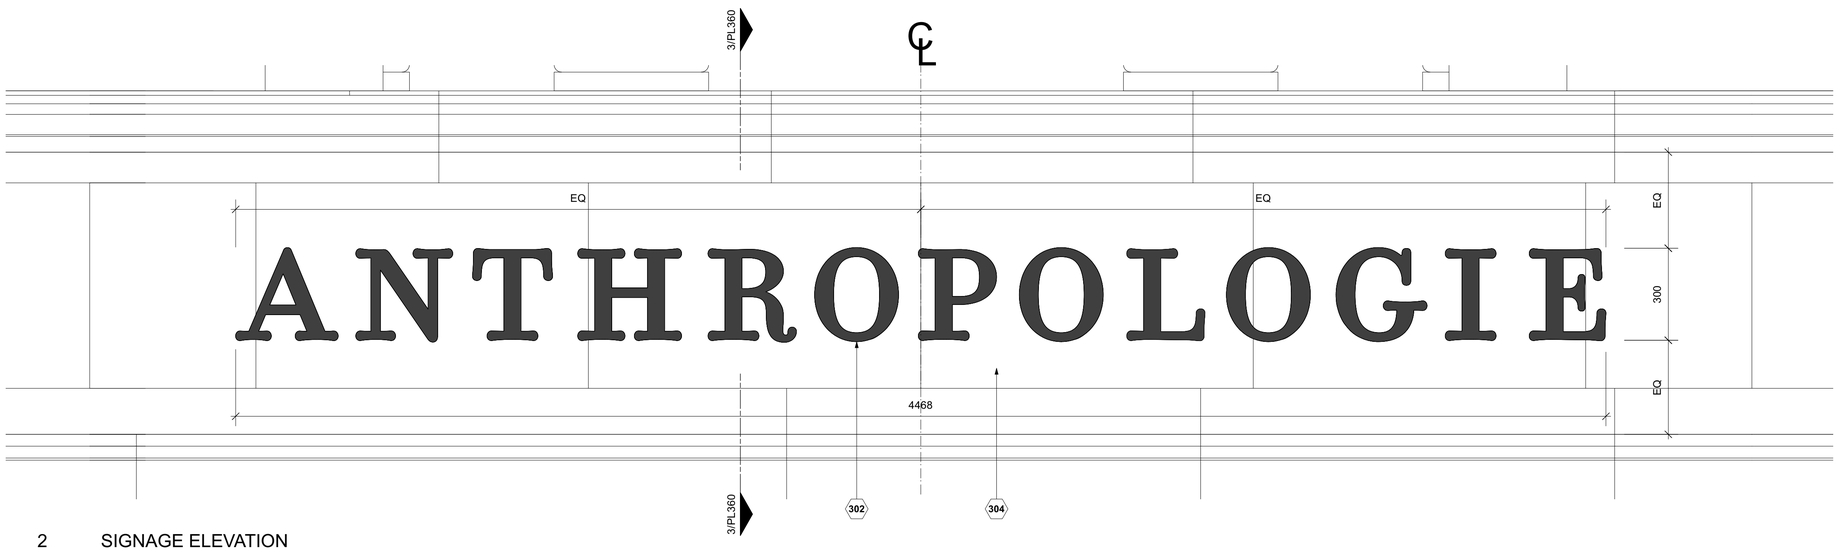

2 SIGNAGE ELEVATION

PL360 SCALE: 1:10 @ A1

Scale bar (mm) 1:2 — 0, 50, 100, 150, 200

Scale bar (mm) 1:10 — 0, 500, 1000

Scale bar (metres) 1:25 — 0, 0.5, 1, 1.5, 2, 2.5

apt.design
Studio 1
31 Main Street, Kilby
Leicestershire, UK, LE18 3TD
Studio 2
2nd Floor, 22 Conduit Street
London, UK, W1S 2XR
W www.apt-design.co.uk T +44 (0)1858 469420

For Office Use: A_12746

ANTHROPOLOGIE

1-5 ST. ANNS SQUARE
MANCHESTER
M2 7EF
L1 3DS

CONSULTANT :

DRAWN BY:
CC

ISSUE / DATE:
LISTED BUILDING CONSENT 08.08.2025

REVISION :
A INTERNAL SIGN AMENDED 22.08.2025

SHEET TITLE :
PROPOSED FASCIA SIGN DETAILS

SHEET NO. :

PL360

Figured dimensions shall be taken in preference to scaled dimensions and any discrepancies or errors are to be referred to the Designer. Contractors, sub-contractors and suppliers must verify all dimensions on site before commencing work or making any fabrication drawings. @ Copyright Reserved