WILSON MASON


Upland House
Spring Lane
Samlesbury
Preston
PR5 0UX

T 01772 877455
F 01772 877456

E preston@wilsonmason.co.uk
www.wilsonmason.co.uk

This drawing is to be read in conjunction with all relevant consultants' and specialists' drawings. The Architect is to be notified of any discrepancies before proceeding. Do not scale from this drawing. All dimensions are to be checked on site. This drawing is subject to copyright.

0 1:100 5000mm

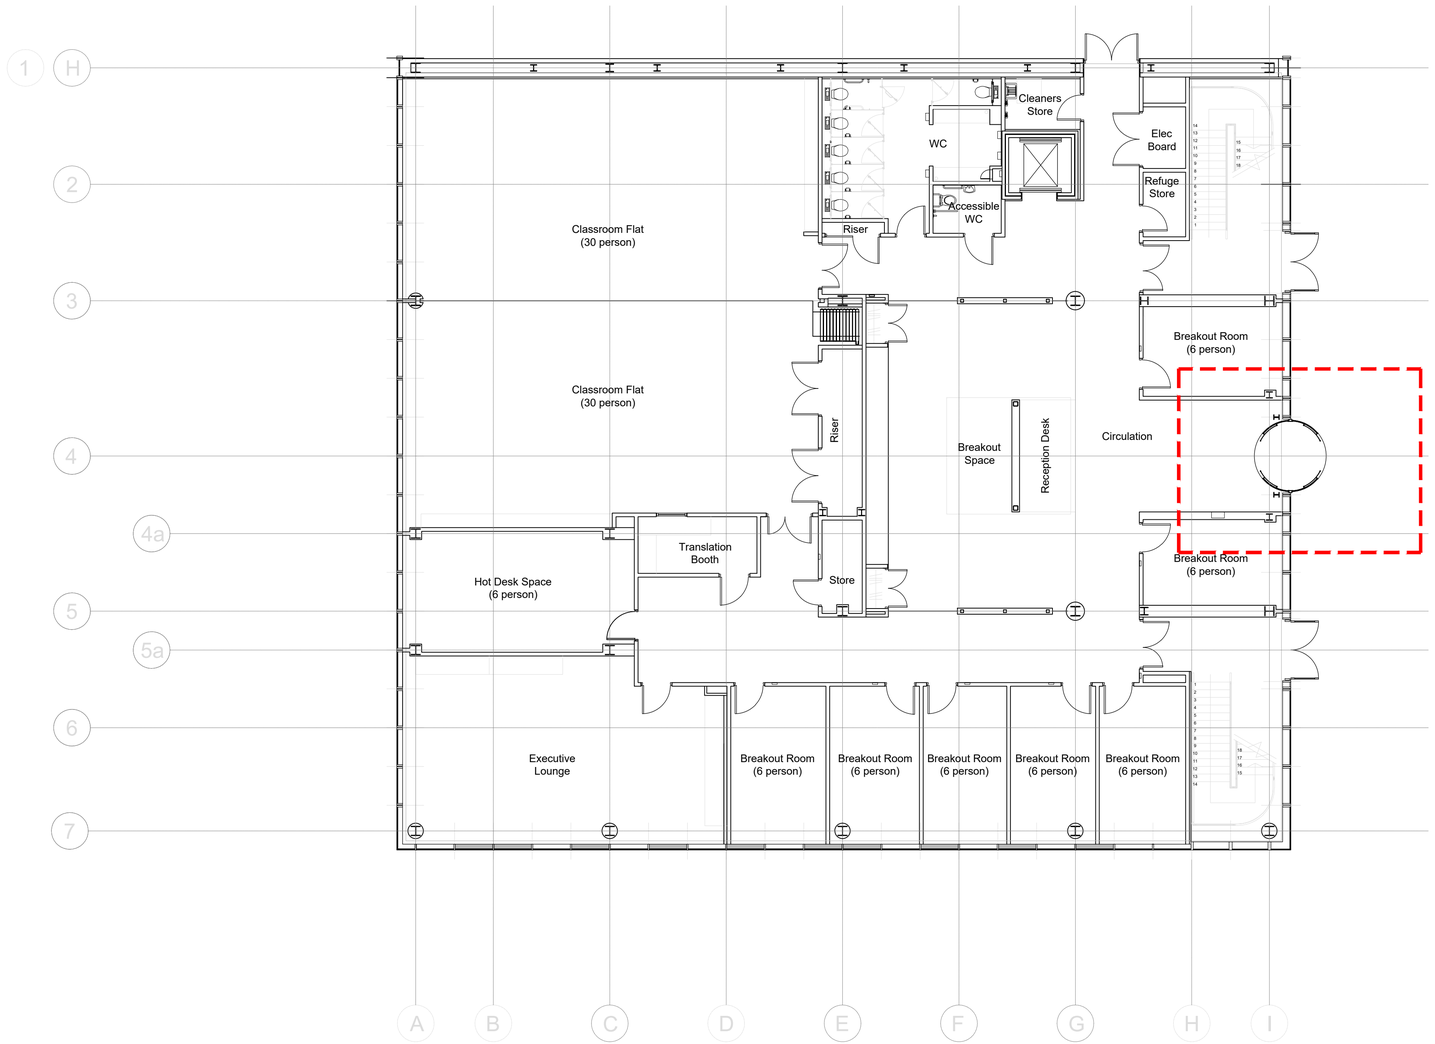

Note

CAD drawing is supplied by Client. It appears to be produced from a PDF conversion, and as such its accuracy for dimensions should not be relied upon.

Key

Area of New Entrance Works

N

no.	by	chk.	revision	date
-	es	kc	Planning Submission	16 07 2025

client

University of Manchester

project

AMBS Executive Education Centre
Entrance Door refurbishment

by	chk.	date	scale	sheet size
ES	KC	14/07/2025	1:100	A1

title

Ground floor plan
Existing

status	job no./ drg. no	revision
P	7320 L1- 01	-

WILSON MASON