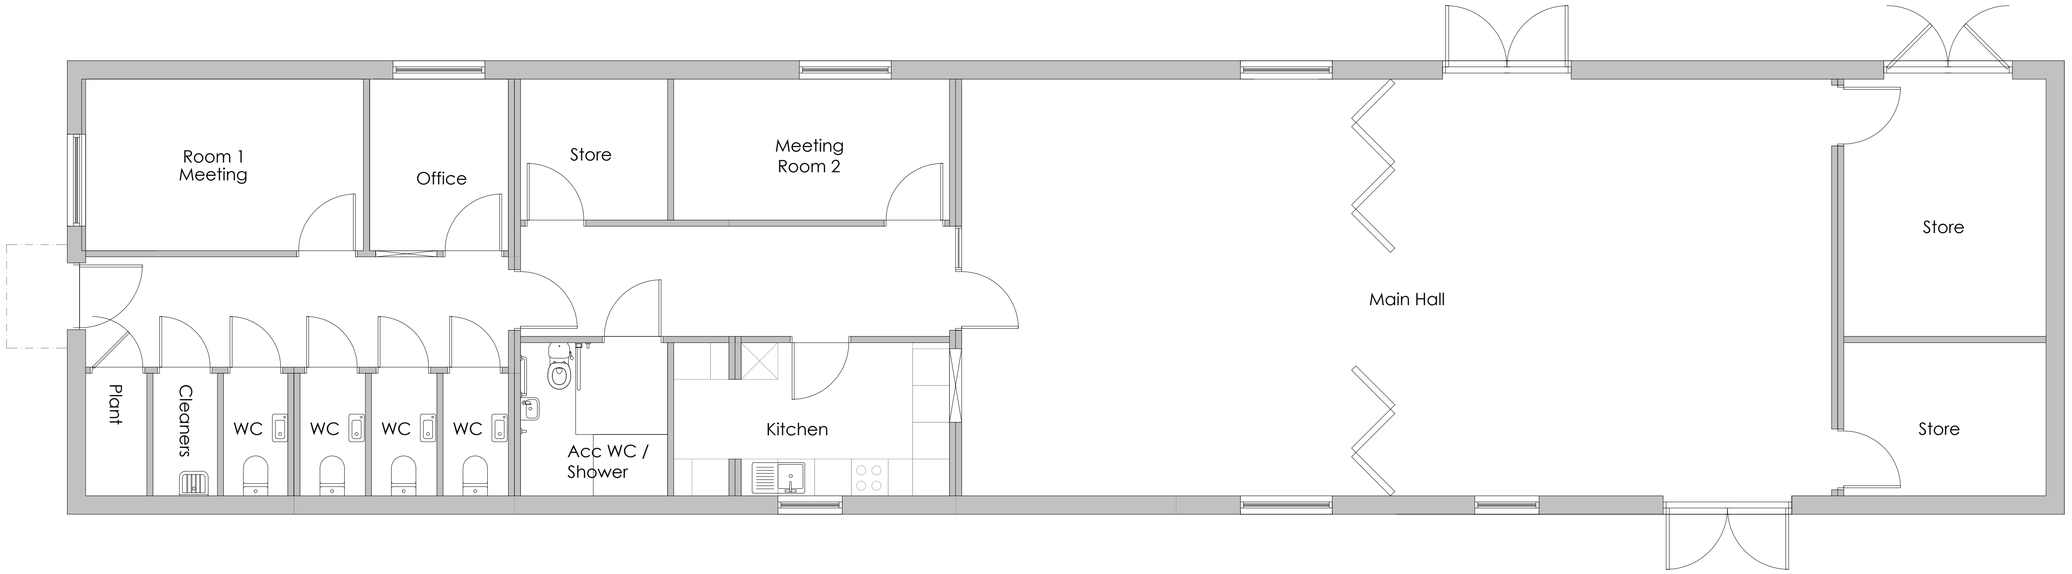


NORTH

0 0.5 1.0 1.5 2.0 2.5 5.0m

The copyright of this drawing is vested with Corstorphine & Wright Ltd and must not be copied or reproduced without the consent of the company.

Rev.	Description	Date	Drw.	Chk.
P-01	Hatch added to meeting room	07.02.25	LC	CH
P-00	Planning Issue	24.07.24	LC	CH

Plans in accordance with Modular provider constraints.

Client
YIF
Youth Investment Fund

Project
Modular Youth Hub
Crumpsall Park

Drawing Title
Proposed Floor Plans

Drawing Status
PLANNING

Corstorphine & Wright
Tamworth Studio
5 Aldergate, Tamworth, B79 7DJ
01827 671 23
corstorphine-wright.com

Drawing No. 23519-0370
Revision P-01

Drawn	Checked	Paper Size	Scale	Date
LC	CH	A1	1:50	20.05.24