

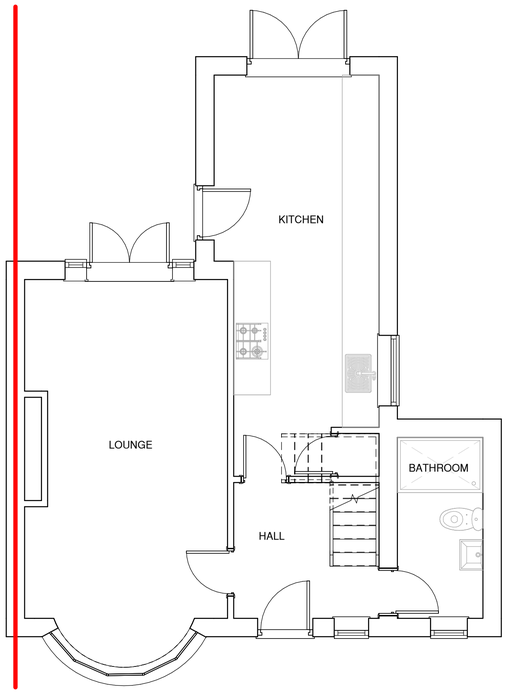


3 Existing Ground Floor
1 : 50

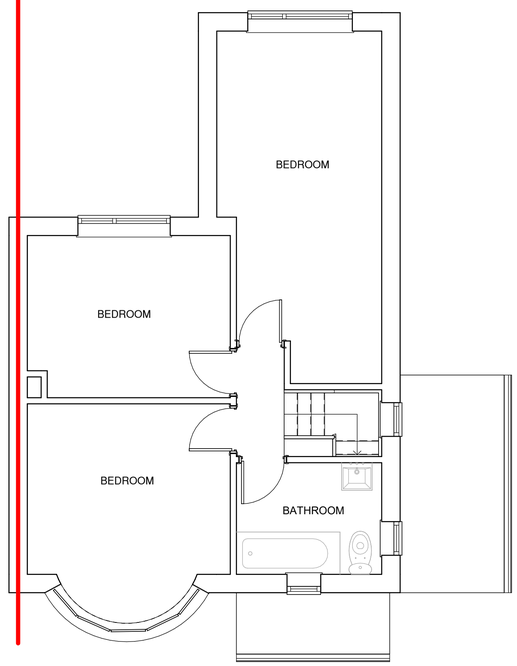

8 Existing 1st Floor
1 : 50

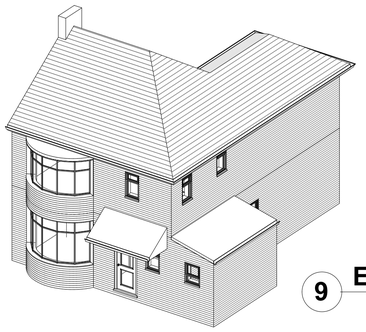

9 Existing 3D

0 5 10 m

North


NOTES

ALL DIMENSIONS AND LEVELS ARE TO BE CHECKED ON SITE

ANY DISCREPANCIES ARE TO BE REPORTED TO THE PROJECT MANAGER BEFORE ANY WORK COMMENCES

THIS DRAWING SHALL NOT BE SCALED TO ASCERTAIN ANY DIMENSIONS WORK TO FIGURED DIMS ONLY

THIS DRAWING SHALL NOT BE REPRODUCED WITHOUT EXPRESS WRITTEN PERMISSION FROM Clarkes Bespoke Design LTD.

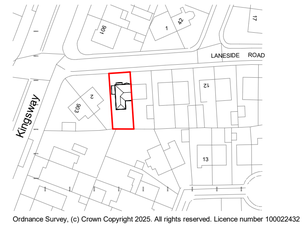

Ordnance Survey, (c) Crown Copyright 2025. All rights reserved. Licence number 100022432

1 Location Plan
1 : 1250



2 Existing Front Elevation
1 : 50



4 Existing RHS Elevation
1 : 50



5 Existing Rear Elevation
1 : 50

P1 Date 1 BC First Issue

Rev No.	Rev Date	Rev By	Description

project
4 Laneside Road

location
4 Laneside Road
Manchester
M20 5PDD

client
Louise Dunn

DESIGN
ARCHITECTURE.INTERIOR.LANDSCAPE
T: 07402266305 E: brad@cbdarchitecture.com

Clarkes Bespoke Design LTD
CIAT CHARTERED PRACTICE

drawing title
Location Plan and As Existing Plans

dwg purpose
PRELIMINARY

scale As indicated @ sheet size A1	drawn BC rev date Date 1	checked BC
25-006 job number	PL-001 drawing number	P1 revision