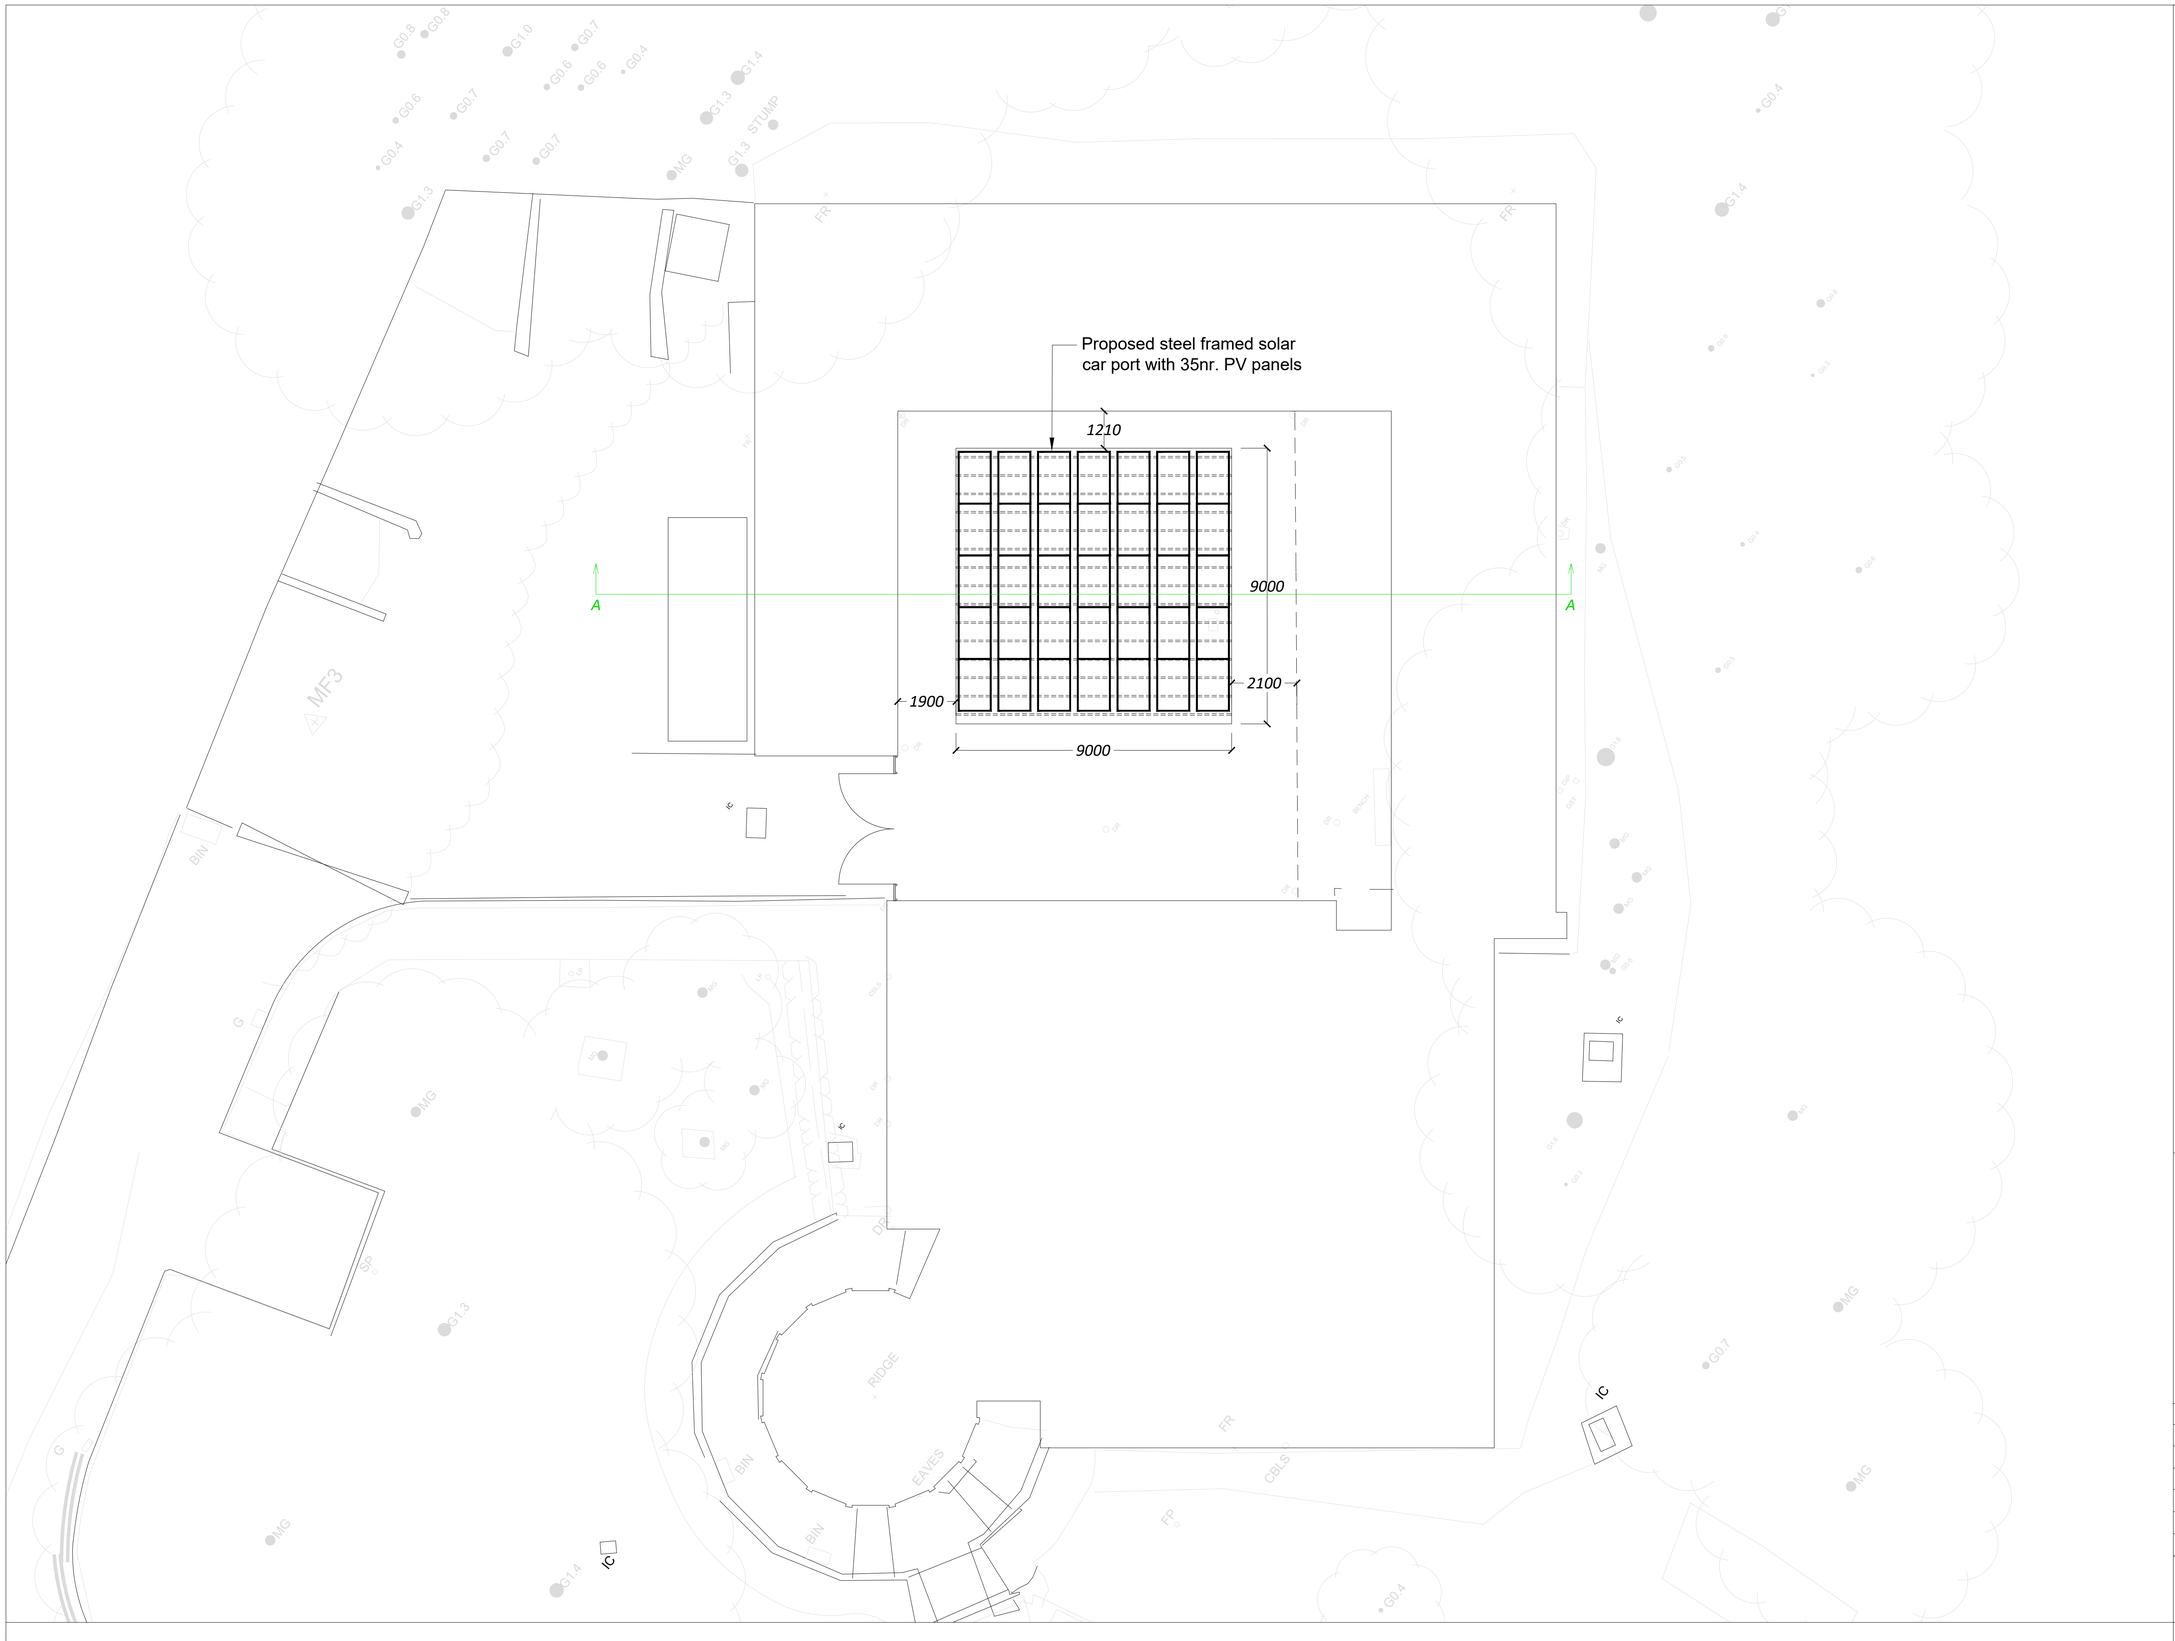


SOLAR CAR PORT SYSTEM - PROPOSED ROOF PLAN

SCALE @ 1:100

1:50 / 1:1 — 0 1 2 3 4 5 m — 0 0.1 m

NORTH

A1

Copyright: All rights reserved. This drawing must not be reproduced without permission from Drees & Sommer UK Ltd. Do not scale off this drawing. All dimensions are to be checked on site by contractor / sub contractor. Any discrepancies to be reported to Drees & Sommer UK Ltd.

DREES & SOMMER

1.06 South Harrington Building
182 Sefton Street
Liverpool
L3 4BQ
Tel: 0151 430 2340

Office Locations
Ashford, Birmingham, Leeds, Liverpool, London, Manchester & Oxford.
www.dreso.uk

PLANNING

Rev	Date	Revision notes	By	Check
-	-	-	-	-

Client: MCC Equans PSDS	Drawing Title: Blackley Office & Yard Solar Car Port System Roof Plan as Proposed
Project Title: Decarbonisation Scheme Blackley Office & Yard	Drawn: JH — Date: 09/25 Checked: AH — Date: 09/25
DWG No. 24606.303	Scale: 1:100 — Revision: