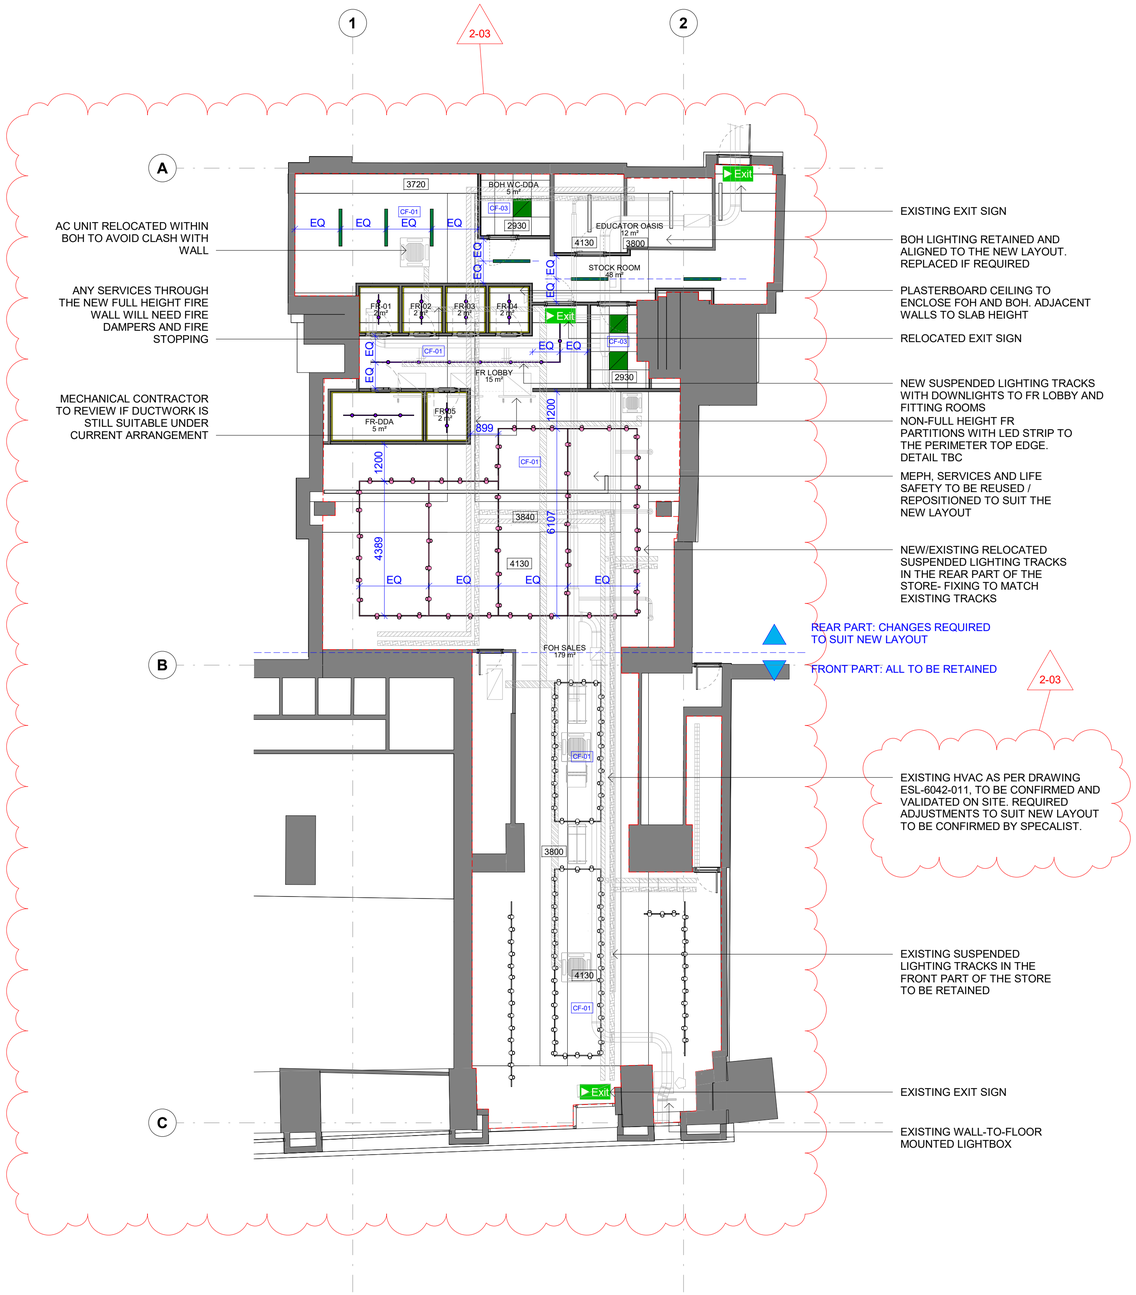


1 / 14001 **(30) GF-GROUND FLOOR PROPOSED RCP**
1 : 100

1 0 1 2 3 4 5
SCALE 1:100 m

NOTES

ORIGINAL A1

DO NOT SCALE FROM THIS DRAWING.
(DRAWING MAY BE SCALED FOR LOCAL AUTHORITY & PLANNING PURPOSES ONLY)
ALL DIMENSIONS TO BE CHECKED ON SITE .
COPYRIGHT PROTECTED.

RCP KEY

- TRACK MOUNTED SPOTLIGHTS ON A SUSPENDED TRACK MODEL AND FIXING TO MATCH EXISTING
- TRACK MOUUNTED DOWNLIGHTS ON A SUSPENDED TRACK MODEL REF: RAIDER MINI 36 - 19W - 930. COLOUR: WHITE- REMOTE DRIVER
- LED LIGHTING COVE - FITTING ROOMS (FIXED TO TOP PERIMETER EDGE
  MODEL REF: LED NEON FLEX. FROSTED DIFFUSER 12W/m - 3000K COLOUR: WHITE - REMOTE LED DRIVER
- BOH SUSPENDED LIGHTING. TO MATCH EXISTING
- BOH RECESSED LUMINAIRE

NOTE: EXISTING MEPH, SERVICES AND LIFE SAFETY SERVICES TO BE REVIEWED AND ALIGNED TO SUIT NEW LAYOUT.


LAYOUT INDICATIVE / SCHEMATIC AND TO BE REVIEWED BY M&E SPECIALIST / ALONGSIDE SPECIALIST DRAWINGS

ON NO ACCOUNT ARE COMBUSTIBLE MATERIALS TO BE USED ANYWHERE IN THE CEILING VOID. ALL
MATERIALS MUST BE FIRE RATED OR LOW SMOKE FUME
THE FIRE ALARM SYSTEM INCORPORATES VOICE ALARMS/SOUNDERS AS PER LANDLORD SYSTEM
FIRE ALARM PANEL IS NOT REQUIRED ON THE TENANT'S INSTALLATION AS IT IS CONNECTED DIRECTLY TO THE
LANDLORD'S SYSTEM.
THE FOLLOWING EQUIPMENT: AIR CONDITIONING PLANT, TOILET EXTRACT FAN, MUSIC PLAYERS, TV/AUDIO
SYSTEMS; SHALL BE INTERLOCKED WITH THE FIRE ALARM SO WHEN THE FIRE ALARM IS ACTIVATED, THE
EQUIPMENT SHUTS DOWN OR IS ISOLATED
DOOR MAGLOCKS TO RELEASE ON FIRE ALARM. GREEN BREAK GLASS UNITS PROVIDED TO OVERRIDE
MAGLOCKS (IN ALARM SITUATION THERE COULD BE A DELAY BETWEEN THE ALARM BEING SOUNDED AND THE
INTERLOCK OPERATING)
MUSIC/AUDIO/AUDIO VISUAL SYSTEM TO BE ON A DEDICATED CIRCUIT WHICH SHUTS DOWN ON A FIRE ALARM.
THE SYSTEM SHOULD ALSO BE HARD WIRED INTO A FUSED SPUR TO PREVENT THE SYSTEM FROM BEING
PLUGGED INTO A NON-DEDICATED CIRCUIT. EXISTING AMP TO BE REUSED FROM EXISTING STORE. MUSIC
SYSTEM TO SHUT DOWN ON LANDLORD FIRE ALARM -ALL TO BE INTERFACED WITH LANDLORD SYSTE

BOH VENTS BY SPECIALIST

- **CF-01** - OPEN CEILING - EXISTING HISTORICAL CEILING TO BE RETAINED
- **CF-02** - SUSPENDED PLASTERBOARD CEILING. FINISH IN WHITE PAINT RAL 9016
- **CF-03** - BOH PLASTERBOARD GRID CEILING

TRACK MOUNTED SPOTLIGHTS - EXISTING FIXING DETAIL
1:5 @A1

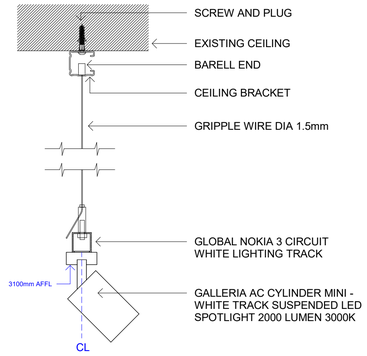

(30) RCP DETAILS
1 : 5

Rev	Date	Revision Description	Drw/Chk
2-04	25/08/25	ISSUED FOR INFORMATION	JC/SC
2-03	07/08/25	ISSUED FOR INFORMATION - AMENDED FOLLOWING SITE VISIT	JC/SC
2-02	30/07/25	ISSUED FOR INFORMATION	KR/SC
2-01	23/07/25	ISSUED FOR INFORMATION	KR/SC
2-00	18/07/25	FIRST ISSUE	KR/SC

Client
lululemon

IDL: Architects

LONDON
17 Blackfriars Lane
St Paul's, London
EC4V 6ER
+44 (0)20 7248 1234

PRAGUE
The Forum, Fifth Floor,
Wenceslas Square 19
Prague, 110 00
+42 (0) 72 0279 588

idl.group
Registered in England No.7111665
RIBA Accreditation No.20014346

Project
LULULEMON MANCHESTER
MINOR WORKS
7 ST ANNE SQUARE

Drawing Title
GROUND FLOOR PROPOSED RCP

Project No
25-3067

Scale @A1
As indicated

Drawn by
KR

Checked by
SC

File Identifier
3067-IDL-NA-GF-DR-A-30001

[Status -Revision]
[2-04]

Purpose of Issue
CONCEPT DESIGN