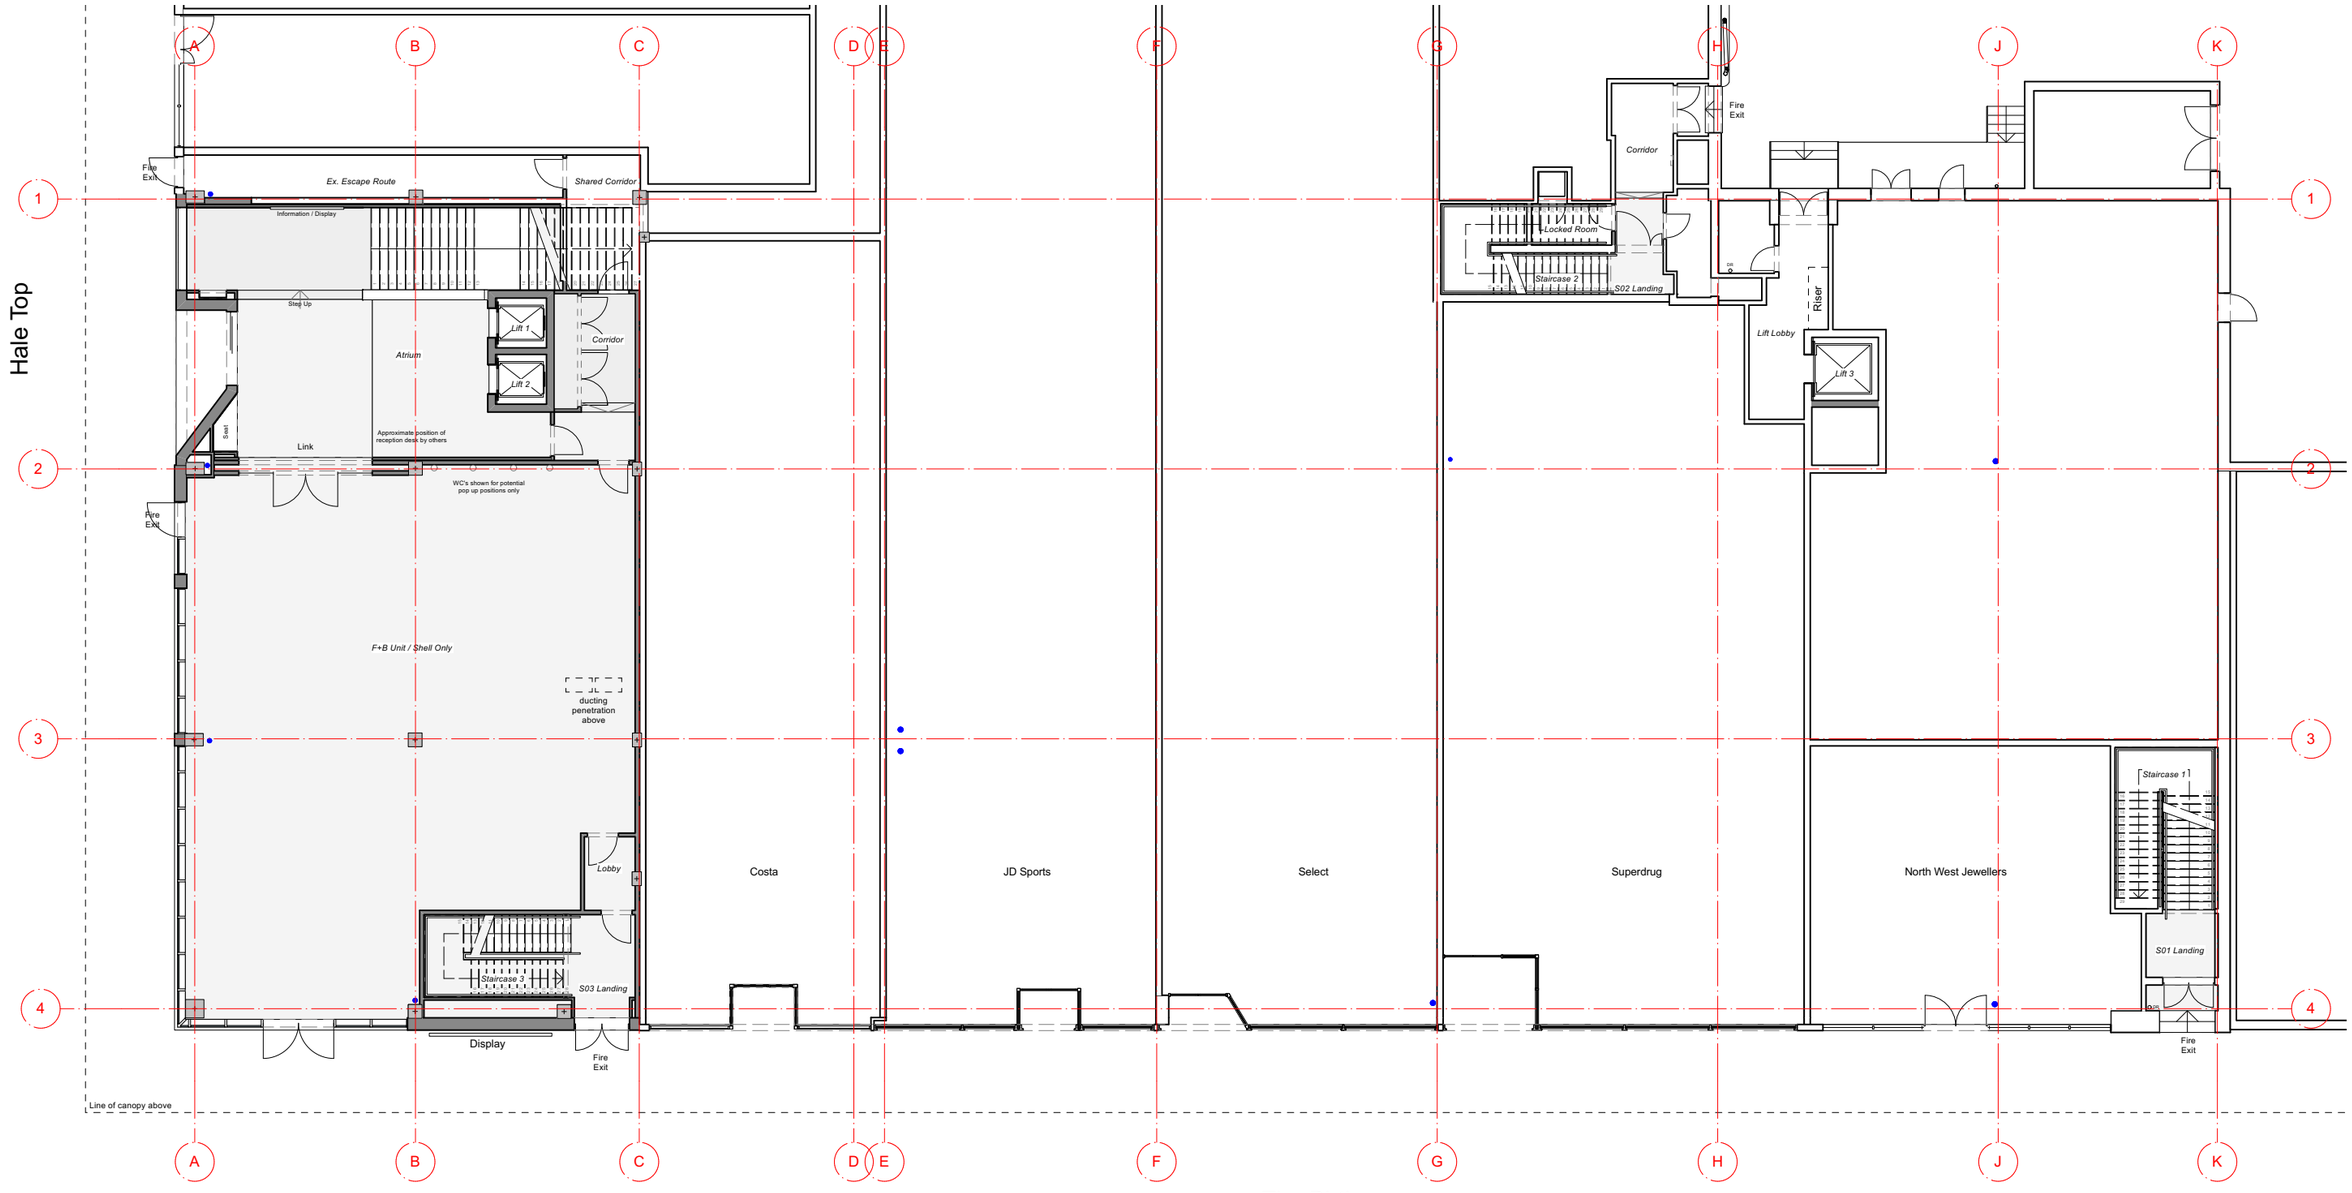


The Birtles

PROPOSED GROUND FLOOR PLAN. Scale. 1:200 @ A3

SCALE

0 1 2 5 10

GENERAL NOTES

1. Drawing are for information only. Awaiting soft strip/ demolition of existing structure
2. This drawing is to be read with all other relevant drawings, specifications and relevent information.
3. All dimensions are in millimetres unles otherwise stated
4. Do not scale from this drawing, use noted dimensions only. All dimensions and levels to be checked by the contractor prior to commencement of works.
5. No part of this drawing may be reproduced without prior written permisison of the author of this document

KEY

- Existing Walls
- Proposed Walls
- Structural Grid

ARCHITECTURAL EMPORIUM Ltd
www.architectural-emporium.co.uk / mail@architectural-emporium.co.uk
87 Kempston St, Liverpool, L3 8HE / +44 (0)151 363 0000

DRAWING STATUS	PLANNING
PROPERTY TITLE	
UPRN	010090241040
DFE NO.	-
PROJECT TITLE	Wythenshawe Civic Centre
DRAWING TITLE	Proposed Ground Floor Plan

JOB NO.	FIRST ISSUE	REV DATE	REV
601	21/11/2024	26/09/2025	P13

REV	REV NOTE
P13	General Planning Updates

SCALE	AUTHOR	CHECKED BY	APPROVED BY
1:200 @ A3	SE	AA	LC

DRAWING NO. Project - Author - Block - Floor - Drawing - Discipline - Number - Status - Revision
45848 - AE - 01 - 00 - D - A - 3100 - S3 - P13