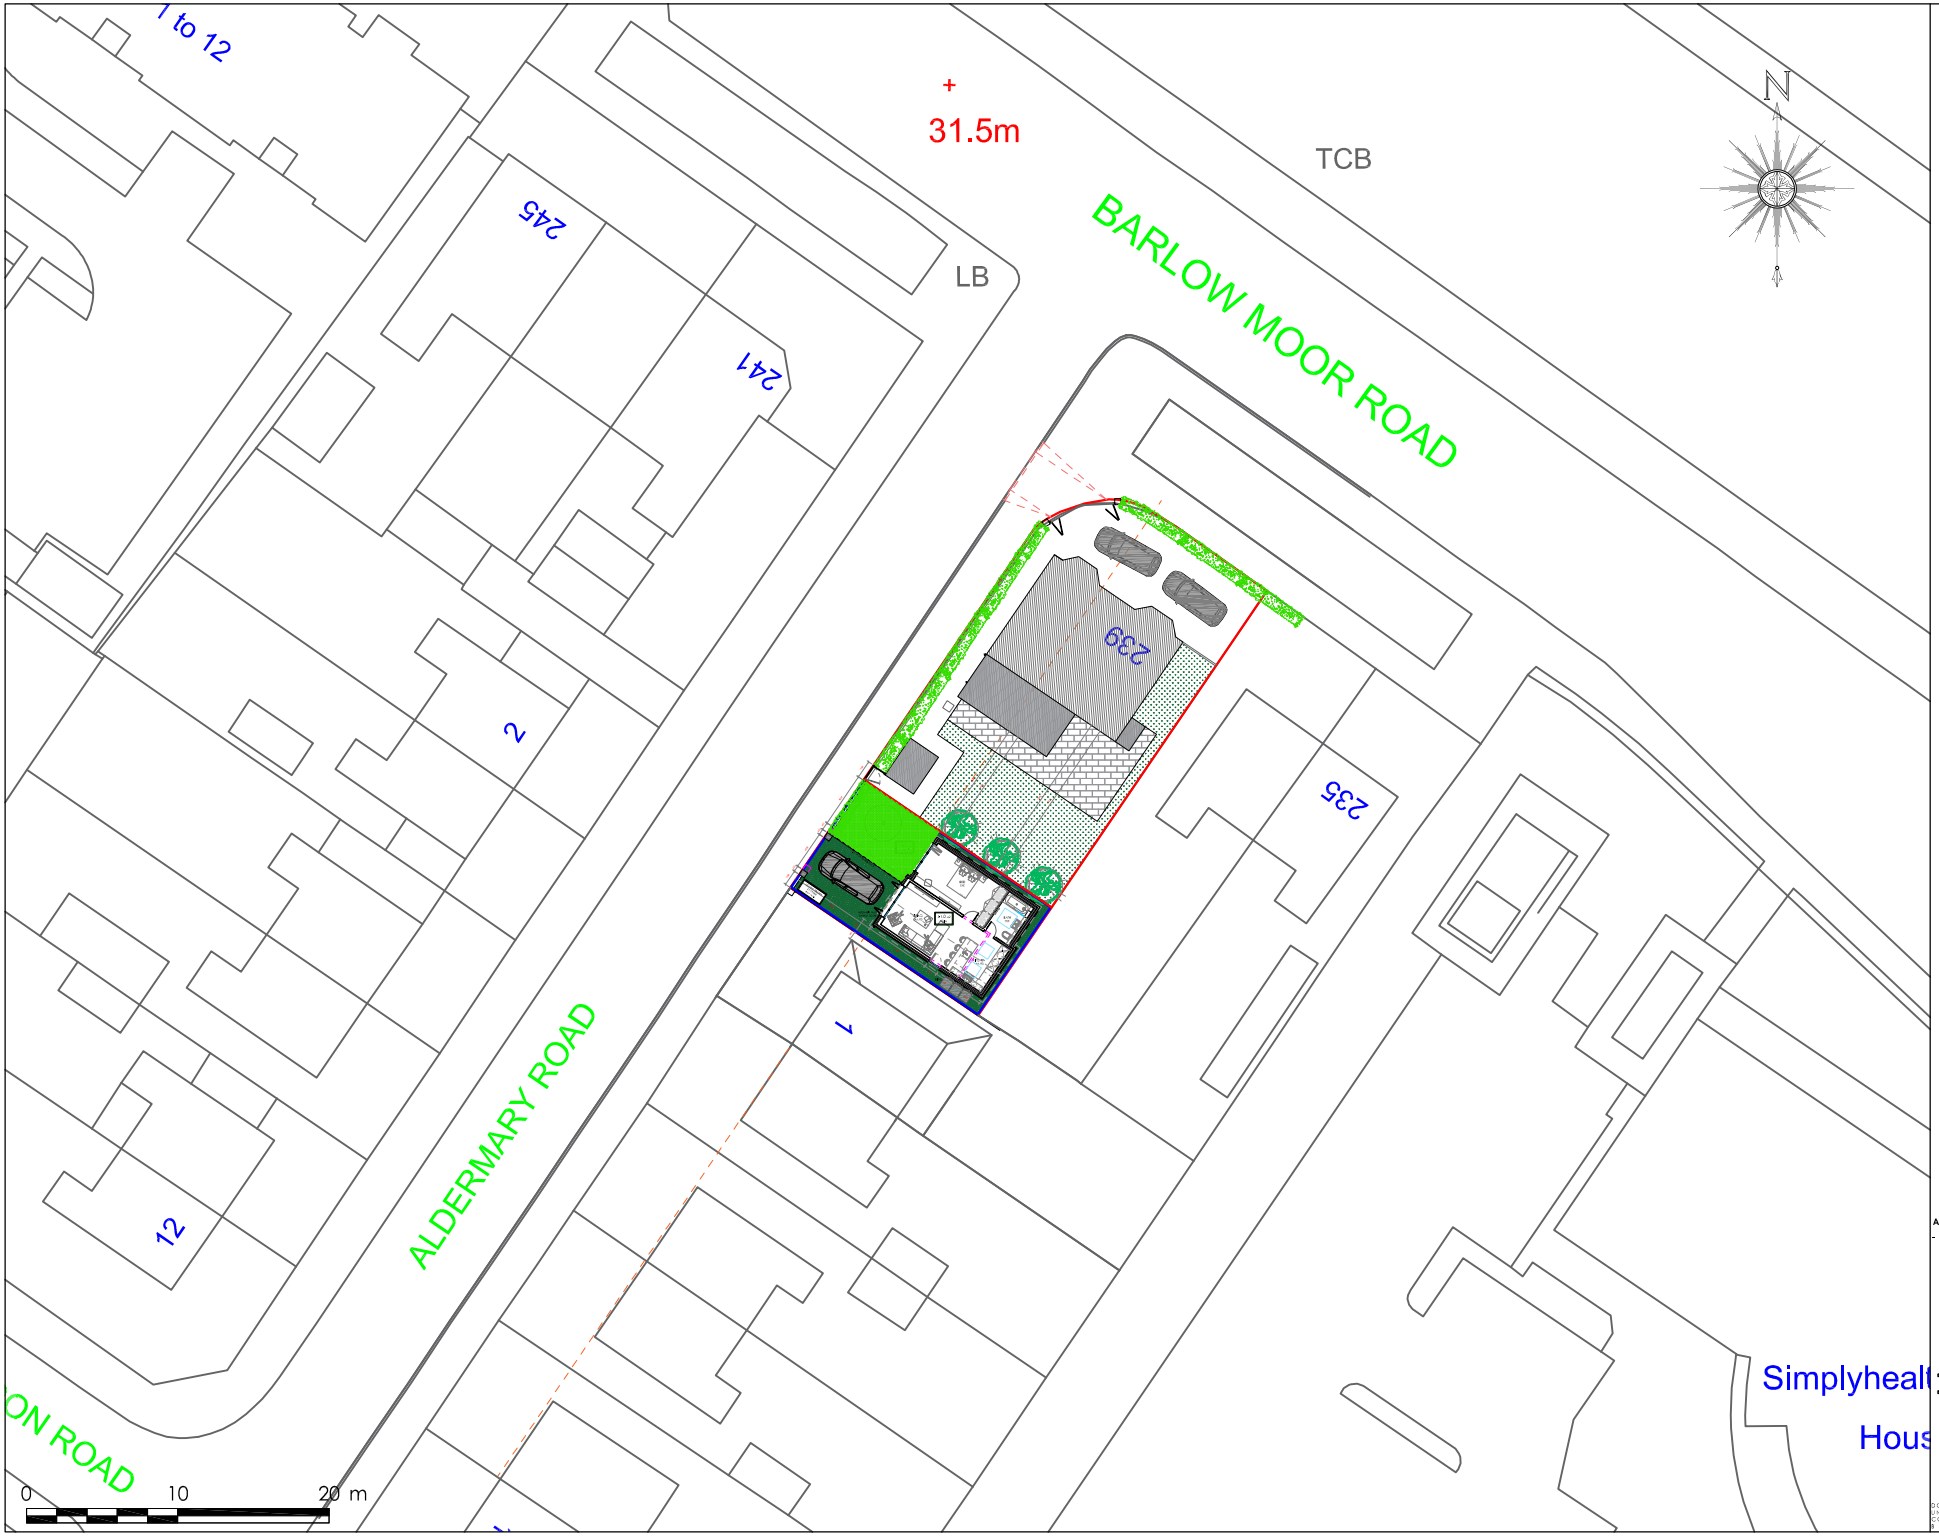

PROJECT REF
23049

DRAWING REF
220 A

SCALE
1:500 @ A4

DATE
NOV '23

BLUECHIP ARCHITECTURE

CLIENT
MR & MRS TADMAN
239 BARLOW MOOR ROAD
CHORLTON
MANCHESTER
M21 7QL

PROJECT
DETACHED 1 BED HOUSE &
ASSOCIATED LANDSCAPING

DRAWING TITLE
PROPOSED SITE PLAN

PLANNING

A	BOUNDARY LINES UPDATED	14.05.25
-	ISSUED FOR PLANNING APPROVAL	02.05.25

BLUECHIP ARCHITECTURE
07999 294 675
DESIGN@BLUECHIP-ARCHITECTURE.CO.UK
WWW.BLUECHIP-ARCHITECTURE.CO.UK
18 BOTANY ROAD ¦ WORSLEY ¦ MANCHESTER ¦ M30 8JS

DO NOT SCALE FROM THIS DRAWING. COPYRIGHT PROTECTED & ISSUED UNDER LICENCE TO THE CLIENT NAMED BELOW. ALL INFORMATION CONTAINED WITHIN IS NON-TRANSFERABLE WITHOUT APPROVAL FROM BLUECHIP ARCHITECTURE (2018) LTD