
Middleton Rd

N

Issue	Notes	Date
1	LDC App 01	10/10/25

Proposed - Front Elevation
Scale: 1:100

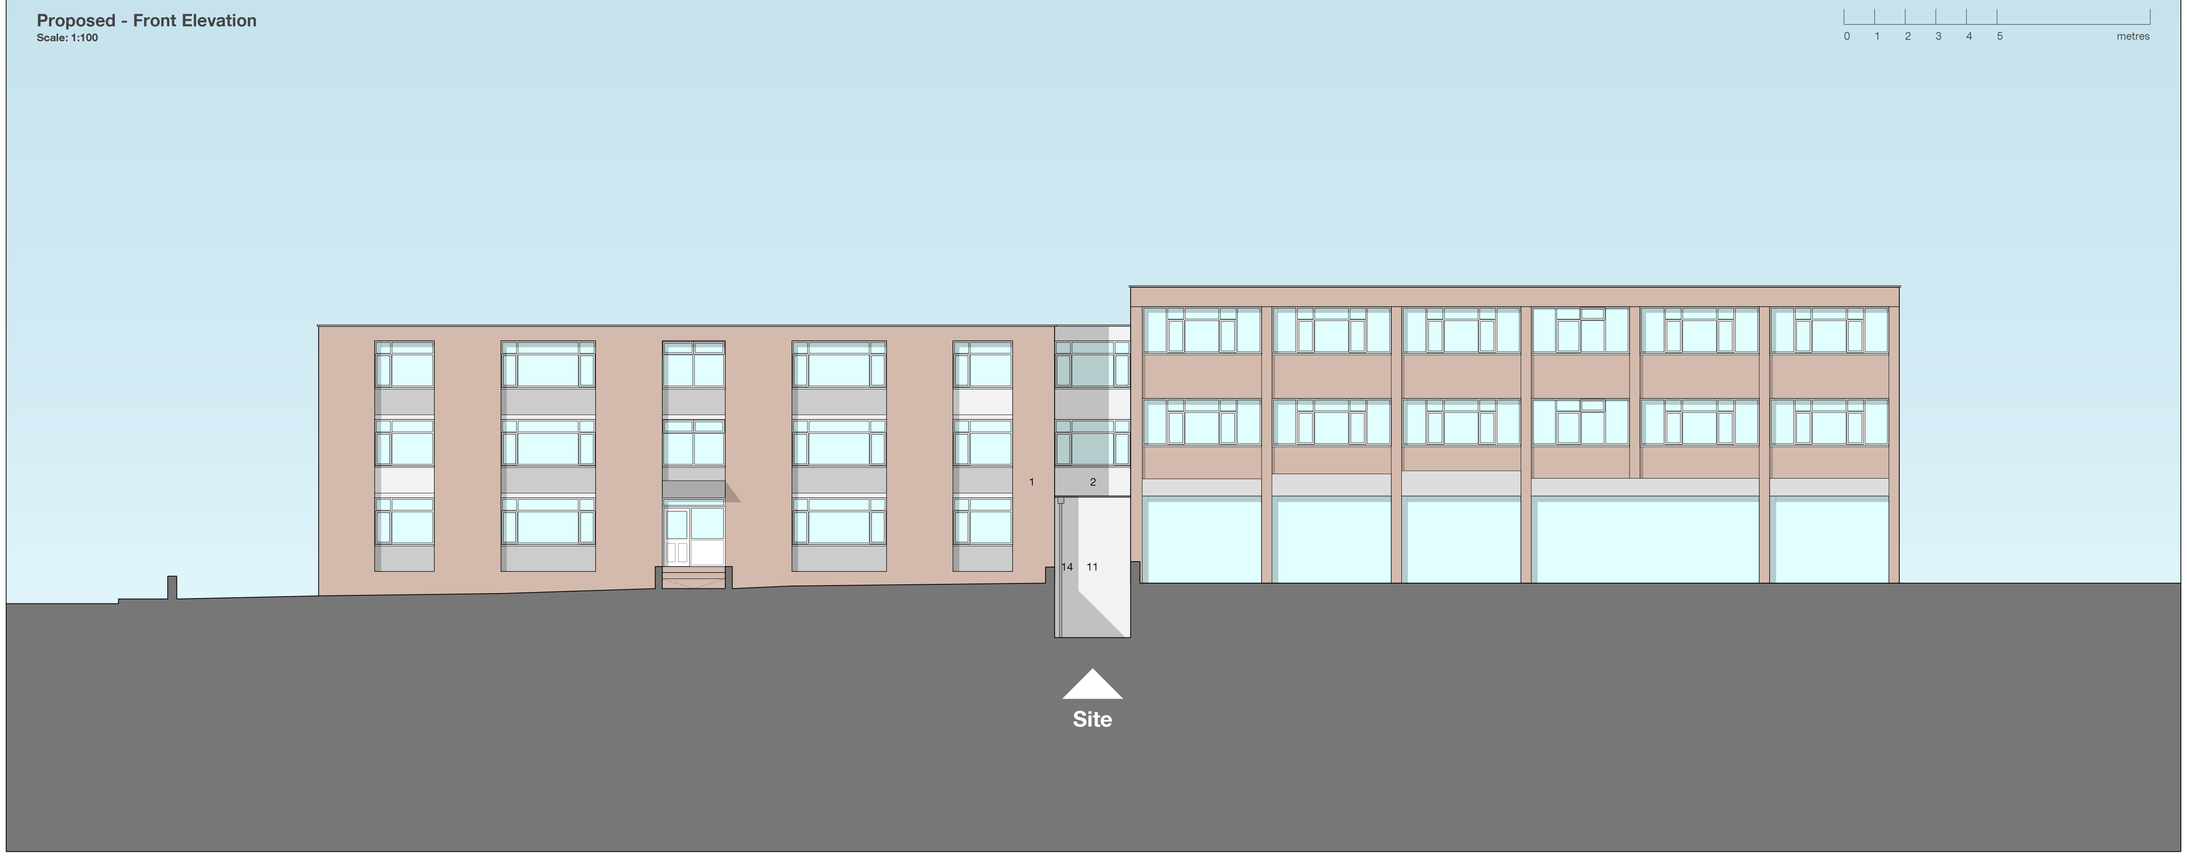

Proposed - Rear Elevation
Scale: 1:100



Key

Existing

1 **Brick.** Red multi.

2 **Solid panel to glazing.** UPVC.

3 **Existing concrete stairs.**

4 **Fixed metal fence.**

Proposed

10 **New brick wall.** Colour: red multi. to match existing. Cavity wall with block inner leaf. No insulation (unheated space).

11 **New rendered wall.** Colour: White. Blockwork construction.

12 **New metal doors.** Colour: Grey. Secured by Design compliant.

13 **New flat roof.** Single ply membrane with parapet to fall away from the building.

14 **New down pipe.** Colour: light grey. Hopper.

15 **New drainage channel.** To drain to manhole to rear of building.

16 **New ceiling to underside of existing apartments.** 2 no 15 mm layers fireline plasterboard to achieve 60 min fire separation. All joints to be filled with intumescent mastic.

17 **New intermediate floor.** Within storage unit.

18 **New metal access stair.** Within storage unit.

paulashtonarchitects

228.3.120 Prop - Eles

A1 Planning Permission
PTA 01/10/25
0161 408 0552 www.paulashtonarchitects.com

DO NOT SCALE FROM THIS DRAWING. | © PAUL ASHTON ARCHITECTS.
TO BE READ IN CONJUNCTION WITH REFERENCED DOCUMENTATION.
ALL DIMENSIONS TO BE CONFIRMED ON SITE BY CONTRACTOR PRIOR TO FABRICATION.
ARCHITECT TO BE INFORMED IN GOOD TIME OF ANY DISCREPANCIES BETWEEN DESIGN DRAWINGS & SITE DIMS.