


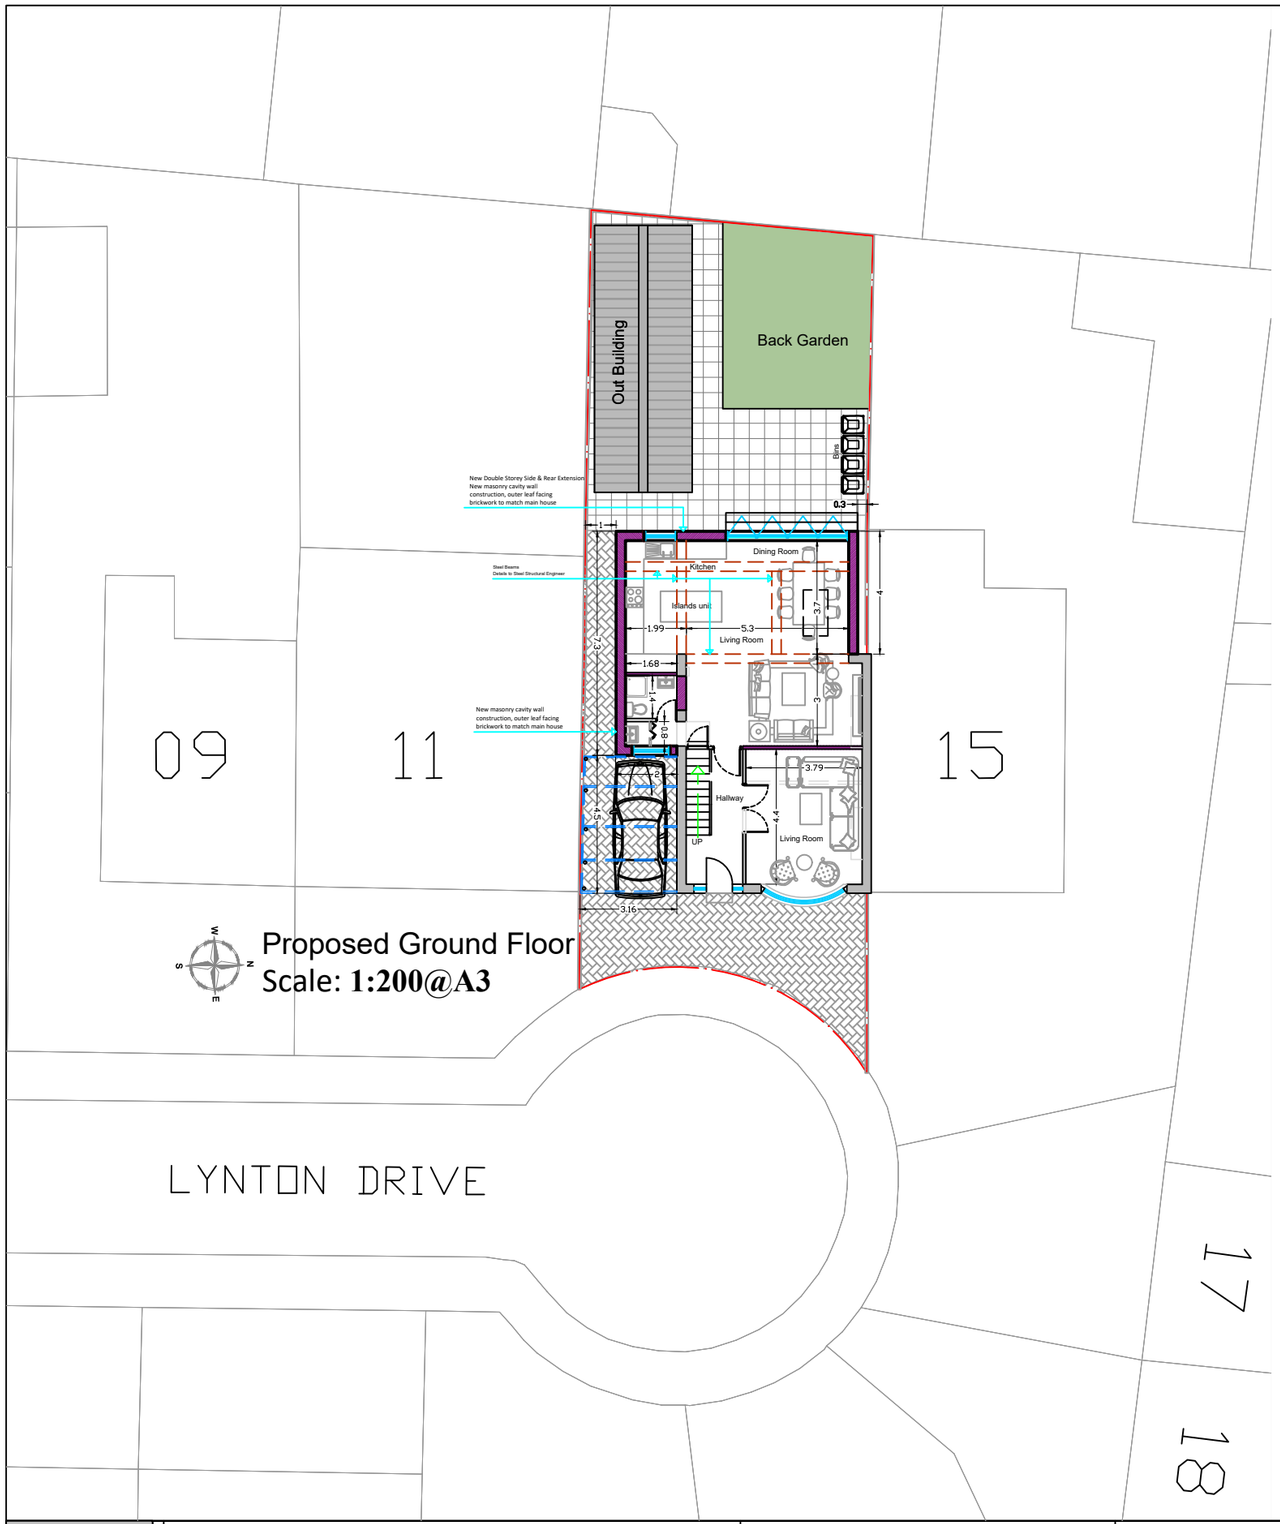


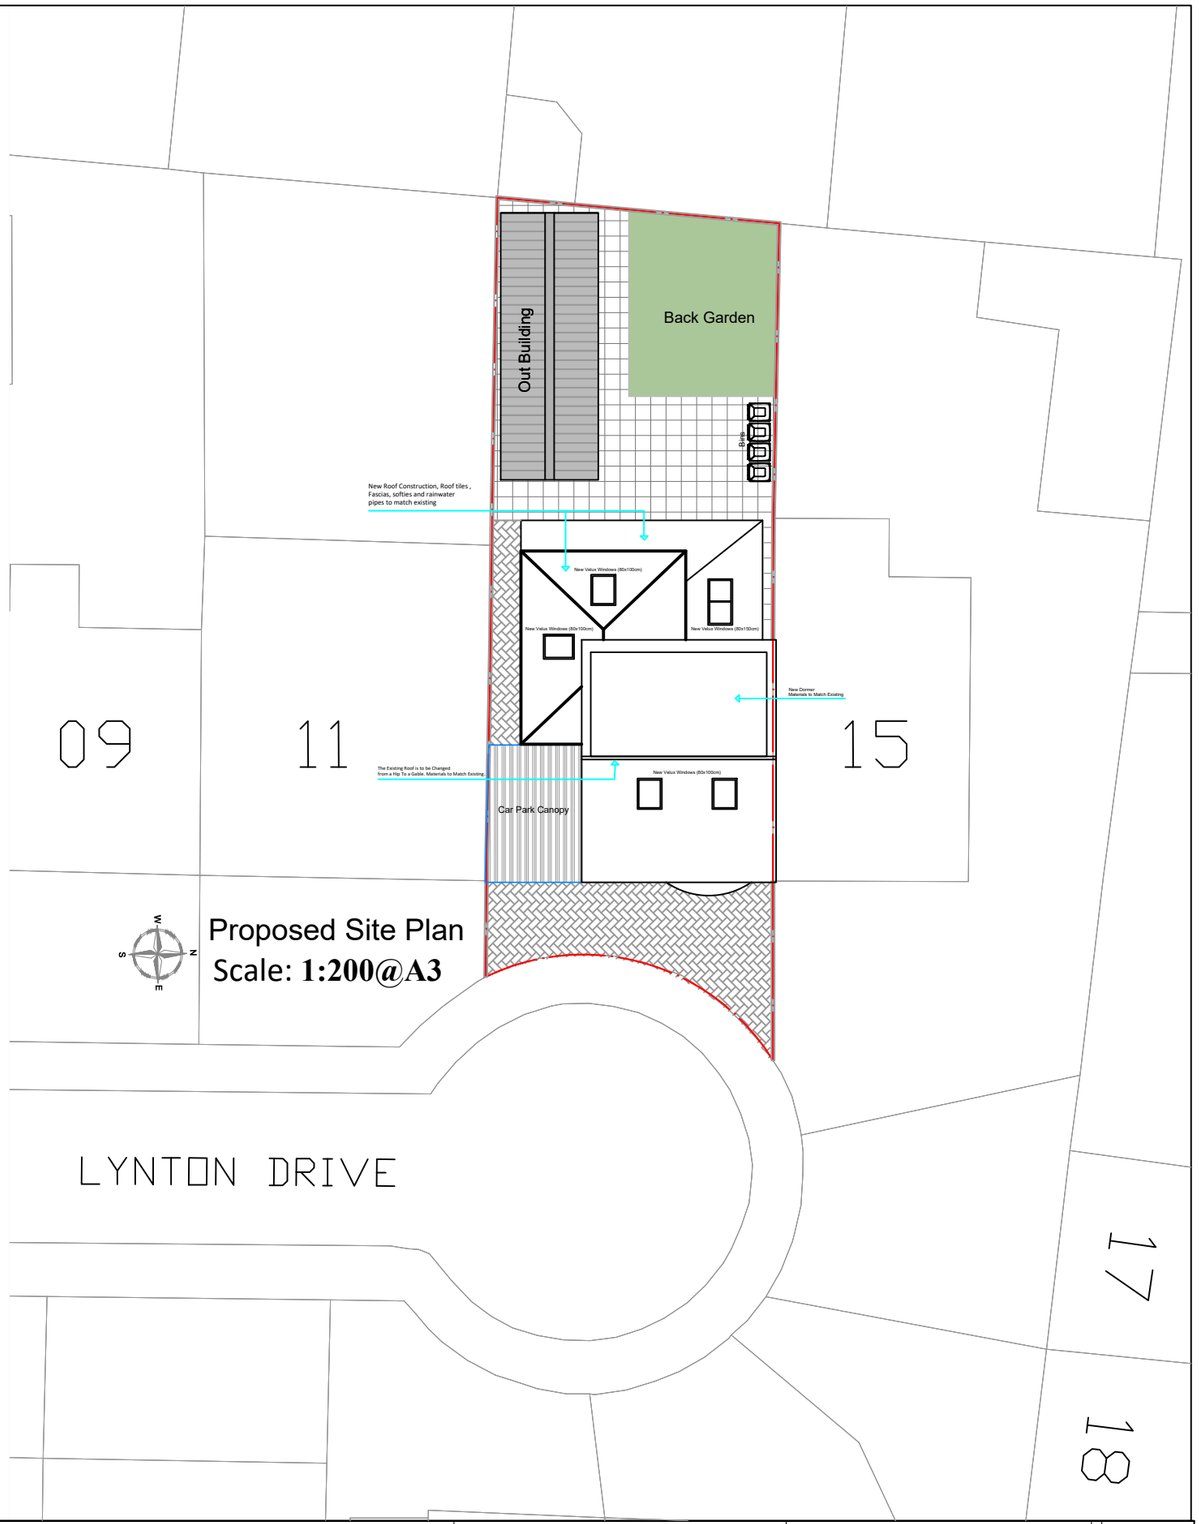

BADR DESIGN & CONSTRUCTION Drawing & Checked +44 073 9473 2000 BADR ABUBAKER archi_badrai@yahoo.com	Client: **Mr. Alan**	Project Reference: **BADR-AR/508**	Drawing Title: **Proposed Site Plan & Roof Plan**	Scale: Sheet No: **AR-01** Design Date: **01/04/2025**	Revision: **(B)** Revision Date: **20/ 07/2025**
	Project Address: **13 Lynton Dr, Manchester , M19 2LQ**	Project Title: **Erection of a Double-Storey Rear & side Extension**			

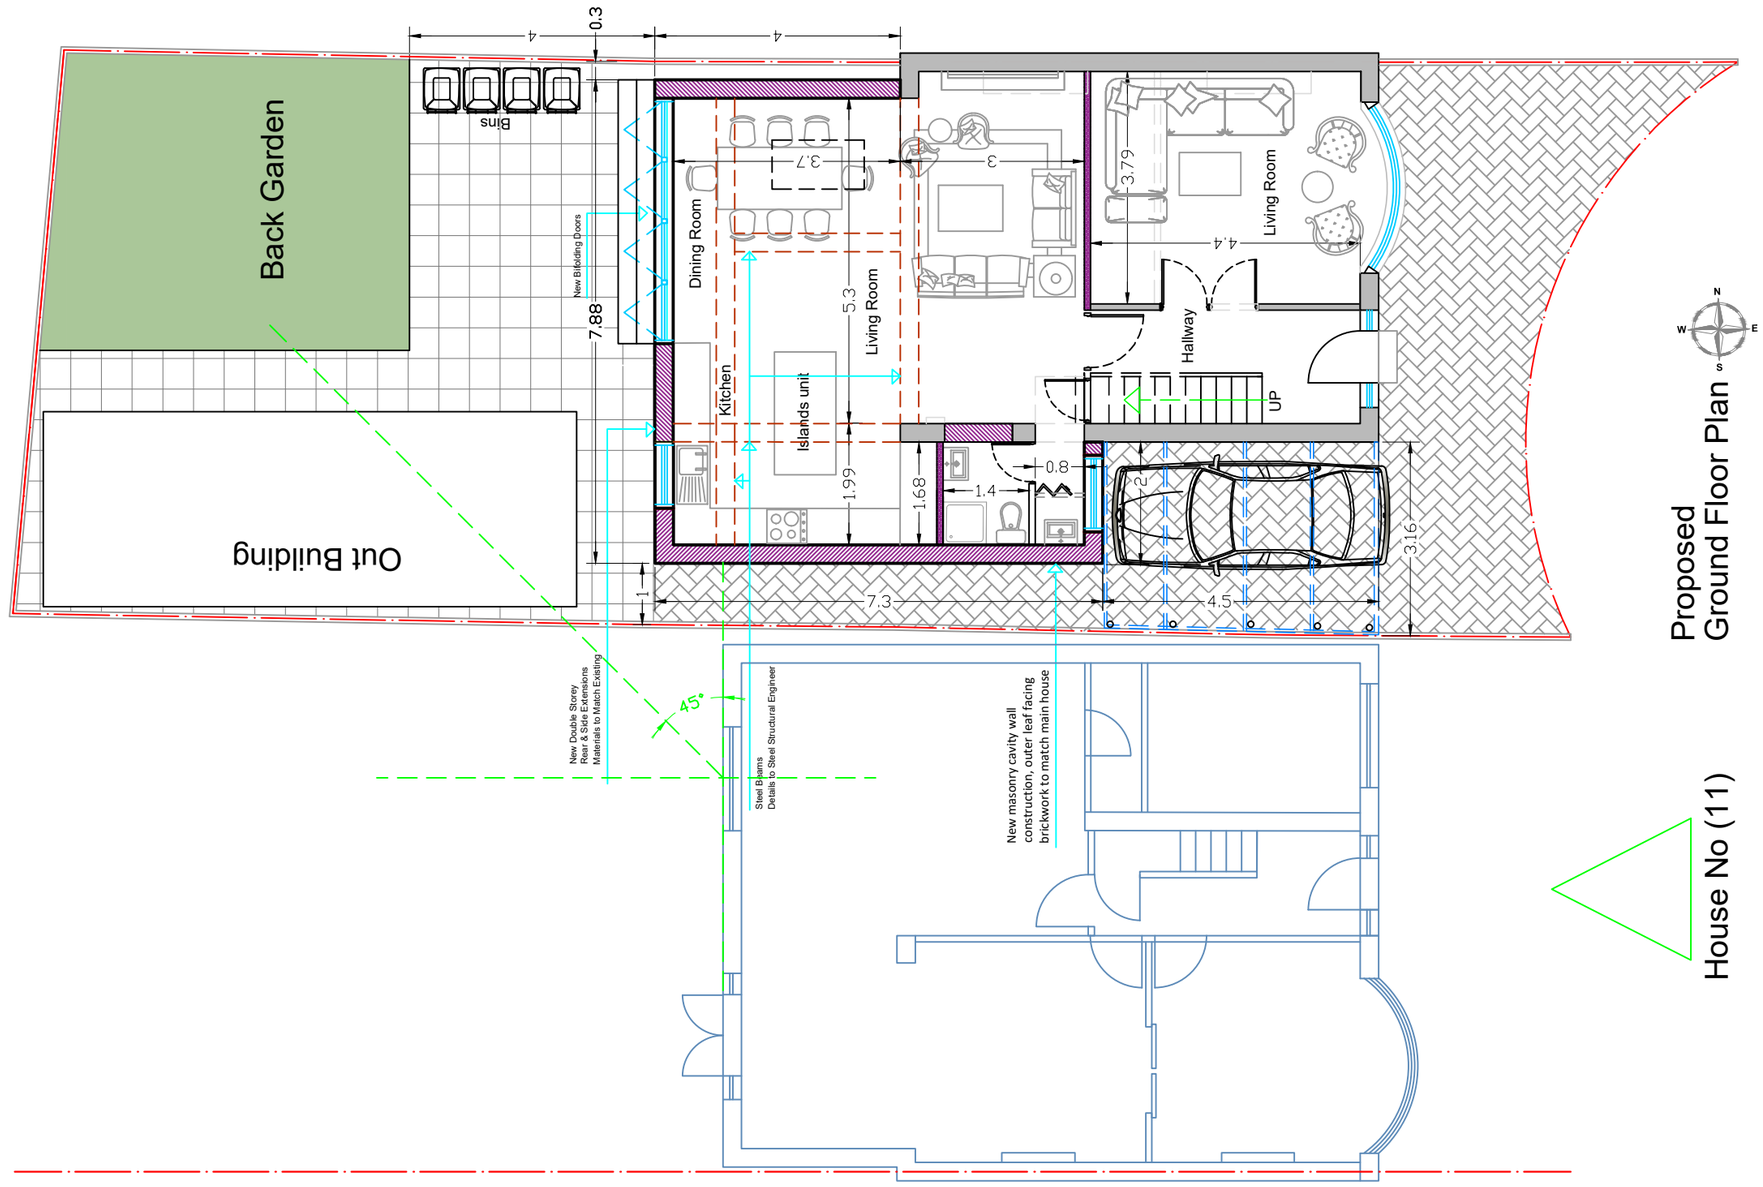


BADR DESIGN & CONSTRUCTION Drawing & Checked +44 073 9473 2000 BADR ABUBAKER archi_badrai@yahoo.com	Client: **Mr. Alan**	Project Reference: **BADR-AR/508**	Drawing Title: **Proposed Floor Plans**	Scale: **1:100@A3** Sheet No: **AR-02** Design Date: **01/04/2025**	Revision: **(B)** Revision Date: **20/ 07/2025**
	Project Address: **13 Lynton Dr, Manchester , M19 2LQ**	Project Title: **Erection of a Double-Storey Rear & side Extension**			

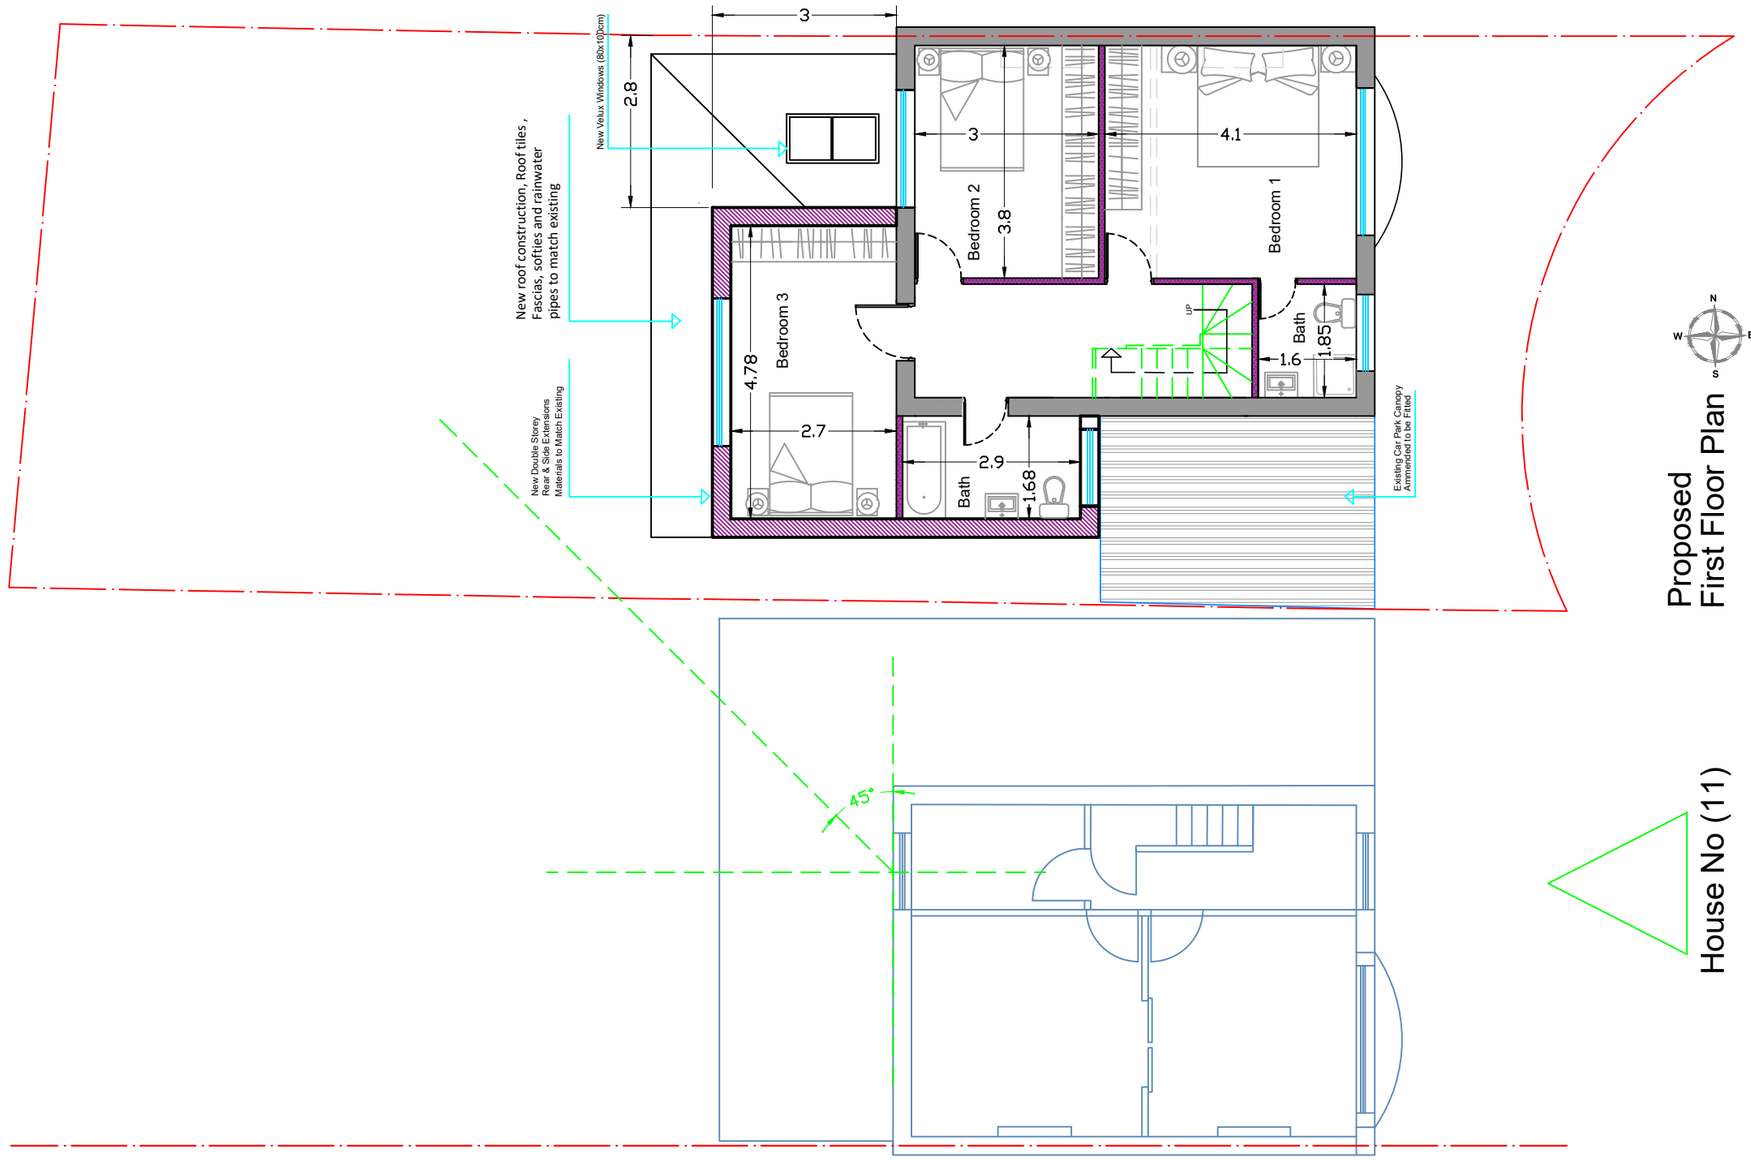


Proposed First Floor Plan

BADR DESIGN & CONSTRUCTION Drawing & Checked: +44 073 9473 2000 BADR ABUBAKER archi_badrai@yahoo.com	Client: **Mr. Alan**	Project Reference: **BADR-AR/508**	Drawing Title: **Proposed Floor Plans**	Scale: **1:100@A3** Sheet No: **AR-03** Design Date: **01/04/2025**	Revision: **(B)** Revision Date: **20/ 07/2025**
	Project Address: **13 Lynton Dr, Manchester , M19 2LQ**	Project Title: **Erection of a Double-Storey Rear & side Extension**			

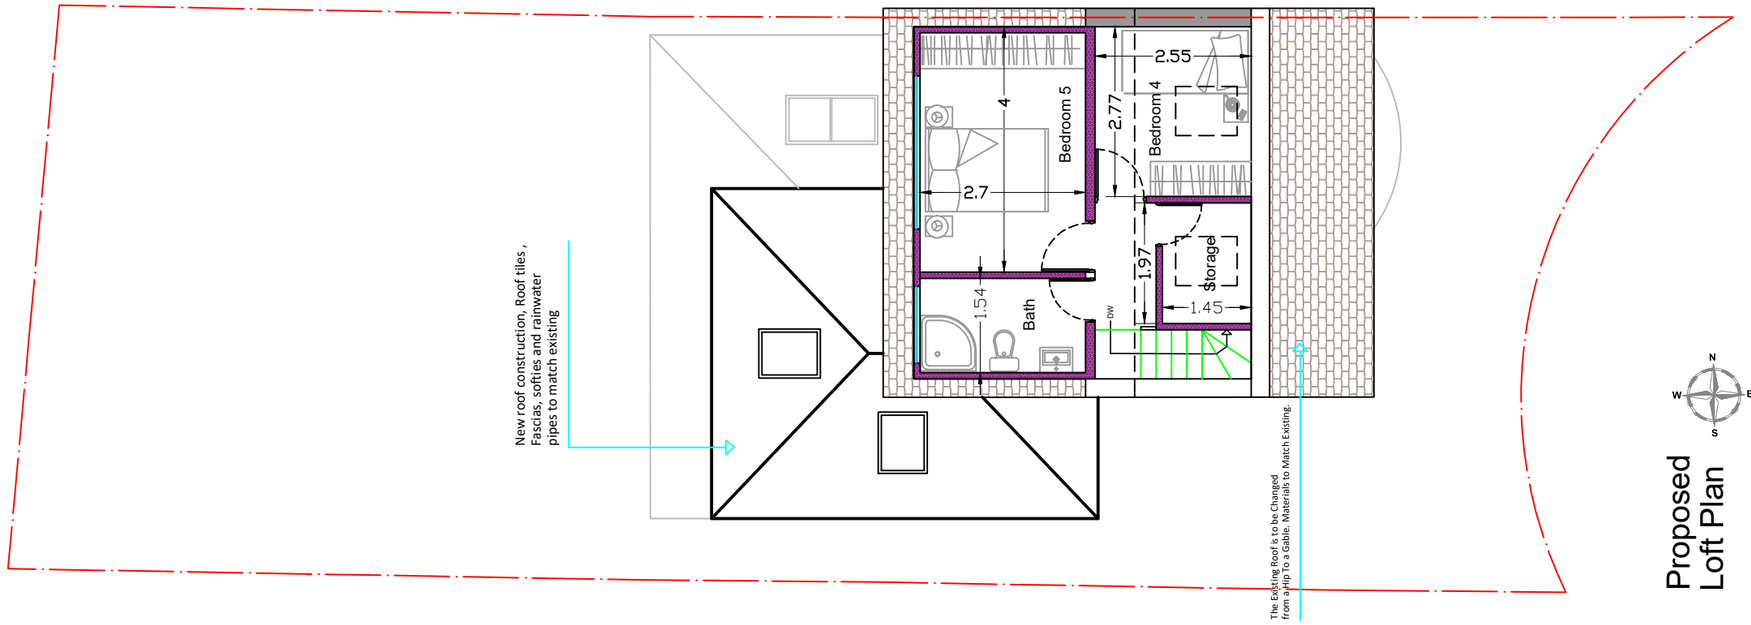


Proposed Loft Plan

BADR DESIGN & CONSTRUCTION Drawing & Checked BADR ABUBAKER +44 073 9473 2000 archi_badrai@yahoo.com	Client: **Mr. Alan**	Project Reference: **BADR-AR/508**	Drawing Title: **Proposed Floor Plans**	Scale: **1:100@A3** Sheet No: **AR-04** Design Date: **01/04/2025**	Revision: **(B)** Revision Date: **20/ 07/2025**
	Project Address: **13 Lynton Dr, Manchester , M19 2LQ**	Project Title: **Erection of a Double-Storey Rear & side Extension**			

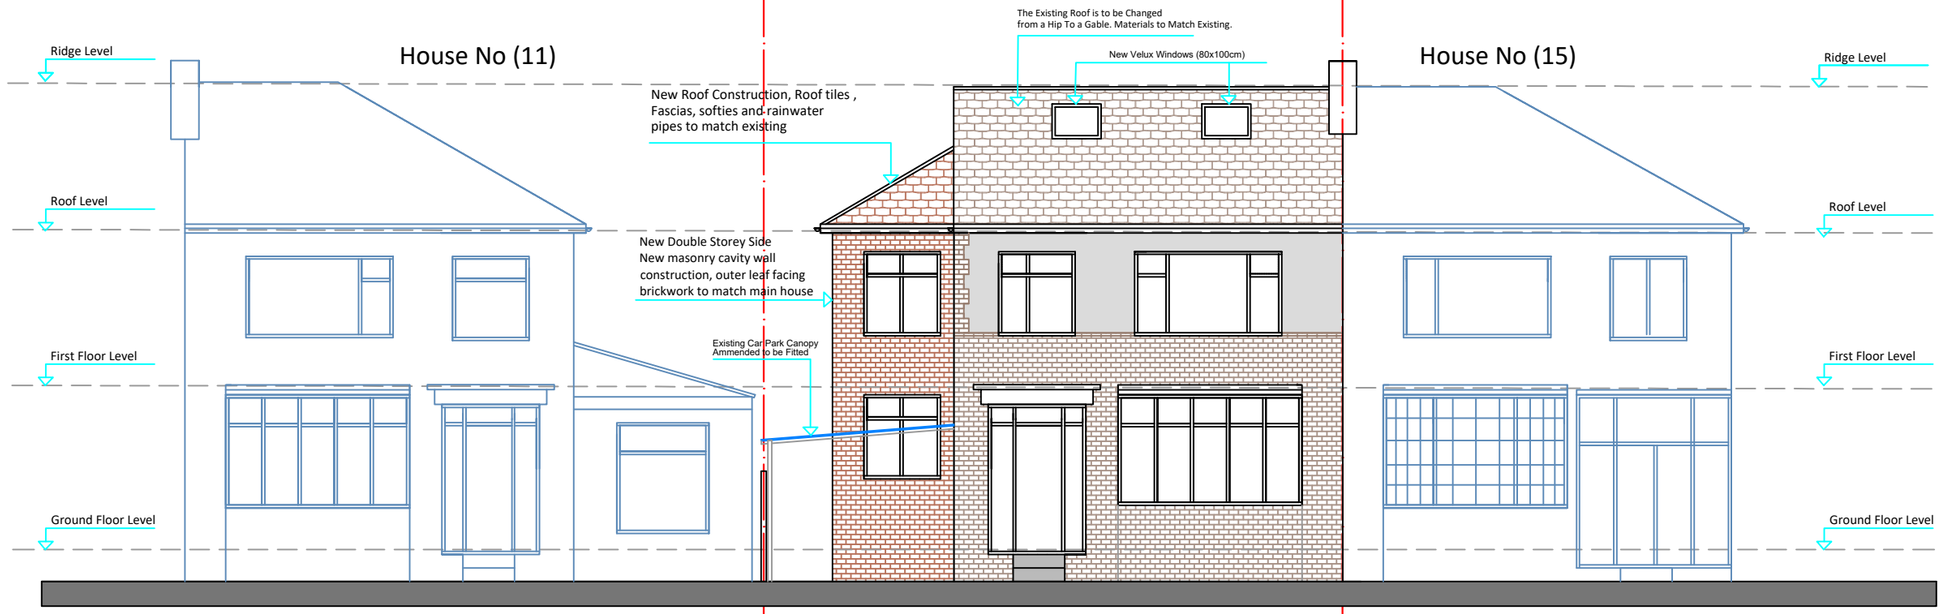


West Elevation (Front)

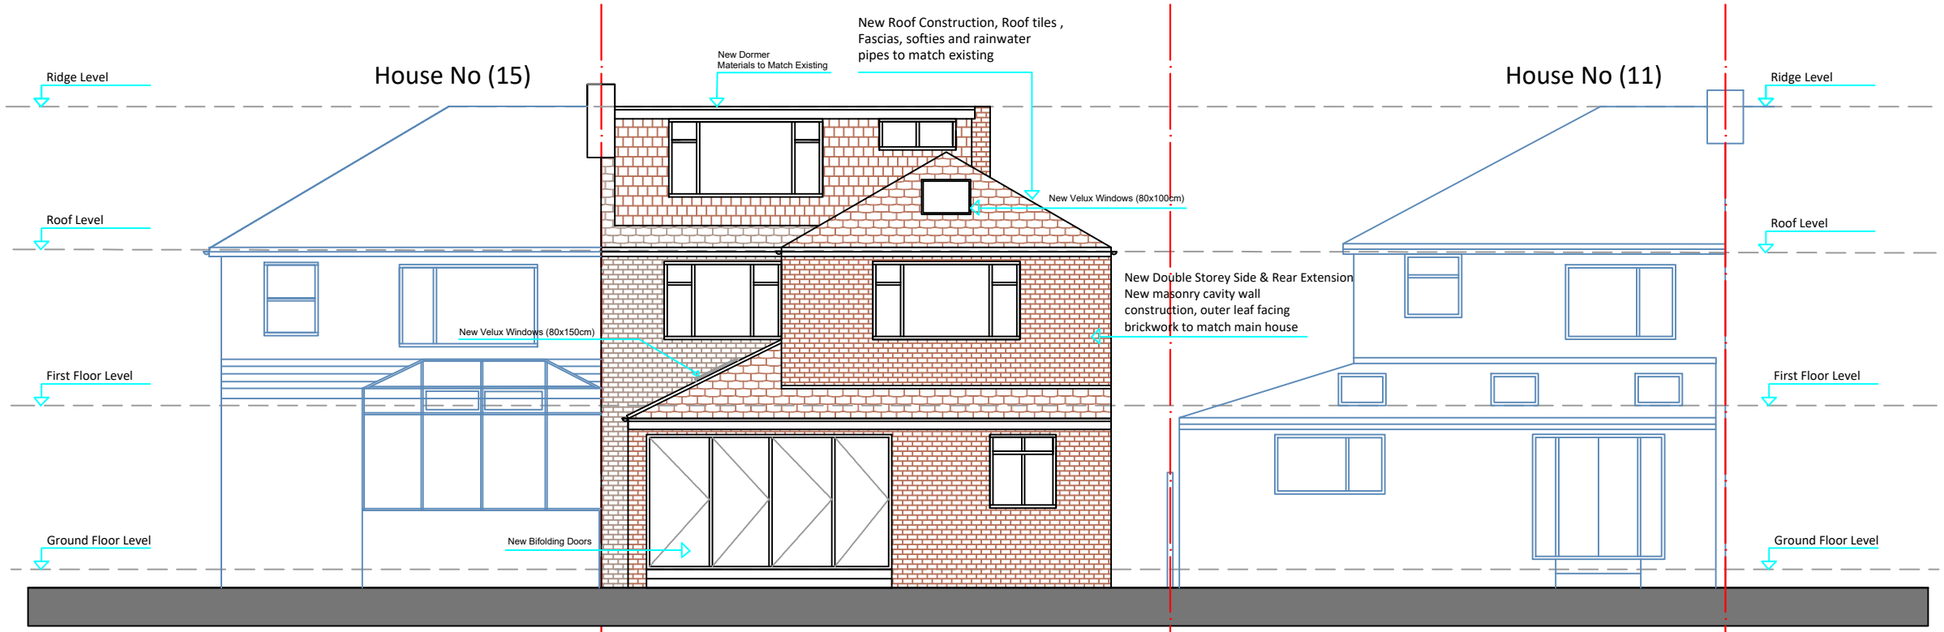


East Elevation (Rear)

BADR DESIGN & CONSTRUCTION Drawing & Checked: BADR ABUBAKER +44 073 9473 2000 archi_badral@yahoo.com	Client: **Mr. Alan**	Project Reference: **BADR-AR/508**	Drawing Title: **Proposed Elevations**	Scale: **1:100@A3** Sheet No: **AR-05** Design Date: **01/04/2025**
	Project Address: **13 Lynton Dr, Manchester , M19 2LQ**	Project Title: **Erection of a Double-Storey Rear & side Extension**		Revision: **(B)** Revision Date: **20/ 07/2025**

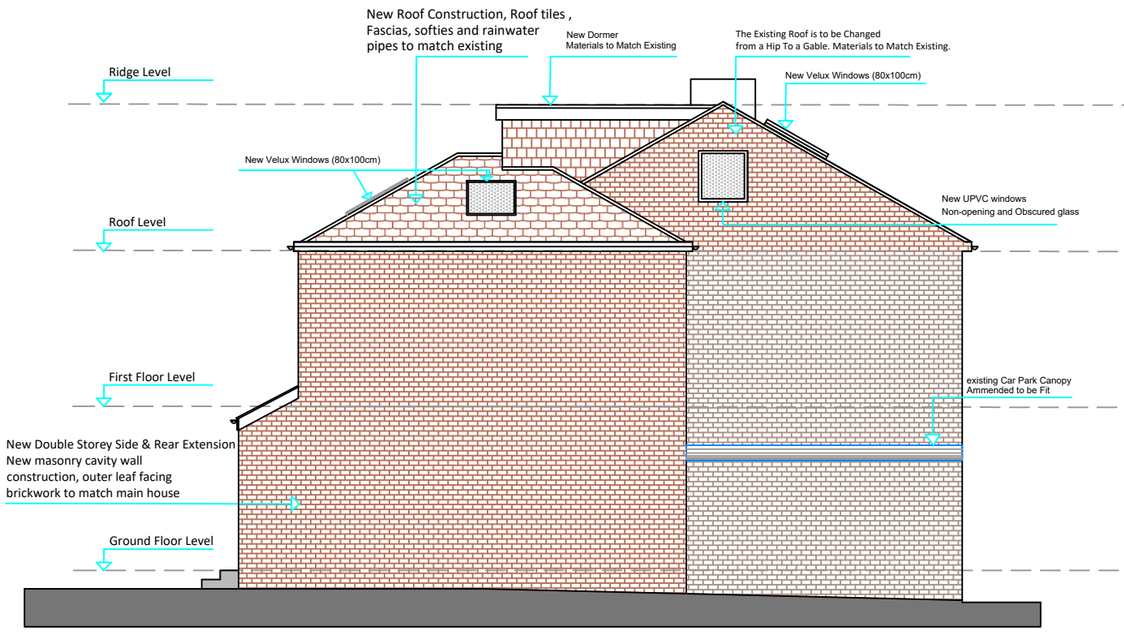

South Elevation (Side)

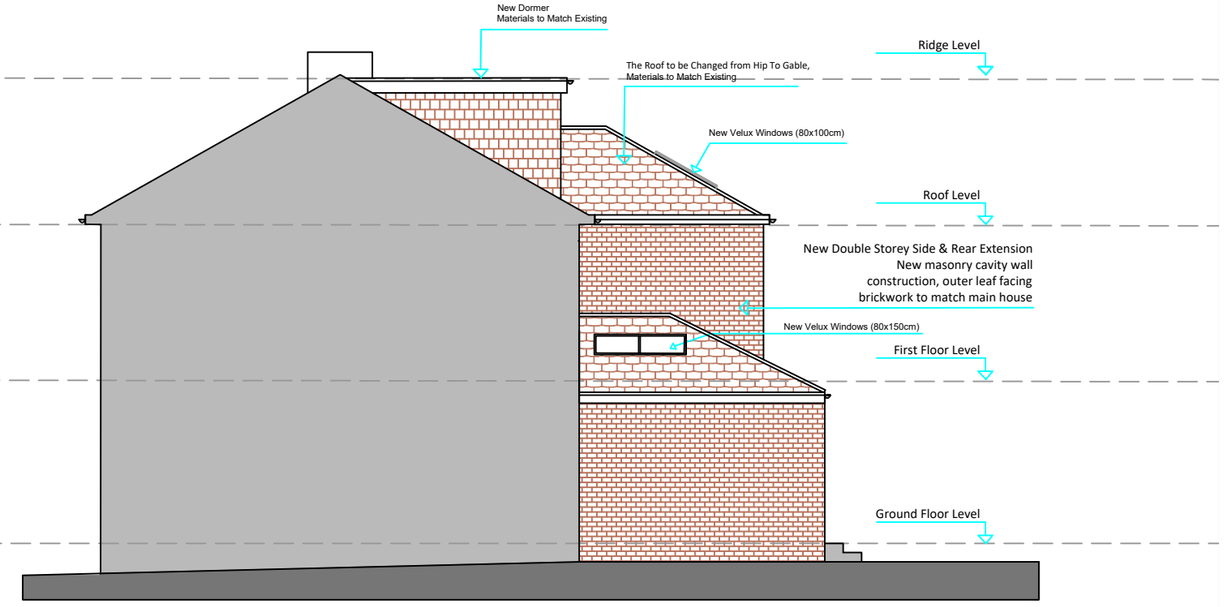

North Elevation (Side)

BADR DESIGN & CONSTRUCTION Drawing & Checked: BADR ABUBAKER +44 073 9473 2000 archi_badrai@yahoo.com	Client: **Mr. Alan** Project Address: **13 Lynton Dr, Manchester , M19 2LQ**	Project Reference: **BADR-AR/508** Project Title: **Erection of a Double-Storey Rear & side Extension**	Drawing Title: **Proposed Elevations**	Scale: **1:100@A3** Sheet No: **AR-06** Design Date: **01/04/2025**	Revision: **(B)** Revision Date: **20/ 07/2025**