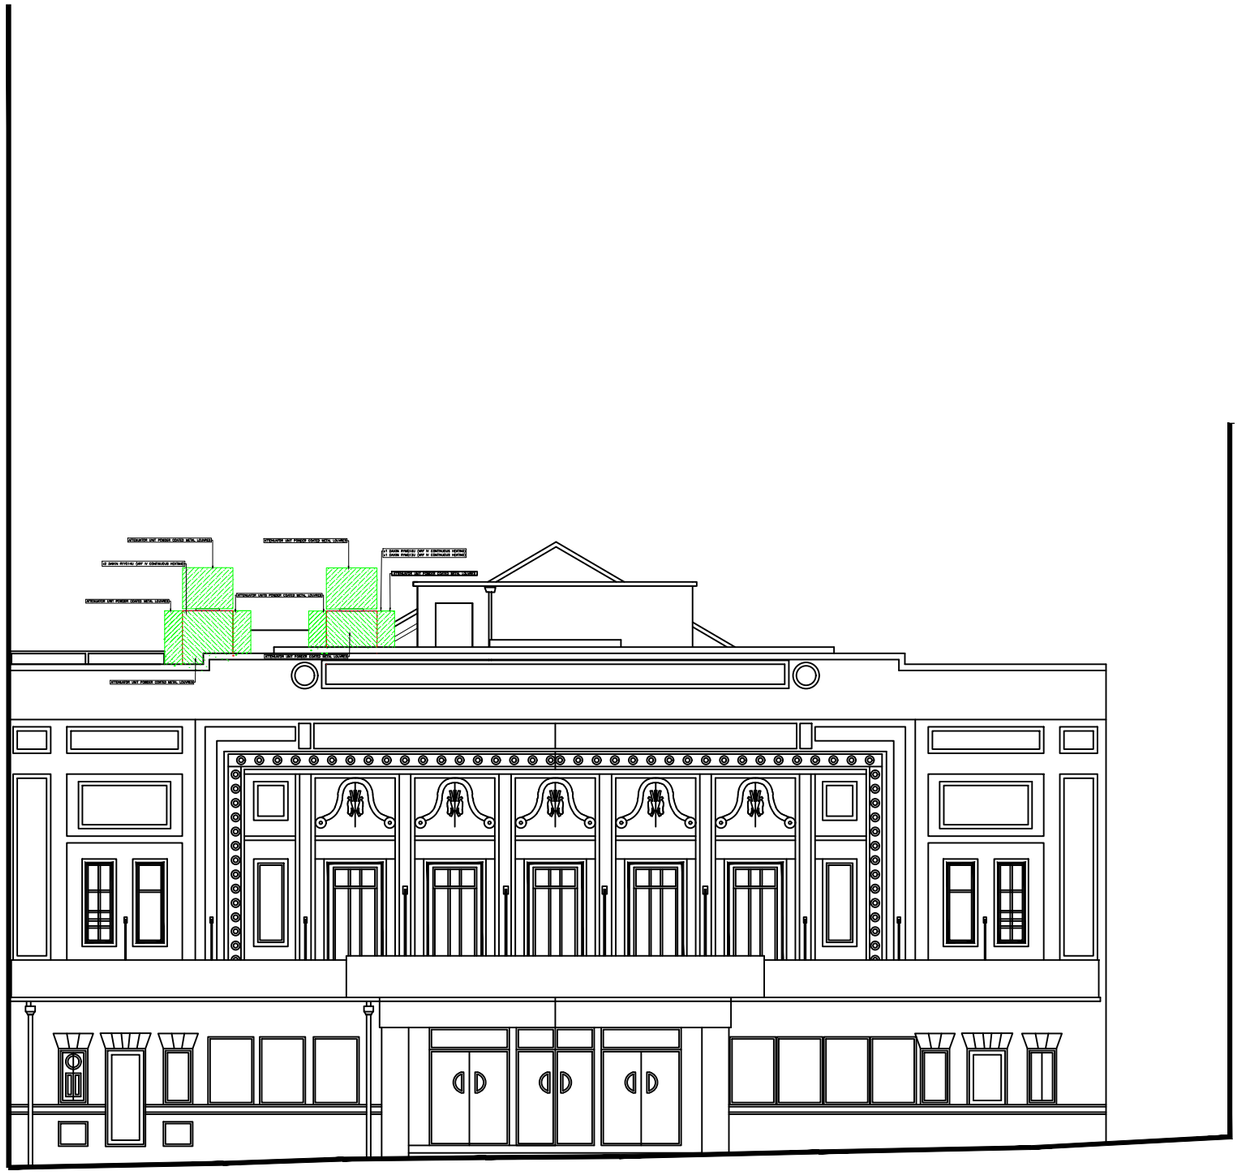

Watts.

Watts Group Limited
St James Tower 7 Charlotte Street
Manchester M1 4DZ
T: 0161 831 6180
watts.co.uk

Belfast | Bristol | Cardiff | Glasgow | Leeds | London | Manchester

Client: Academy Music Group Ltd

Project: The Ritz, Whitworth Street West, Manchester, M1 5NQ

Title: Proposed Front Elevation

Drawing type: Property Elevation

Amendments:

No dimensions are to be scaled from this drawing. All dimensions are to be checked on site, where discrepancy occurs between specification and drawings the supervising officer must be notified.

Scale: 1:150 @A3 Date: Aug 2025

Drawn: TR Checked: JC

Drg.no: 201920 – 02 – P Rev: B