GENERAL NOTES

1. DRAWING COMPILED USING LANDLORD SUPPLIED INFORMATION AND INITIAL SURVEY. COLUMNS AND STRUCTURAL FLOOR HEIGHTS, HEIGHT OF STRUCTURAL BEAMS TO BE CONFIRMED ON SITE.
2. GC TO MAKE ALLOWANCE FOR TOLERANCES FOR INSTALLATION OF TSM PRE-CONSTRUCTED ITEMS.
3. ALL PLASTERBOARD JOINTS TO BE TAPED, SEALED AND FILLED TO MAKE SMOOTH PRIOR TO FINAL FINISH AS SPECIFIED ELSEWHERE.
4. FLOOR AND CEILING FINISH TO BE LEFT AS EXISTING AND IS TO BE CLEANED AND DUST-FREE.
5. GC TO PROVIDE SPECIFIC FIRE RATING CERTIFICATE FOR ALL FIRE RATED ELEMENTS INSTALLED.
6. FOR FIRE TREATMENT OF TIMBER WALLS, LININGS, FIXTURES AND FITTINGS REFER TO C120 TSM SCHEDULE AND C130 FINISHES SCHEDULE.
7. DRAWING TO BE READ IN CONJUNCTION WITH A101 GROUND FLOOR PLAN, A111 GROUND FLOOR FINSHES PLAN, A121 GROUND FLOOR MERCHANDISING PLAN, C120 TSM SCHEDULE AND C130 FINISHES SCHEDULE.

KEY NOTES

KEY

301 NEW CASH DESK. REFER TO DRAWING LB820 FOR DETAILS.

302 NEW ART WALL. REFER TO DRAWING LB822 FOR DETAILS.

303 RECESSED DOUBLE POWER OUTLET AT 450MM ABOVE FFL.


304 50MM DIA. WHITE OAK HANDRAIL ON WALL MOUNTED BRACKETS AS 82MM POWDER COATED WHITE HEAVY DUTY HANDRAIL BRACKET (ZAS45-PCW) BY IRONMONGERY DIRECT OR SIMIALR APPROVED. SECURE WITH CLEAR SILICONE SEALANT.

305 2895MM HIGH MERCHANDISING STANDARDS SECURED BACK TO DEMISE WALL. REFER TO DRAWING LB859 FOR DETAILS.

306 50MM DIA. WHITE OAK HANDRAIL TO TOP EDGE OF EXISTING GLAZED BALUSTRADE. SECURE WITH CLEAR SILICONE SEALANT.

307 TRACK LIGHTING SYSTEM SUSPENDED FROM UNDERSIDE OF SOFFIT AT 2885MM ABOVE FFL.

308 NEW INTERNAL SIGN SUSPENDED BEHIND SHOPFRONT GLAZING AS 415X100X3340MM POWDER COATED (RAL 9005) ALUMINIUM LIGHTBOX WITH 6MM FROSTED ACRYLIC FACE AND 177MM HIGH POWDER COATED (RAL 9005) ALUMINIUM LETTERS.

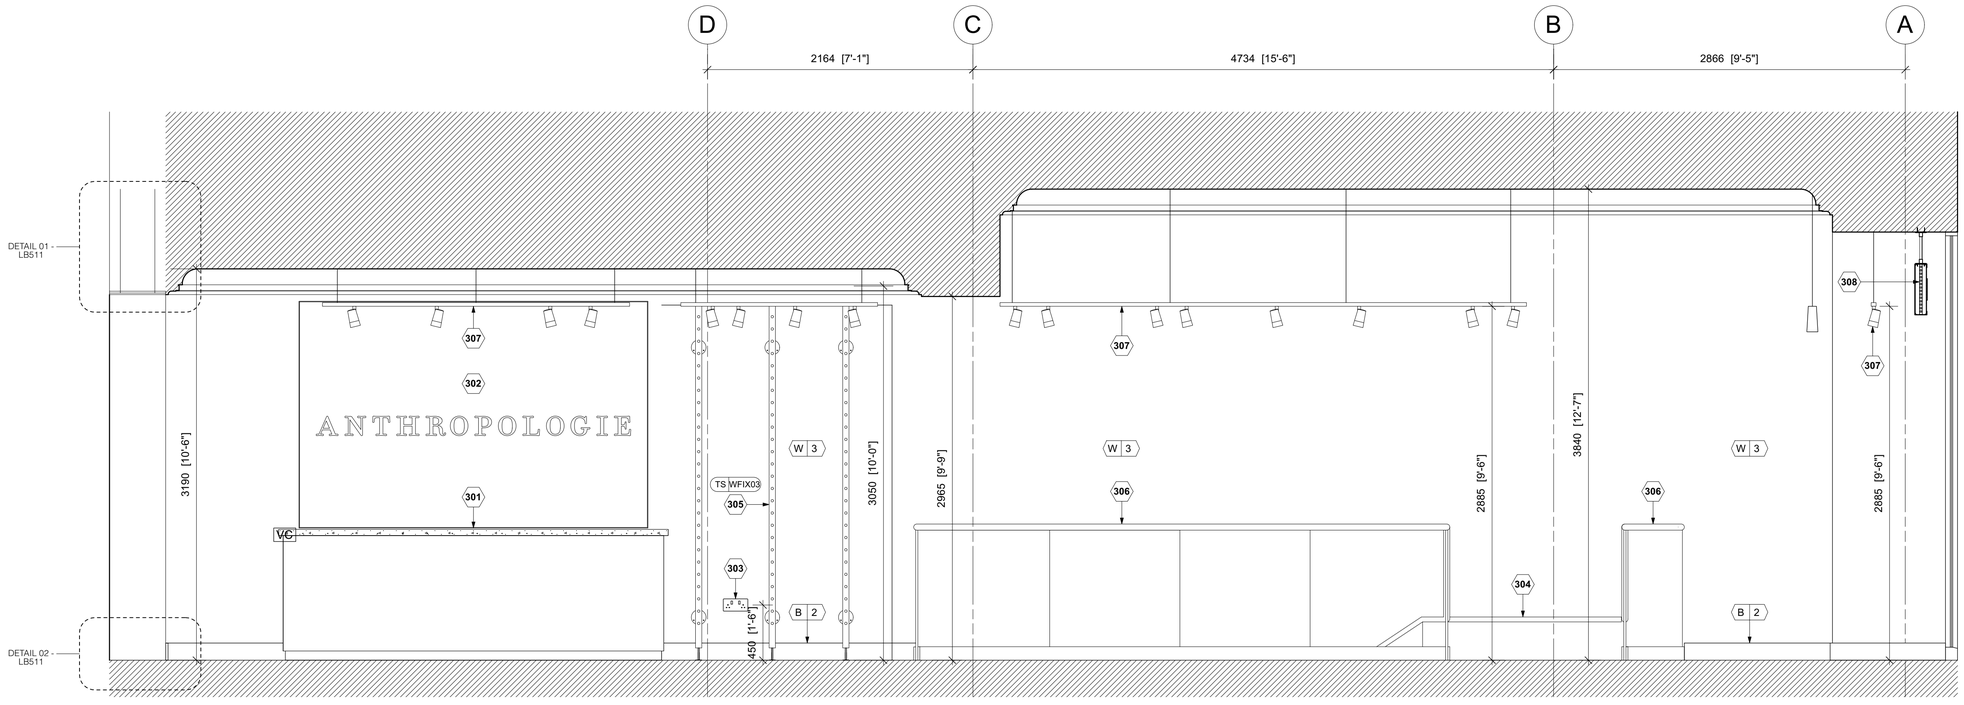

1 INTERNAL ELEVATION

LB312 SCALE 1:25@ A1

0 0.5 1 1.5 2 2.5

Scale bar (metres) 1:25

apt.design

Studio 1
31 Main Street, Kilby
Leicestershire, UK, LE18 3TD

Studio 2
2nd Floor, 22 Conduit Street
London, UK, W1S 2XR

W www.apt-design.co.uk T +44 (0)1858 469420

For Office Use: A_12746

ANTHROPOLOGIE

1-5 ST. ANNS SQUARE
MANCHESTER
M2 7EF

CONSULTANT :

DRAWN BY:

CC

ISSUE / DATE:

LISTED BUILDING CONSENT	18.08.2025

REVISION :

SHEET TITLE :

INTERNAL ELEVATIONS SHEET 3

SHEET NO. :

LB312

Figured dimensions shall be taken in preference to scaled dimensions and any discrepancies or errors are to be referred to the Designer. Contractors, sub-contractors and suppliers must verify all dimensions on site before commencing work or making any fabrication drawings. @ Copyright Reserved