
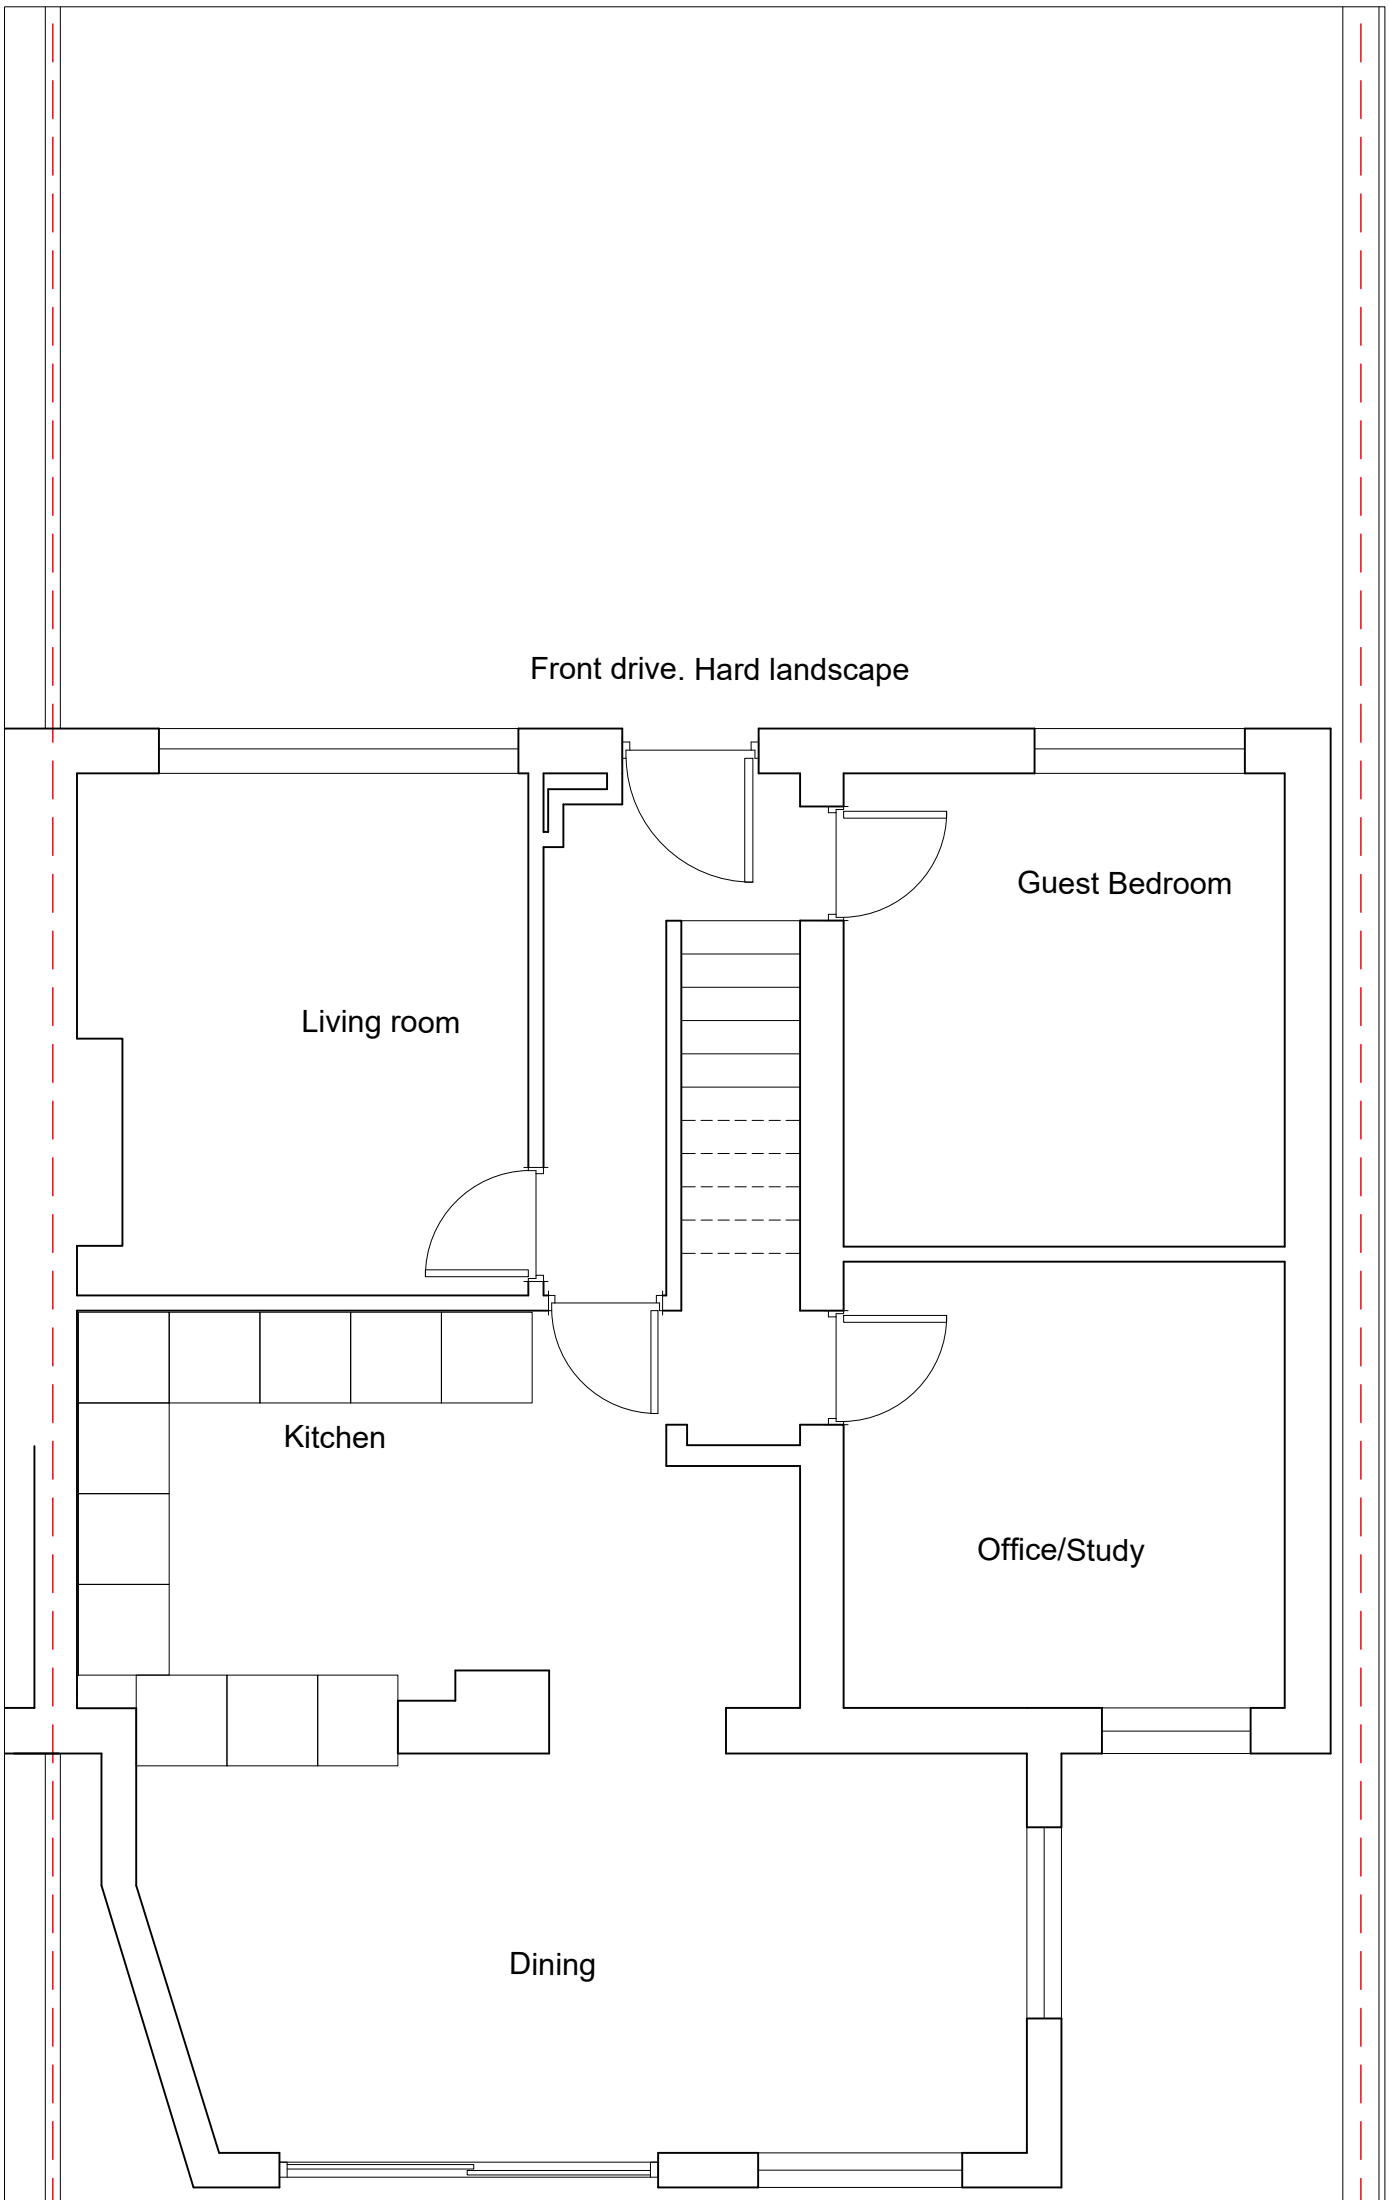


Proposed

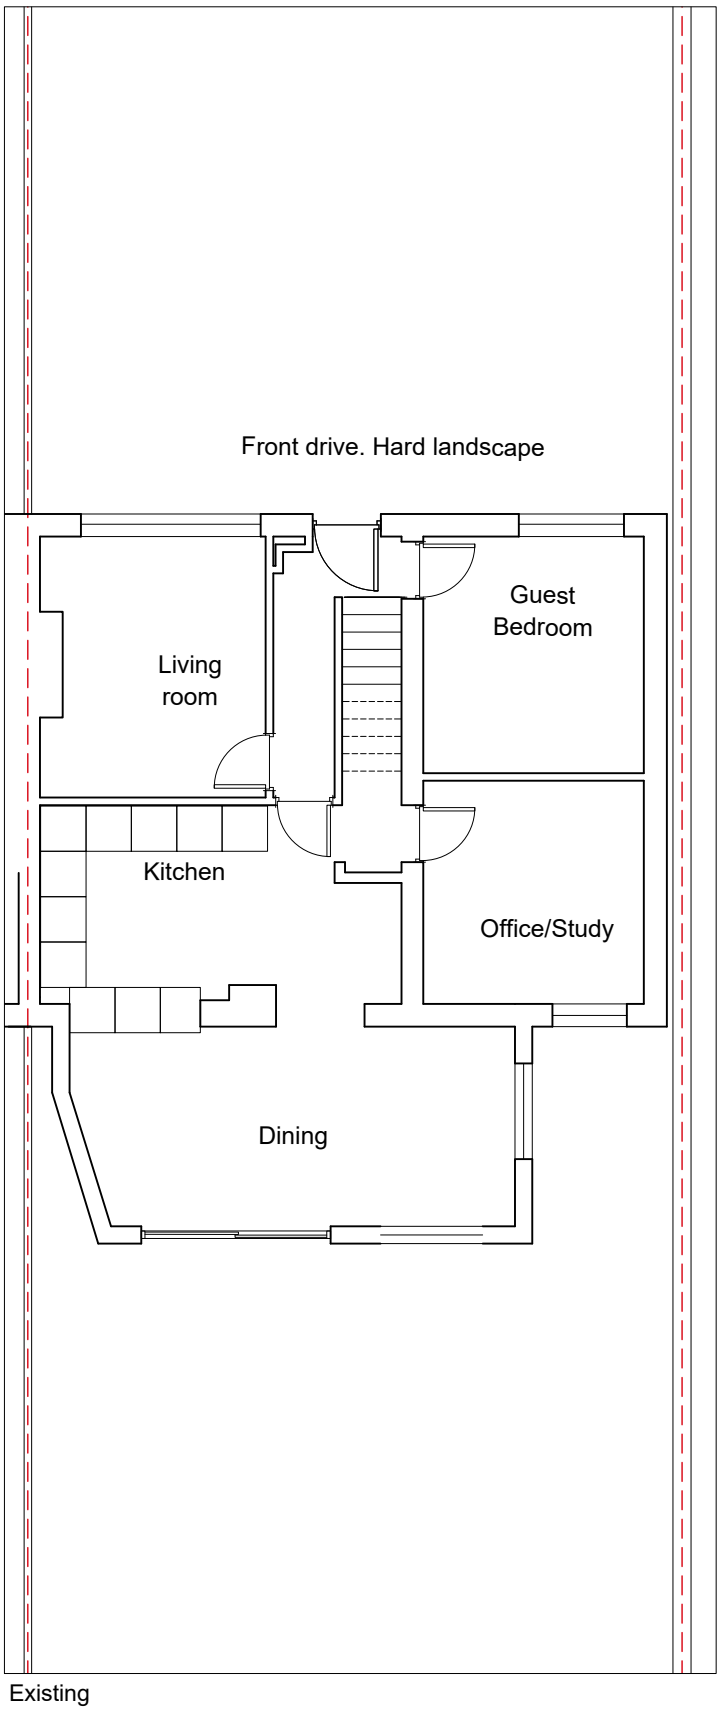


Existing


PROJECT	26A Derby Rd
SCALE	1 : 50 & 1 : 100 @ A3
CLIENT	JH
DWG No.	192-PL- GA1 revA
CONTRACT NO:	192
STAGE CODE	planning
REV.	-
DRAWING TITLE	Existing and Proposed Grd Fl

ISSUED		
	03/07/25	
	03/09/25	a

sj simon james arq ltd/**architects**

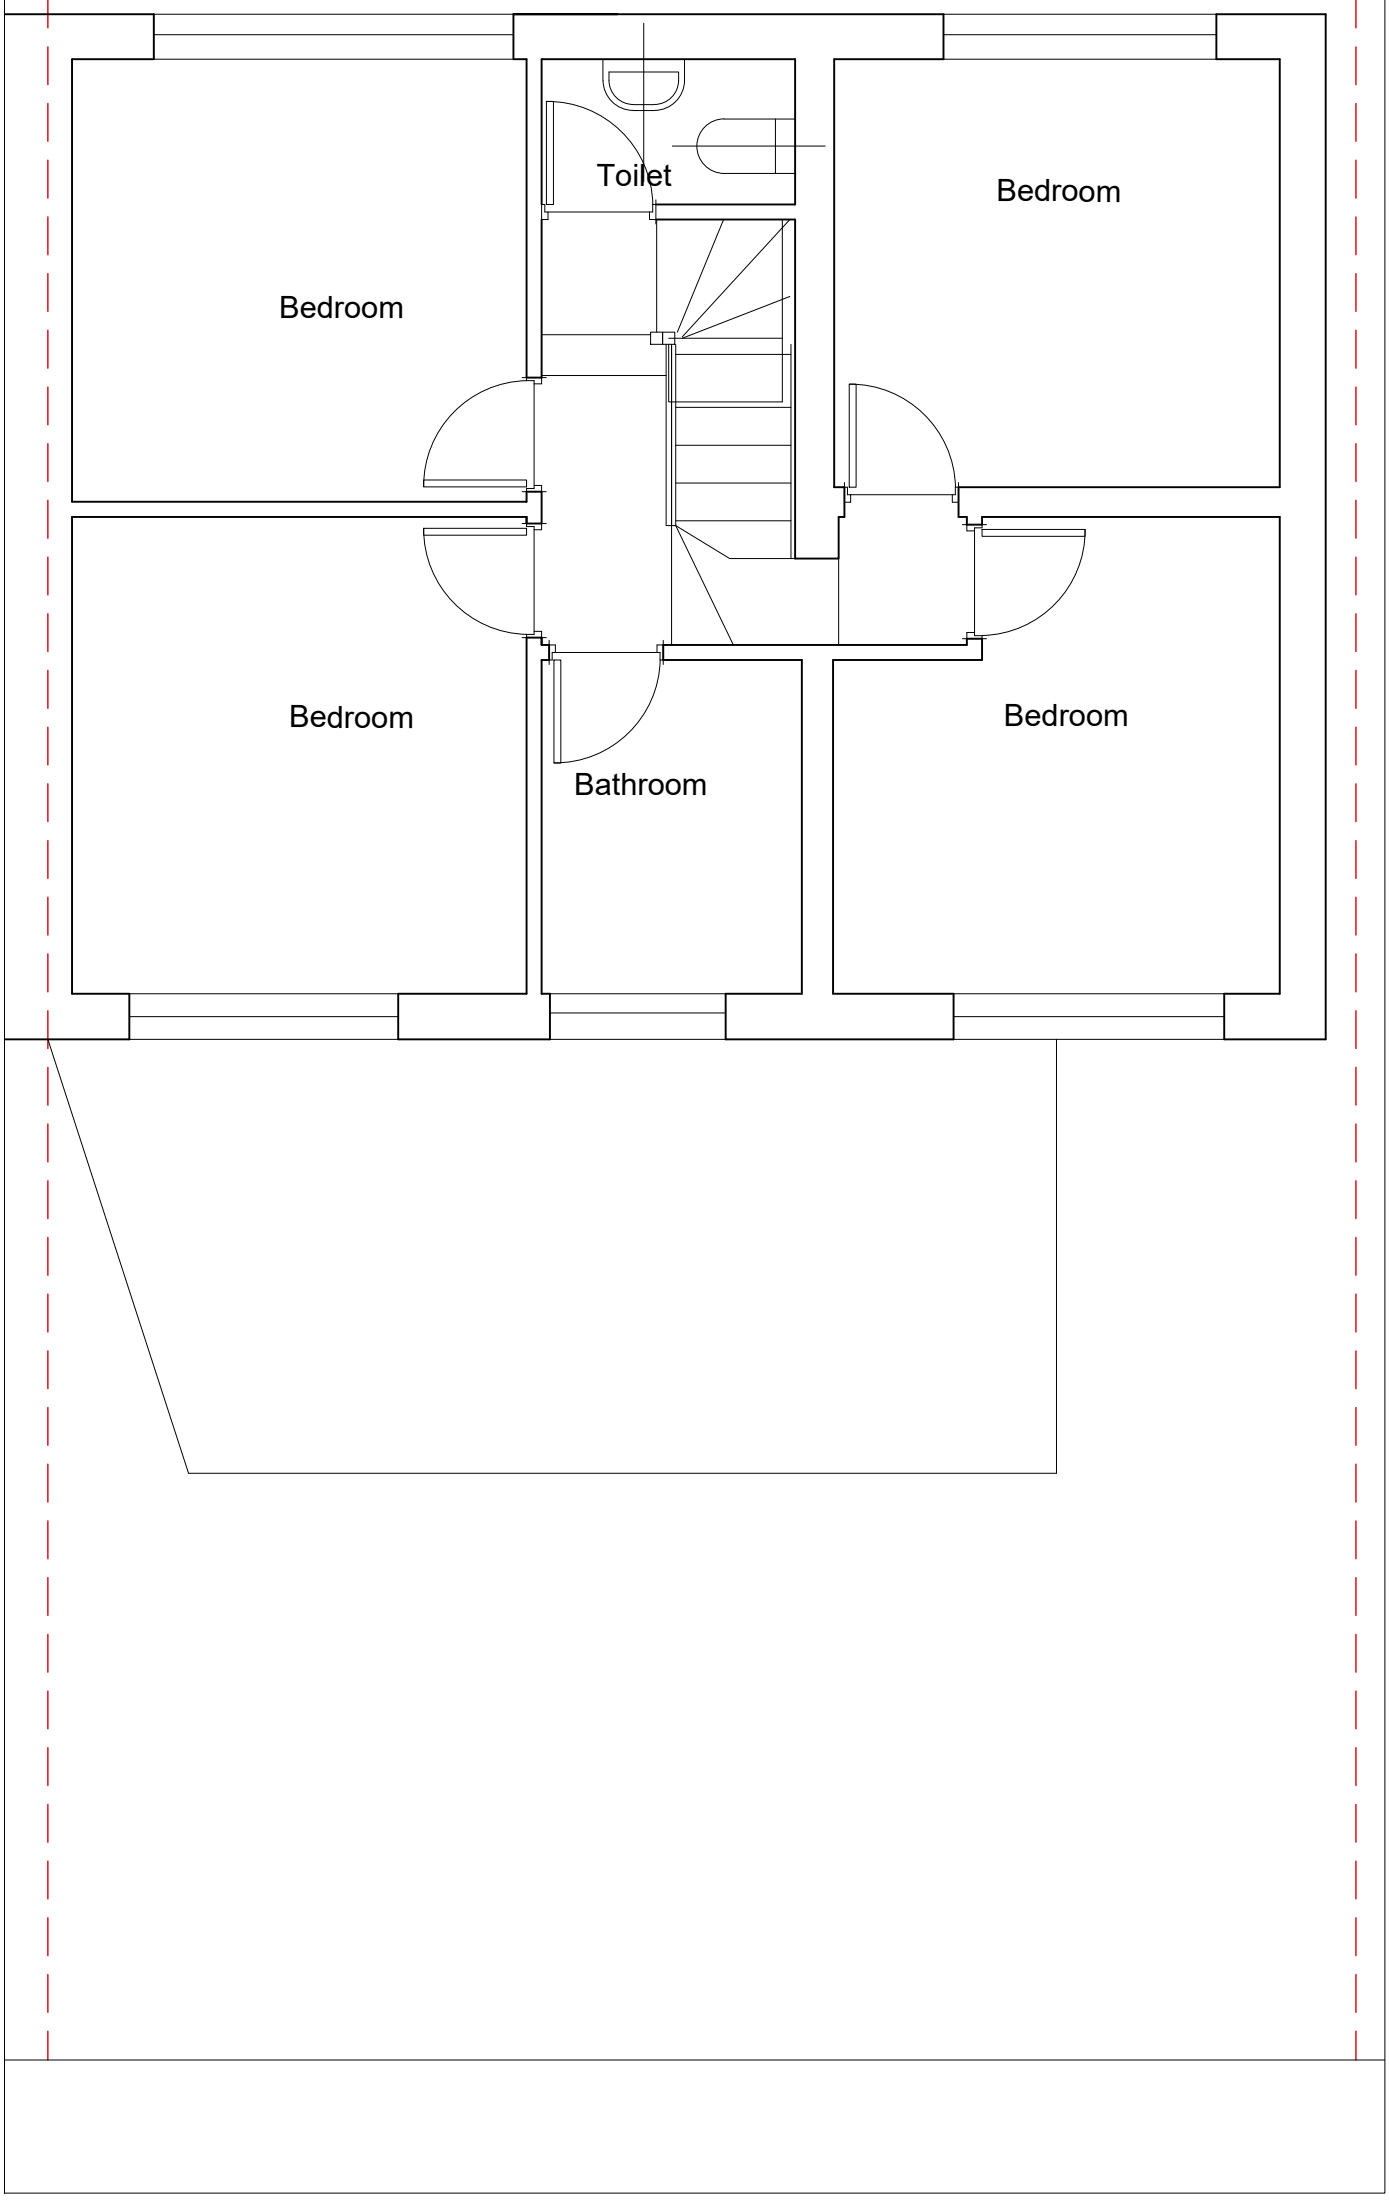

PROPOSED

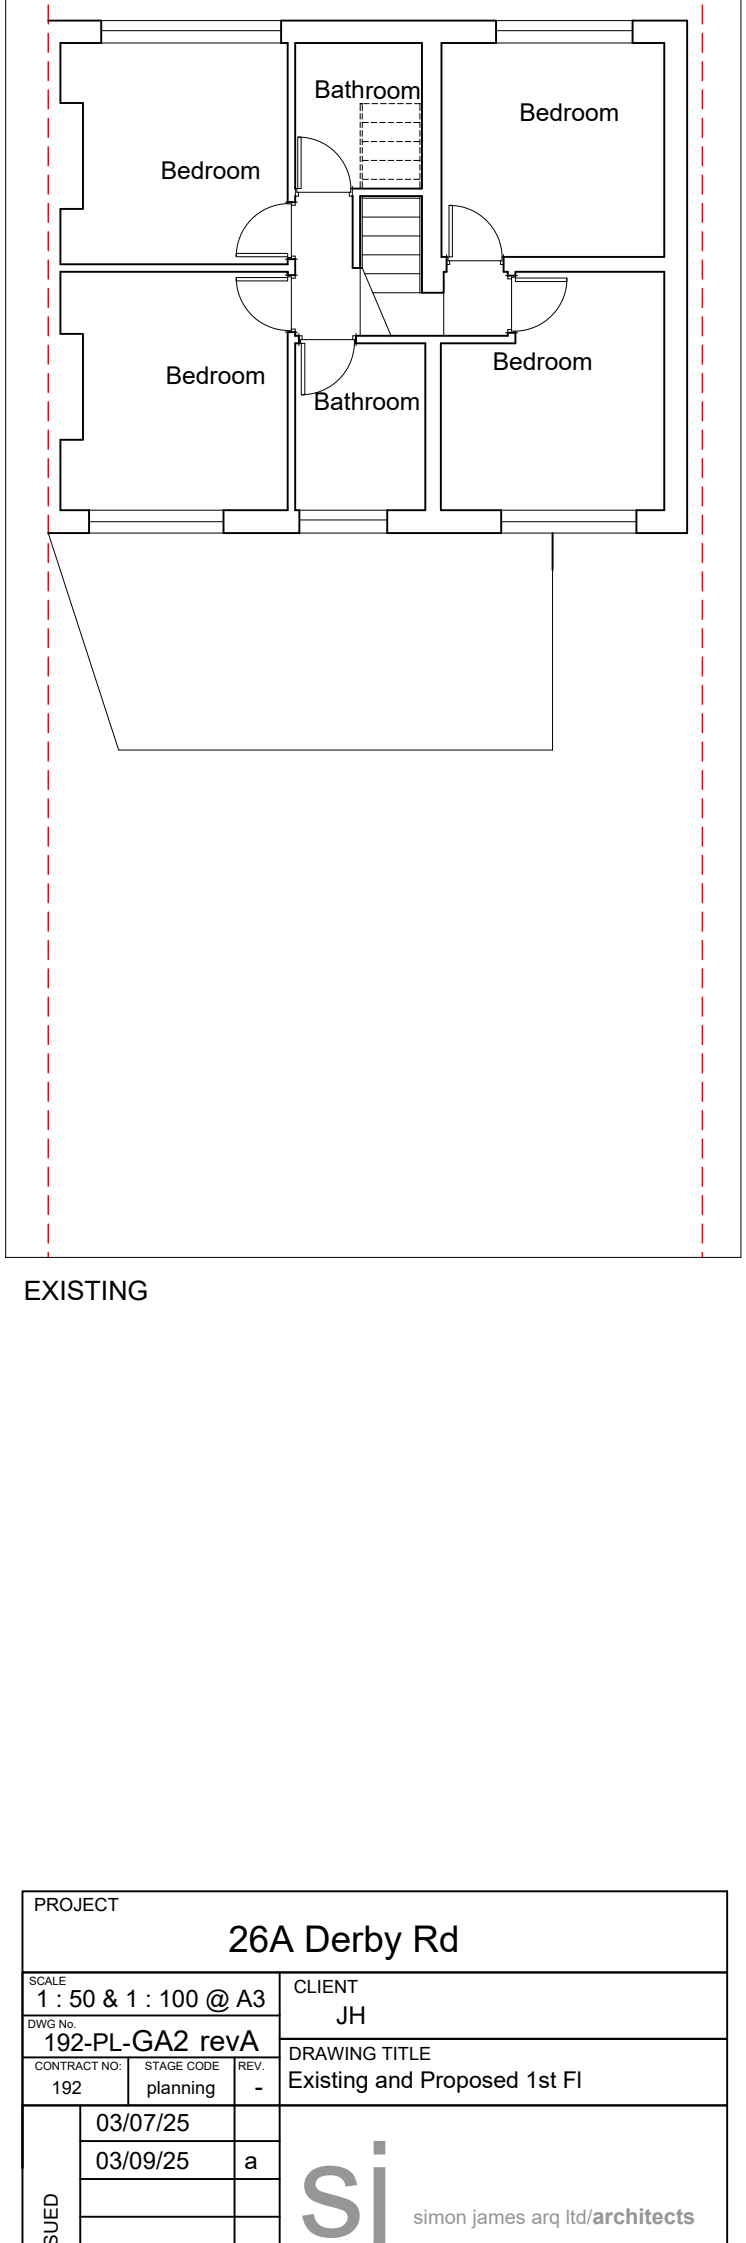


EXISTING


PROJECT	26A Derby Rd
SCALE	1 : 50 & 1 : 100 @ A3
DWG No.	192-PL-GA2 revA
CONTRACT NO:	192
STAGE CODE	planning
REV.	-
CLIENT	JH
DRAWING TITLE	Existing and Proposed 1st Fl

ISSUED	
03/07/25	
03/09/25	a


sj simon james arq ltd/**architects**

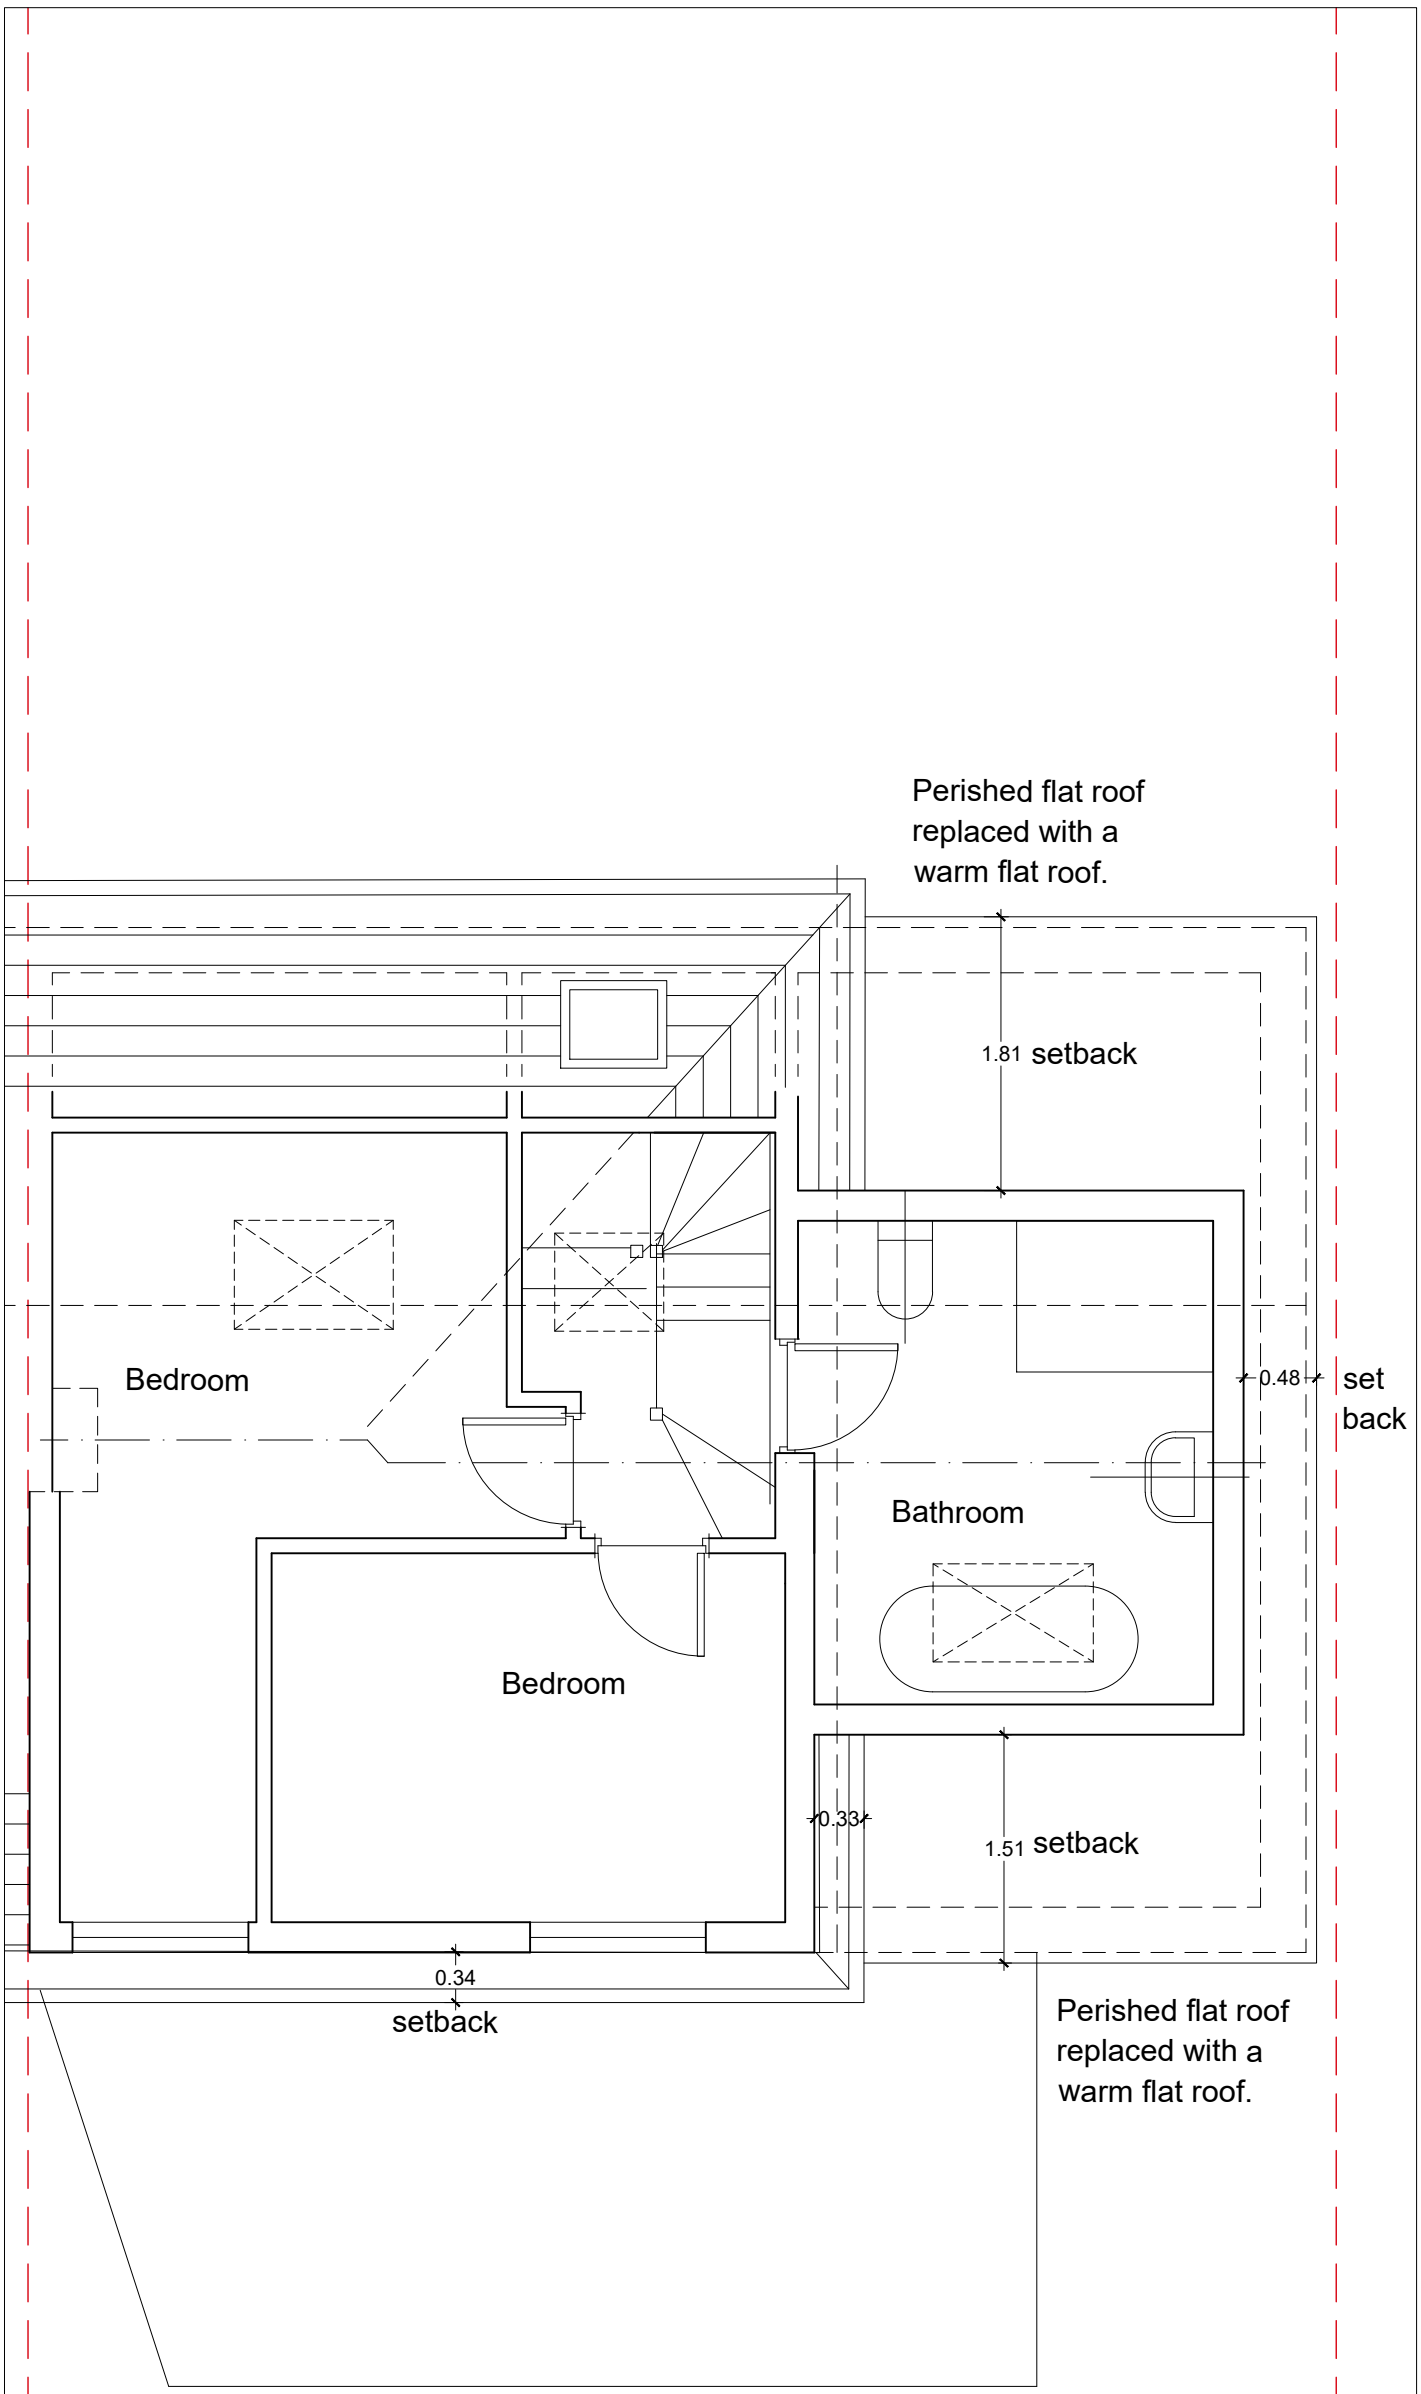

PROPOSED ATTIC FLOOR

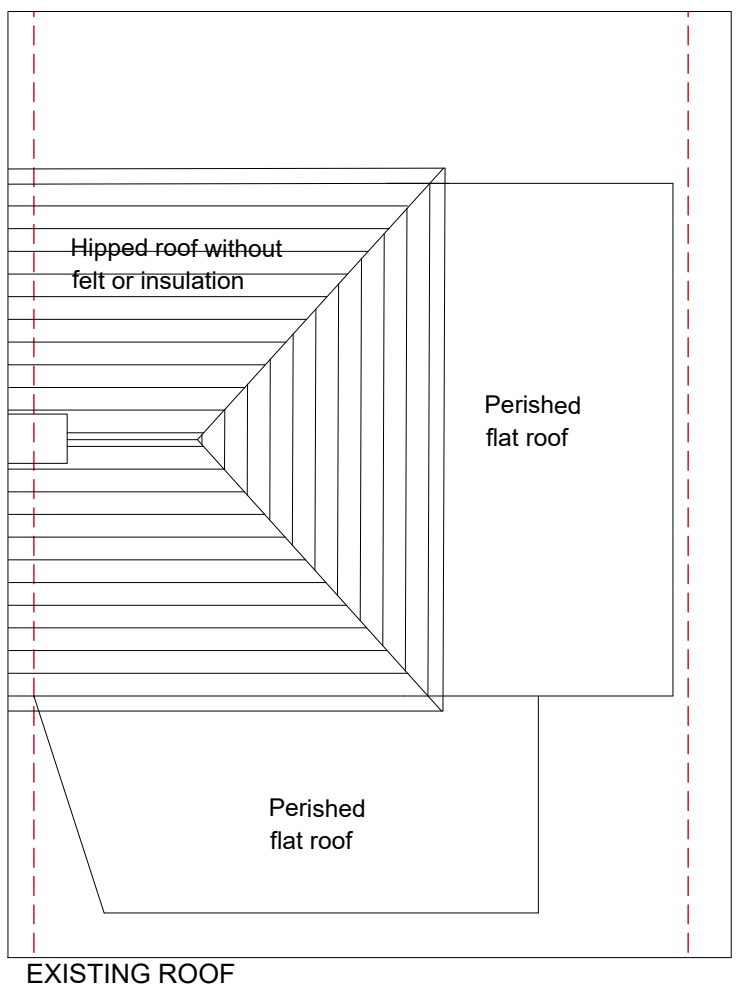

EXISTING ROOF

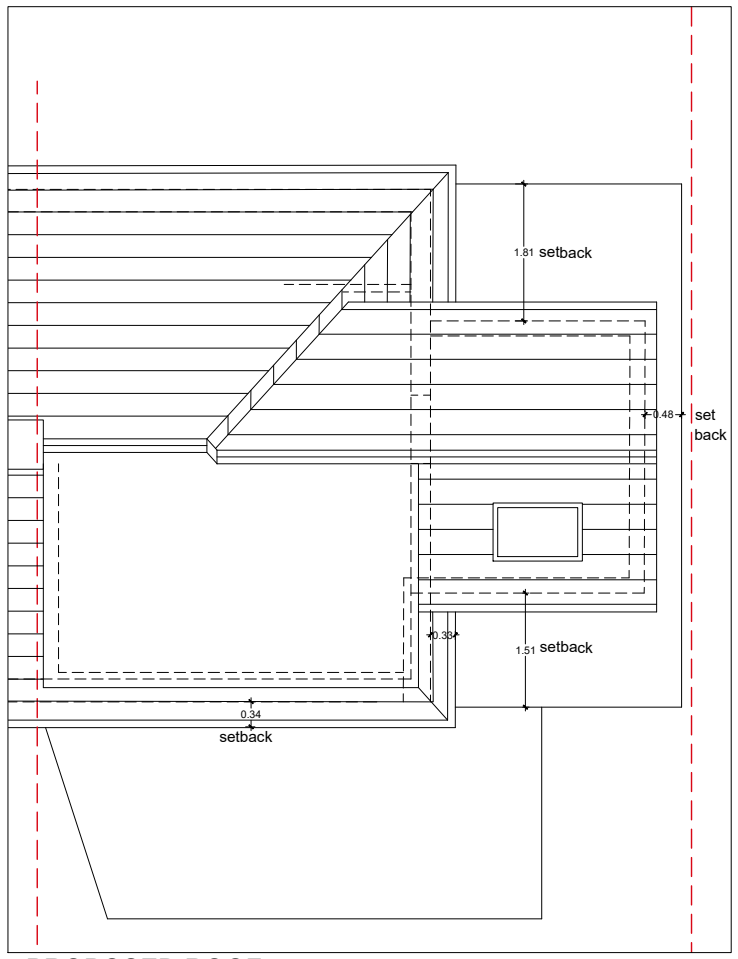

PROPOSED ROOF

PROJECT
26A Derby Rd

SCALE
1 : 50 & 1 : 100 @ A3

DWG No.
192-PL- GA3 revA


CONTRACT NO: 192 | STAGE CODE planning | REV. -

CLIENT
JH


DRAWING TITLE
Existing and Proposed Loft Floor

ISSUED		
	03/07/25	
	03/09/25	a

sj simon james arq ltd/**architects**

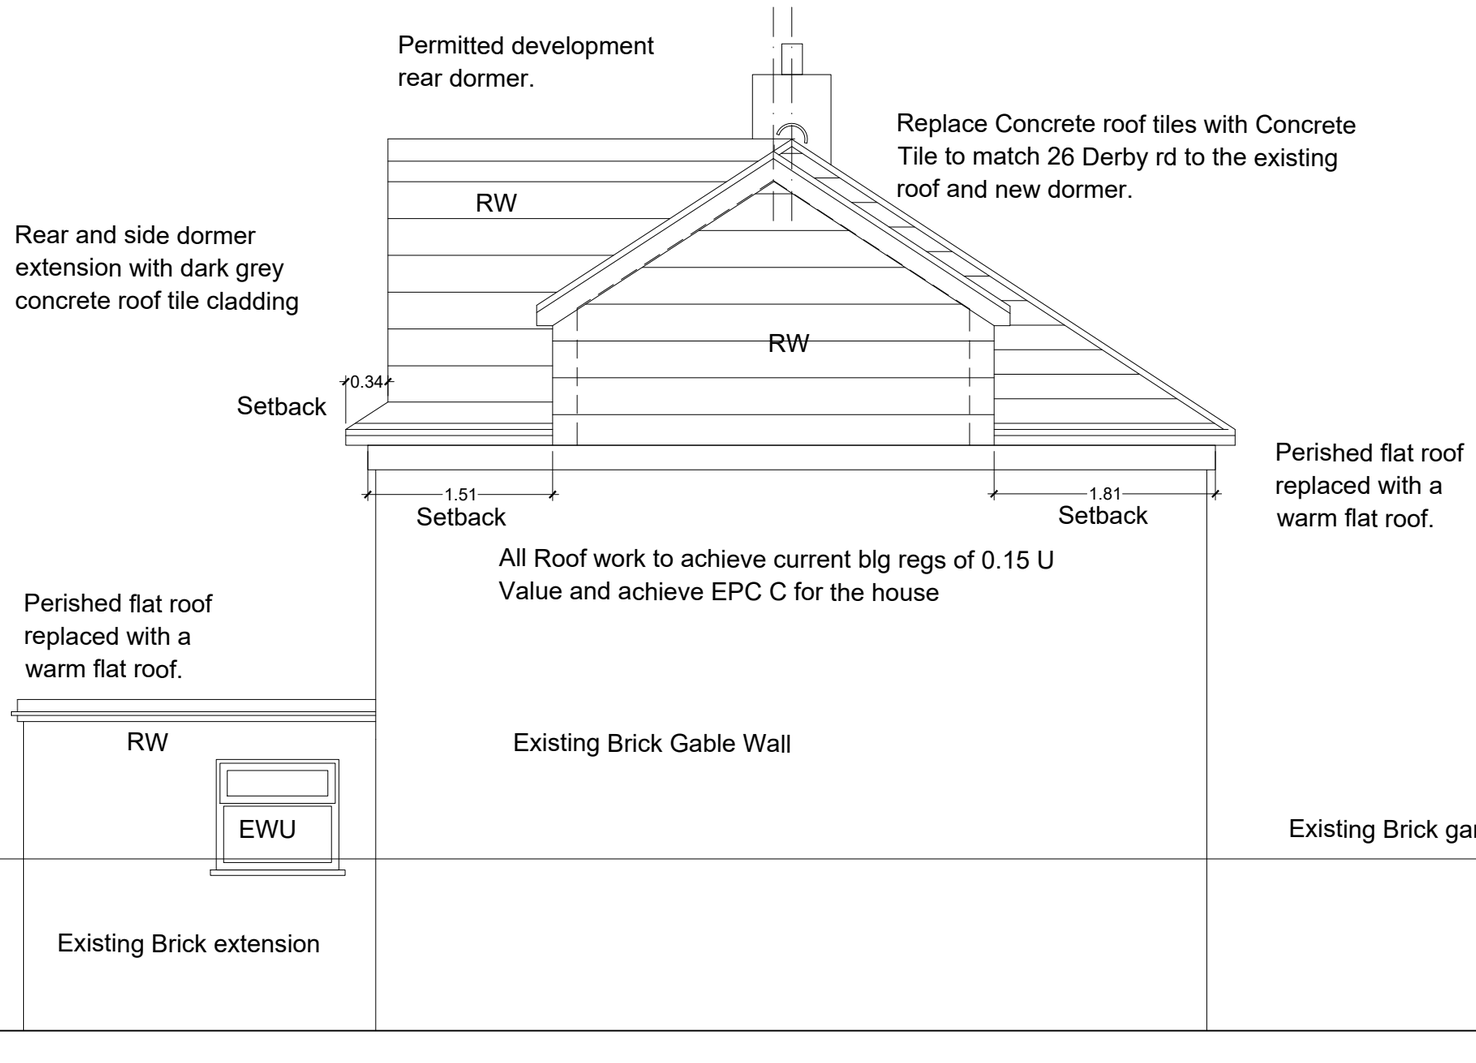

PROPOSED

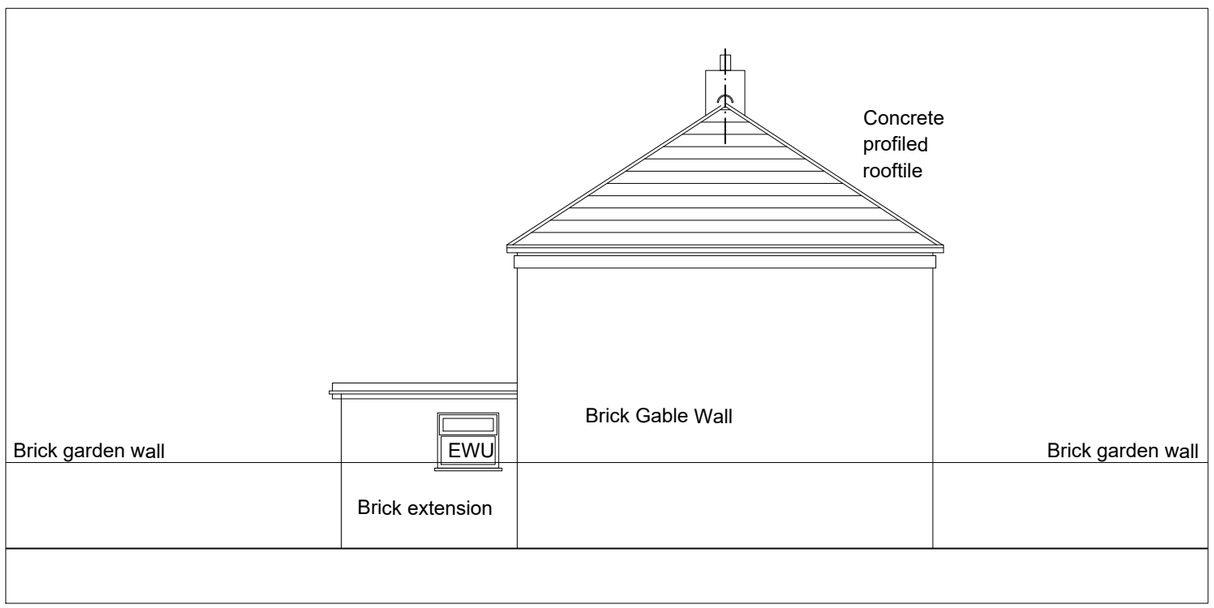

EXISTING

PROJECT
26A Derby Rd

SCALE
1 : 50 & 1 : 100 @ A3

CLIENT
JH

DWG No.
192-PL-ELE1revA


DRAWING TITLE
Existing & Prop East/Side Elevation

CONTRACT NO:	STAGE CODE	REV.
192	planning	-


ISSUED

03/07/25	
03/09/25	a

sj simon james arq ltd/**architects**

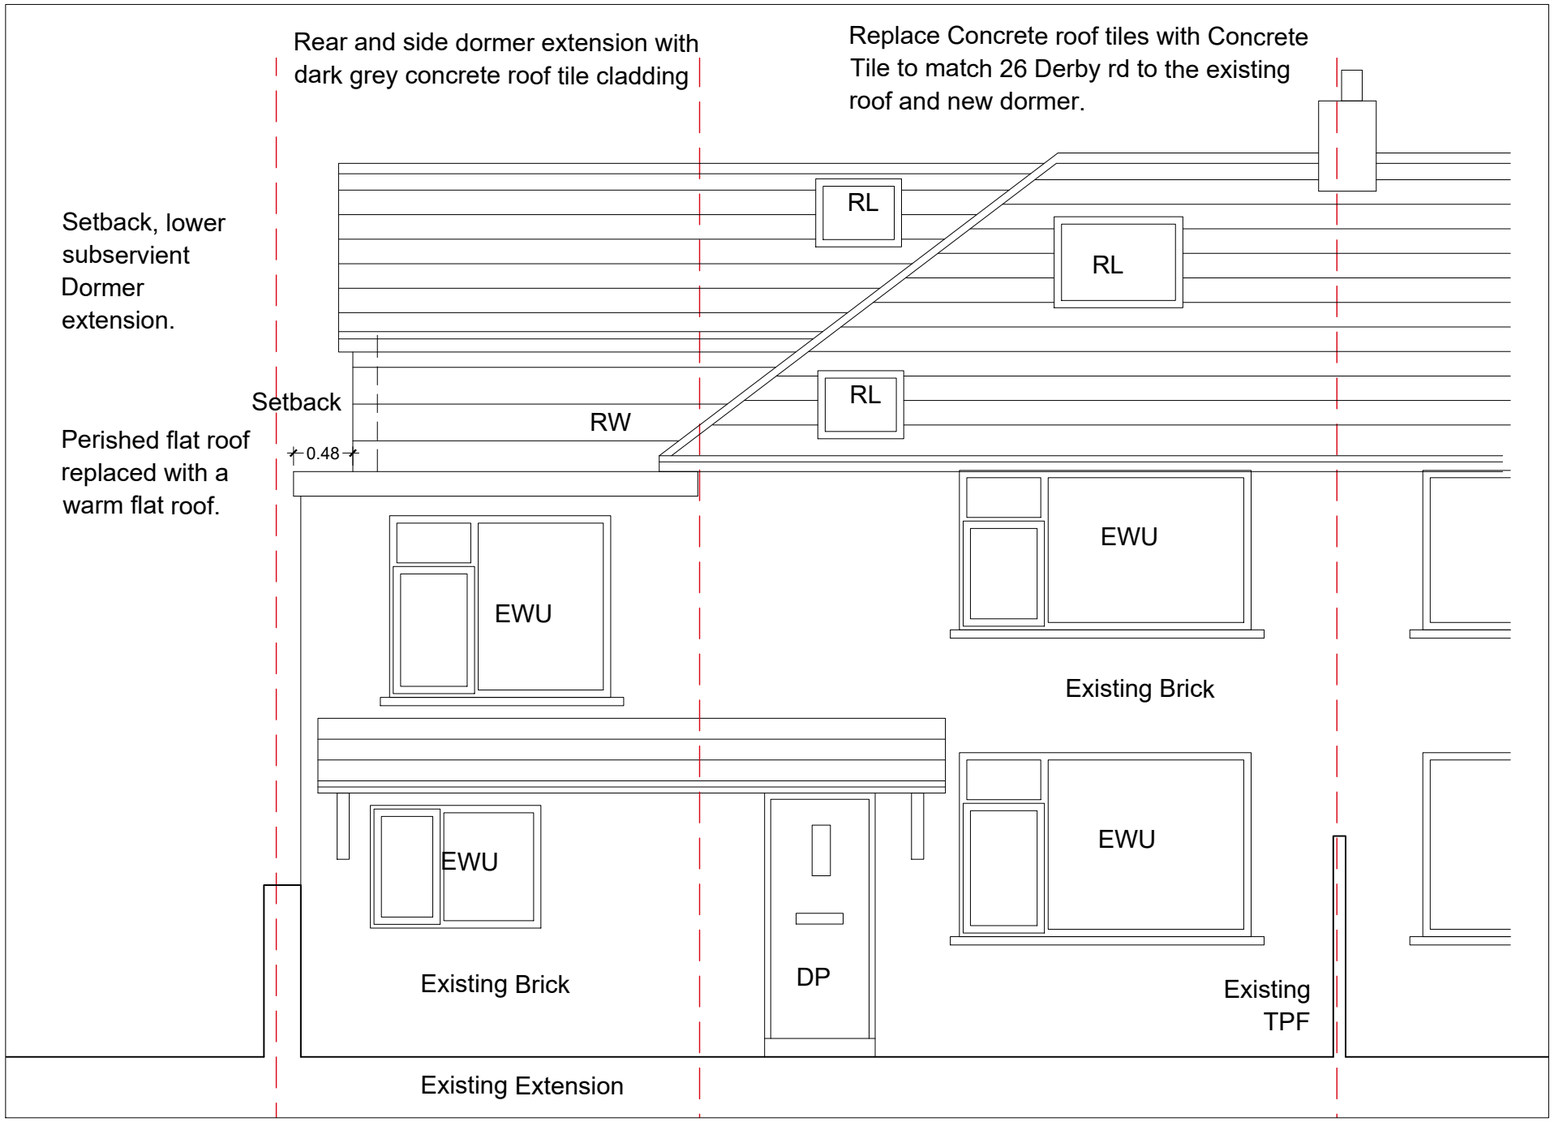

PROPOSED

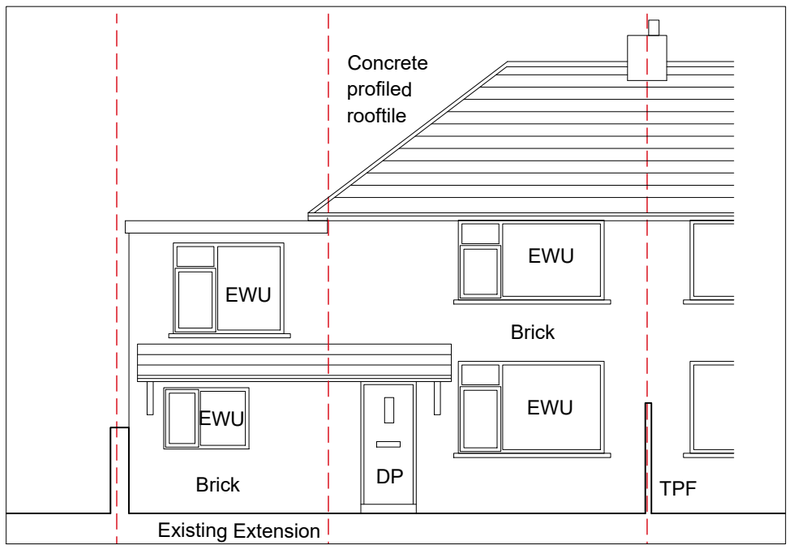

EXISTING

PROJECT

26A Derby Rd

SCALE 1 : 50 & 1 : 100 @ A3

CLIENT JH

DWG No. 192-PL-ELE2 revA


CONTRACT NO: 192 | STAGE CODE planning | REV. -

DRAWING TITLE Existing & Prop Front Elevation


ISSUED

03/07/25	
03/09/25	a

sj simon james arq ltd/**architects**

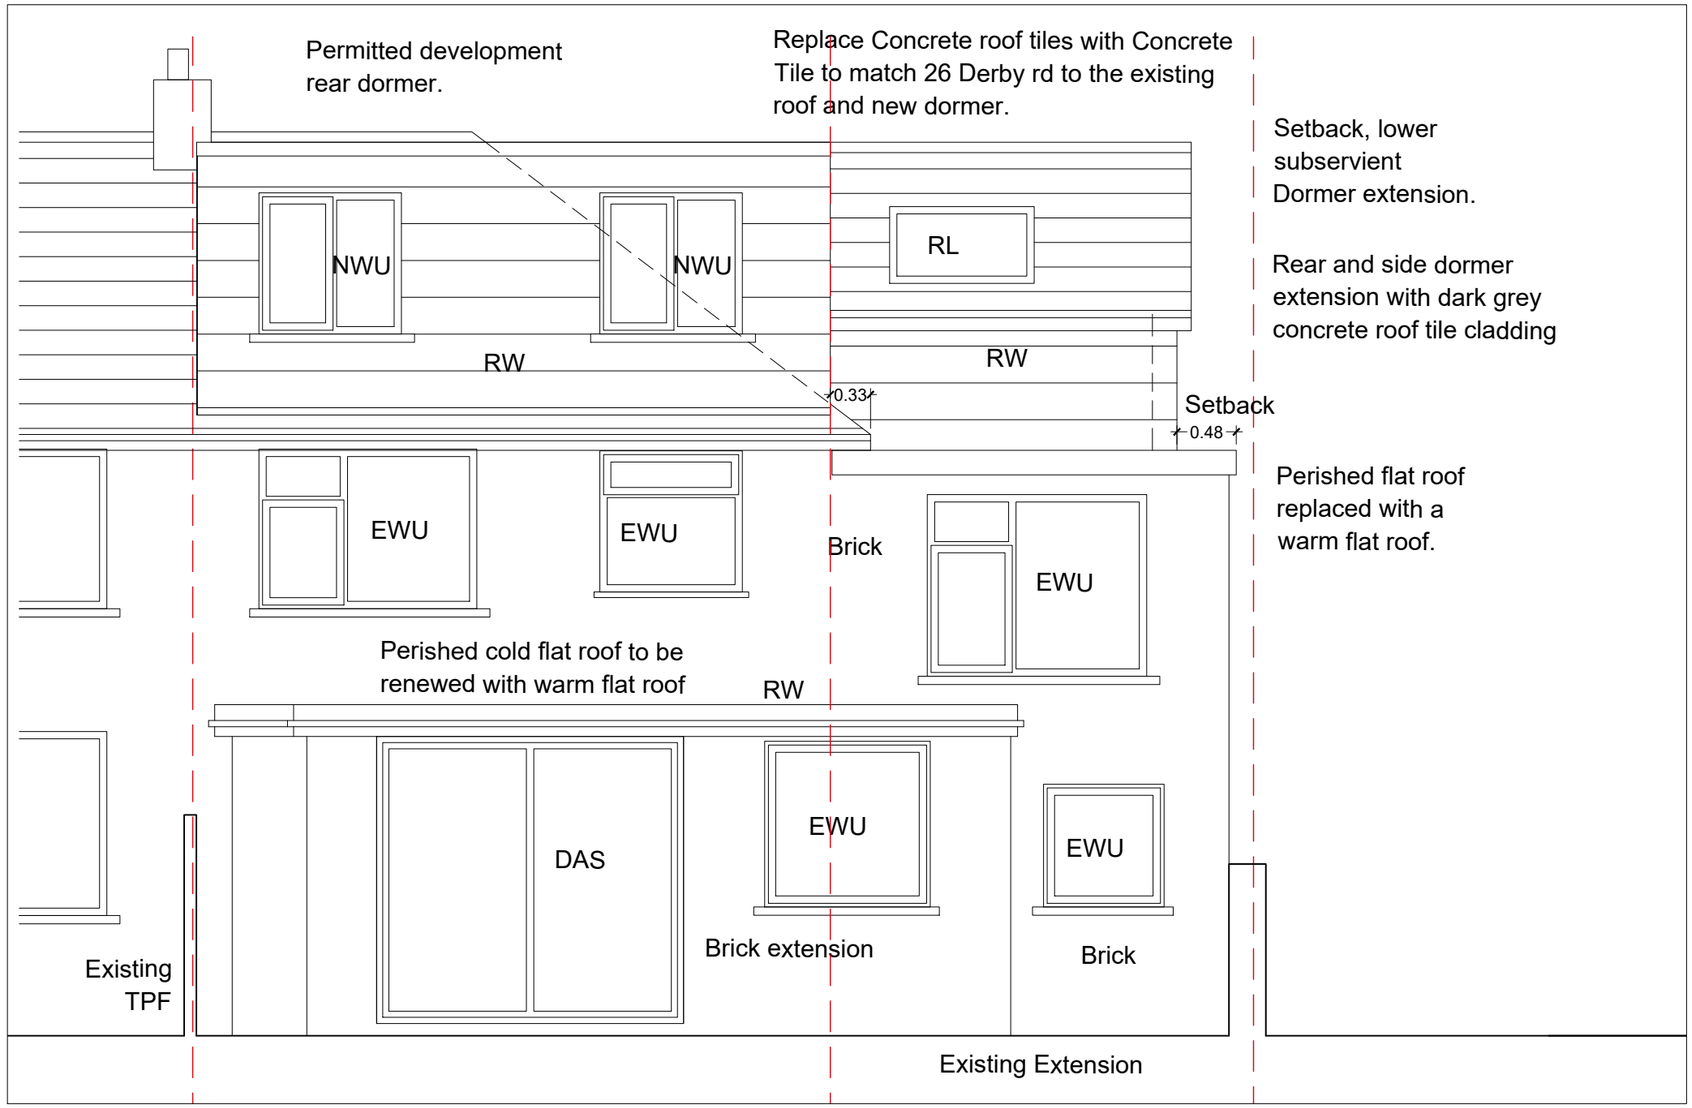

PROPOSED

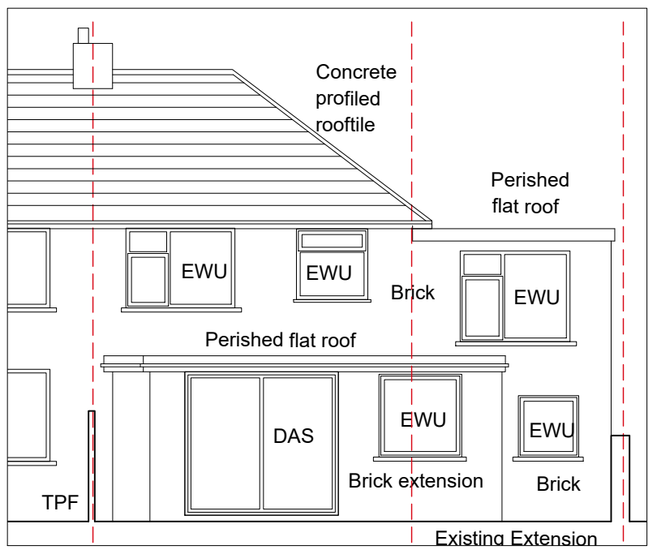

EXISTING

PROJECT
26A Derby Rd

SCALE 1 : 50 & 1 : 100 @ A3
CLIENT JH
DWG No. 192-PL-ELE3 revA
CONTRACT NO. 192 | STAGE CODE planning | REV. -
DRAWING TITLE Existing & Prop Back Elevation

ISSUED
03/07/25
03/09/25 a

sj simon james arq ltd/**architects**