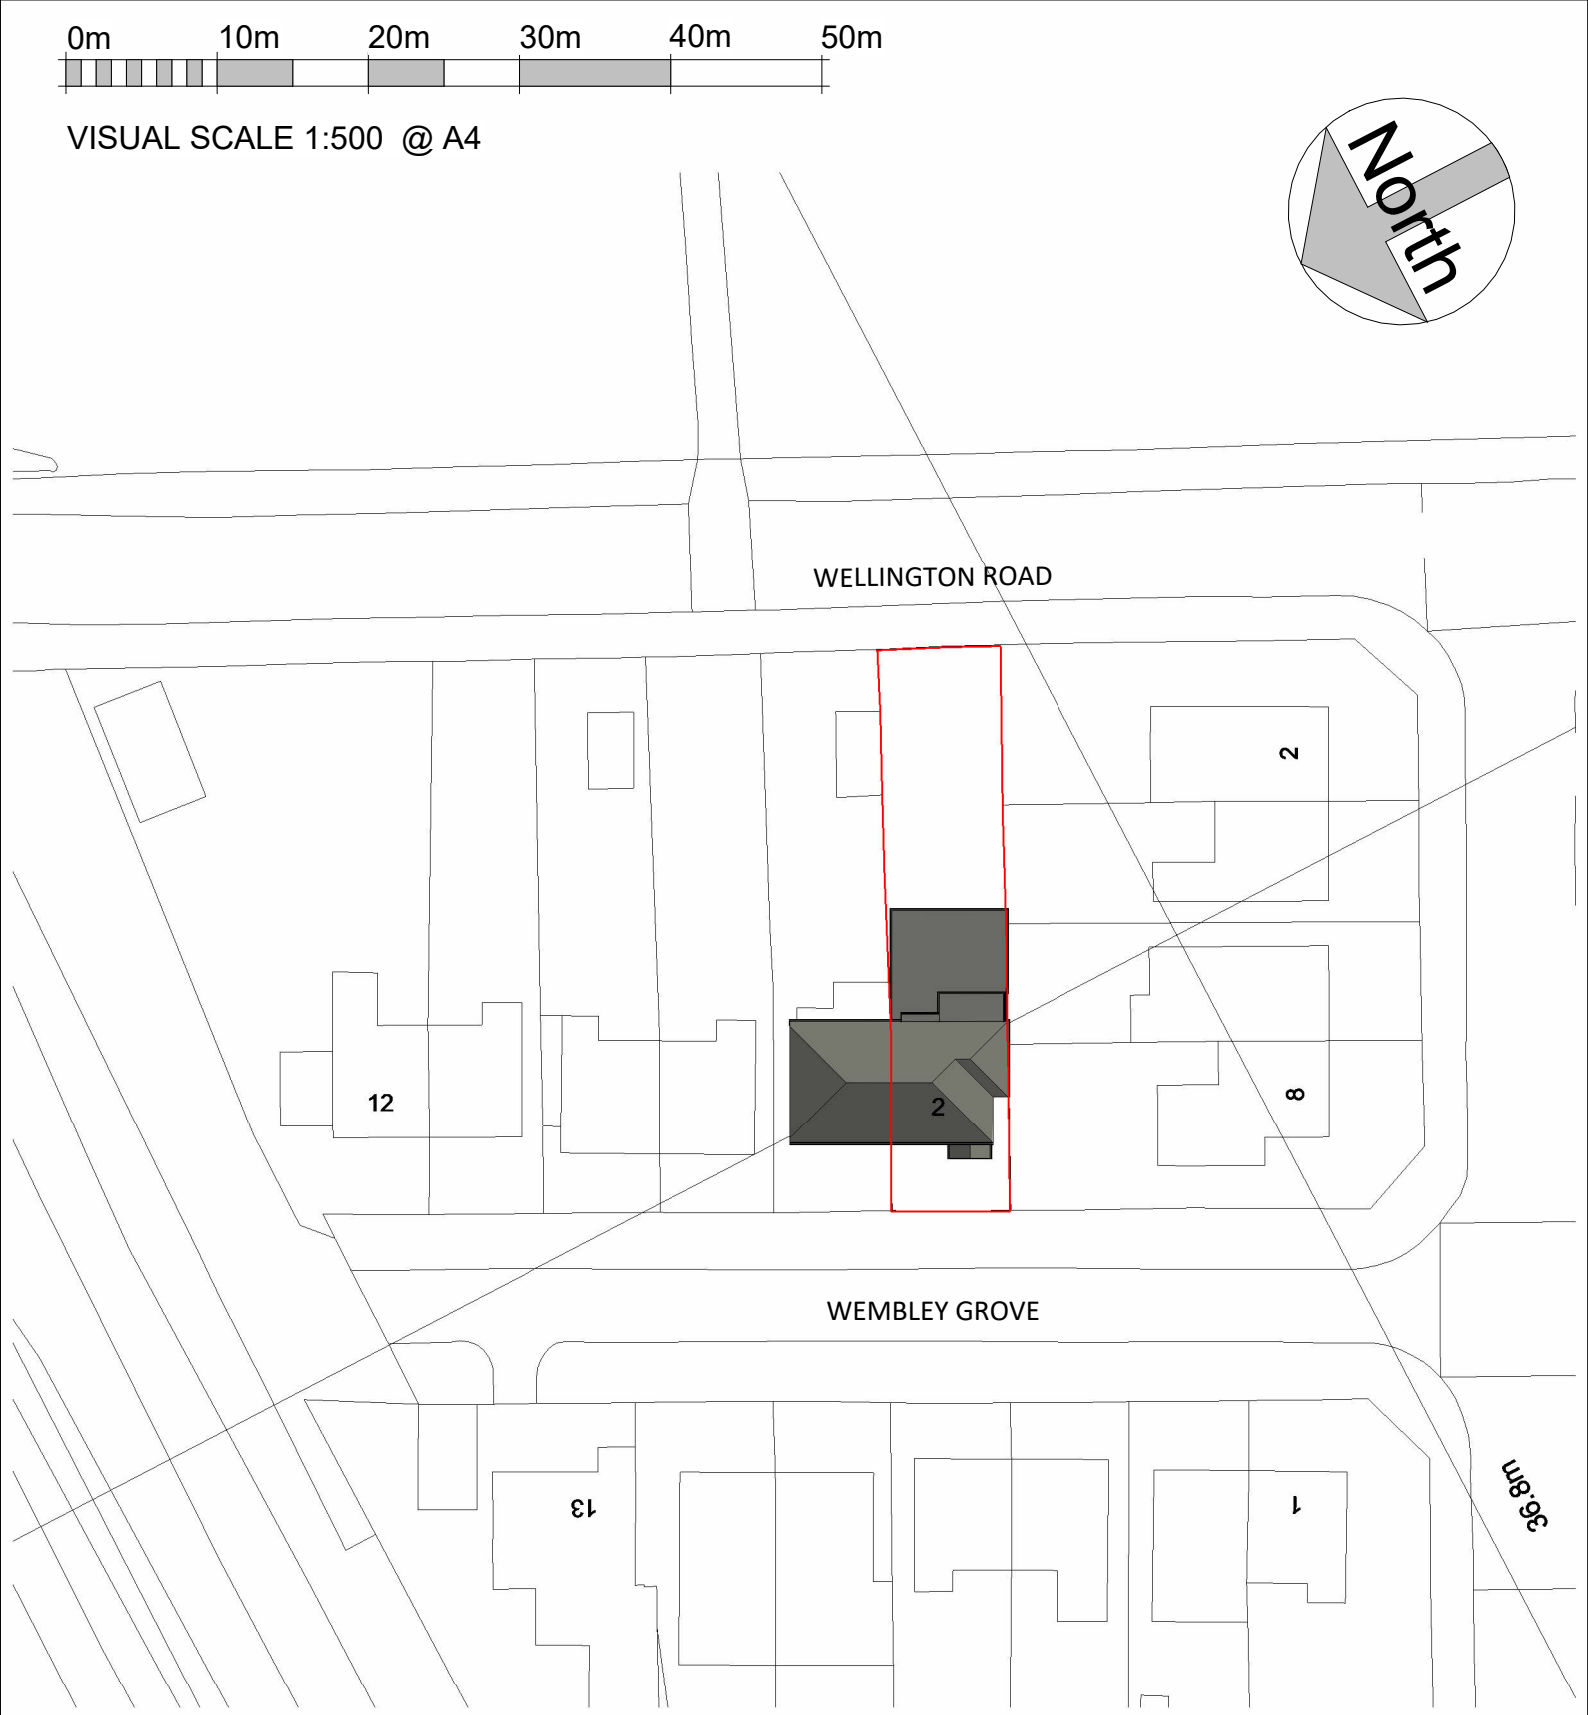


Rev	Date	Int	Description

2 Wembley Grove
Proposed Site Plan

Job No: 150

Scale @ A4: 1 : 500

Mr Arshad Habib

Drawn By: OJK

Date: 28/10/25

Drawing No: P103

Rev:

DO NOT SCALE FROM THIS DRAWING
ALL DIMENSIONS MUST BE CHECKED ON SITE BY CONTRACTOR PRIOR TO CONSTRUCTION