

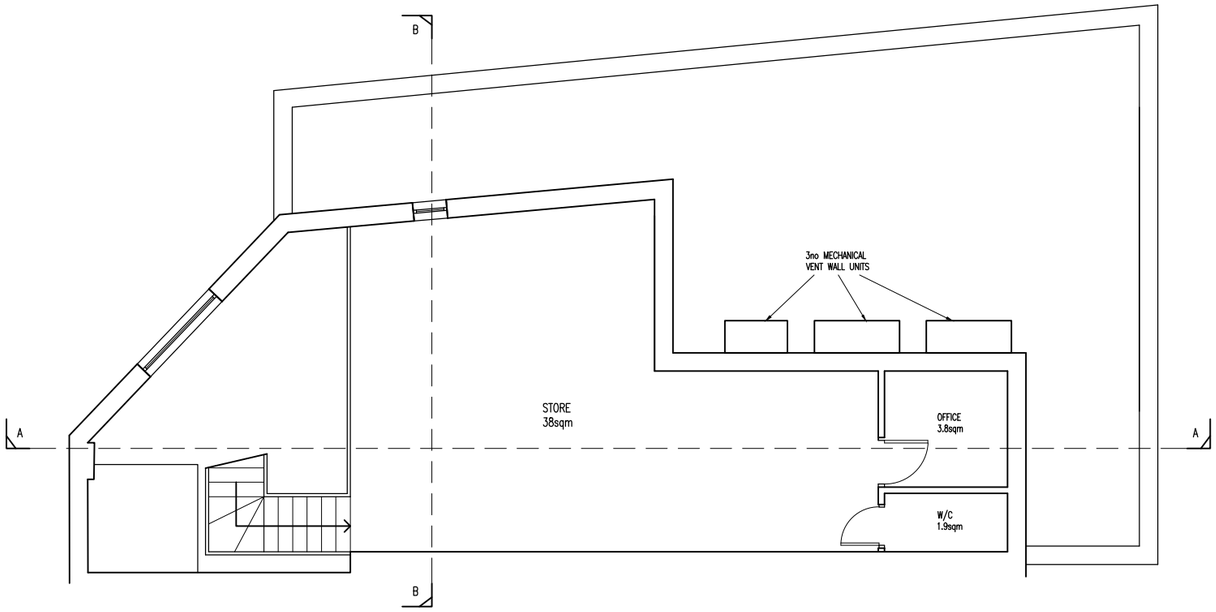


EXISTING FIRST FLOOR PLAN
1:100 @ A3

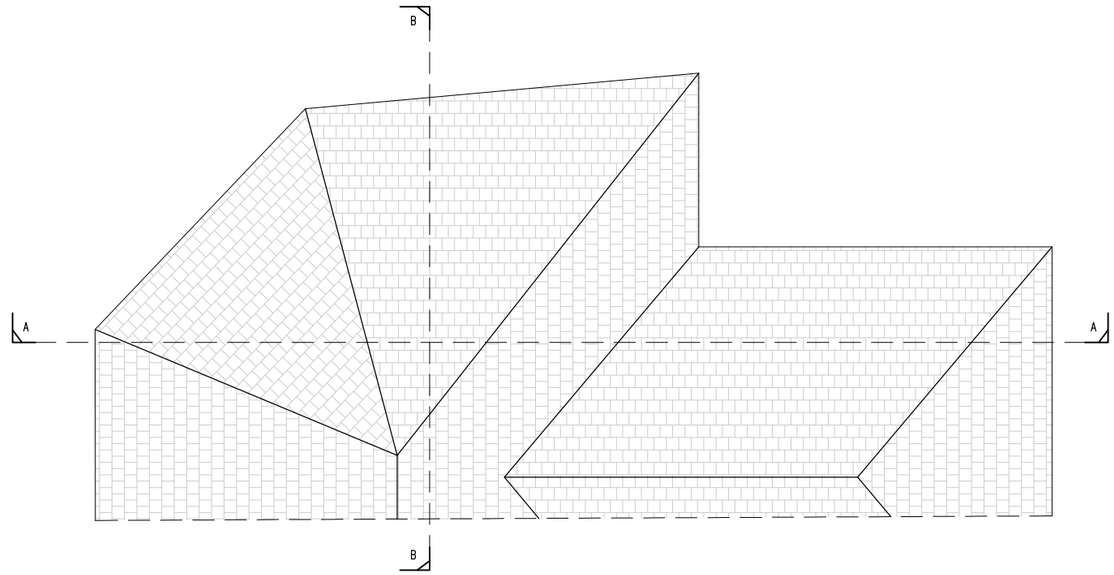

EXISTING ROOF PLAN
1:100 @ A3

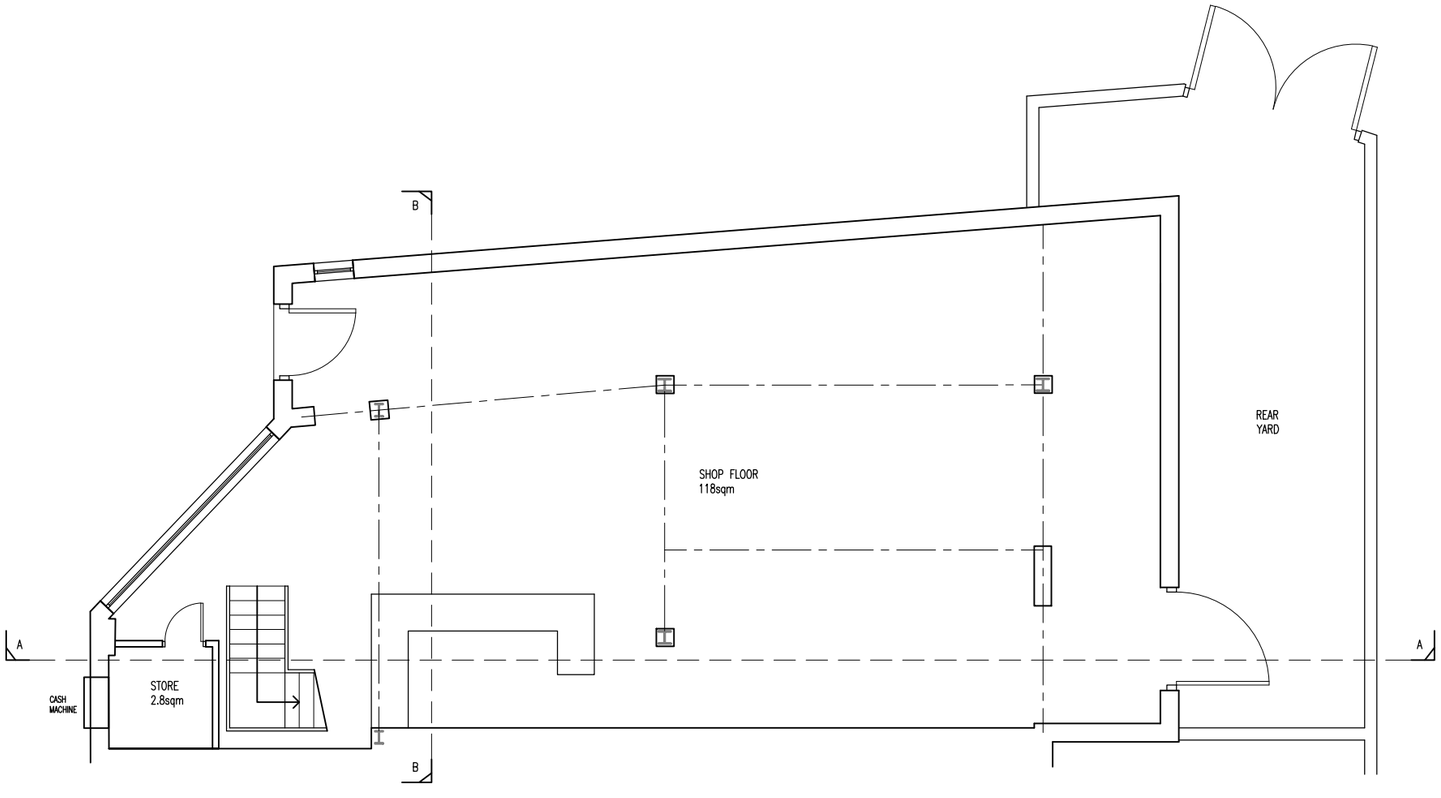

EXISTING GROUND FLOOR PLAN

0 2 4 6 8 10m
1:100

Rev	Amendments	Date	Ints

Mark Gordon Design + Associates

Project
129 WILBRAHAM ROAD,
FALLOWFIELD. M14 7DS

Drawing Title
EXISTING PLAN LAYOUTS

Drawn MG	Checked _
Date MAY 2025	Scale@A3 1 : 100
Drawing No. 129WR/201/PL	Rev.