

Notes

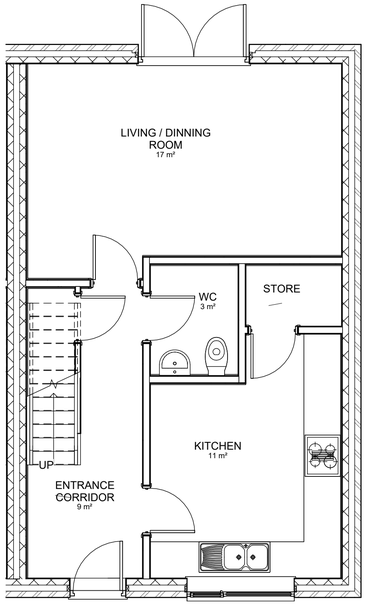

1 GF EXISTING
1 : 50

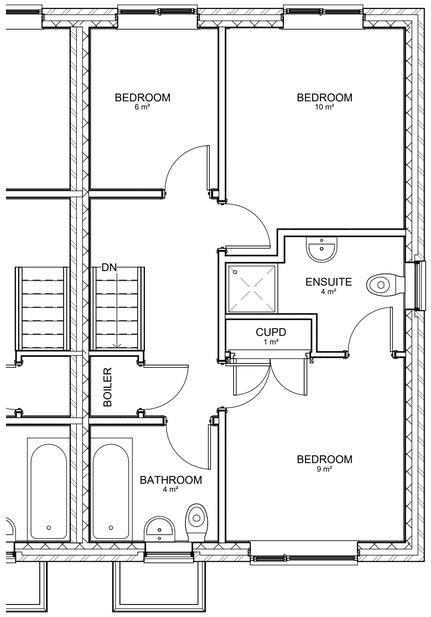

2 1ST FLR EXISTING
1 : 50

Rev	Description	Date	Dr by	App by
original by: NK		date created: 11/25/20		approved by: NK

NK Architectural
Enquiries@nkarchitectural.co.uk
0161 818 4727
www.NKARCHITRCTURAL.co.uk

client name
MR M RAZA

project
31 Ashover Avenue, Manchester M12 5FW - Double side part Rear single storey extension

drawing
EXISTING GF AND 1ST FLOOR PLAN

computer file	plot date
C:\Users\NKARC01\Dropbox\NKARC\31 Ashover Avenue, Manchester M12 5FW\31 Ashover Avenue, Manchester M12 5FW - REV B.vt	
project number: 2024.0042.2248	scale: 1 : 50 @A1
drawing number: A101	rev: C — issue status:

This drawing is to be read in conjunction with all related drawings. All dimensions must be checked and verified on site before commencing any work or producing shop drawings. The originator should be notified immediately of any discrepancy.
This drawing is copyright and remains the property of NK Architectural.