



RIGHT SIDE ELEVATION
PROPOSAL

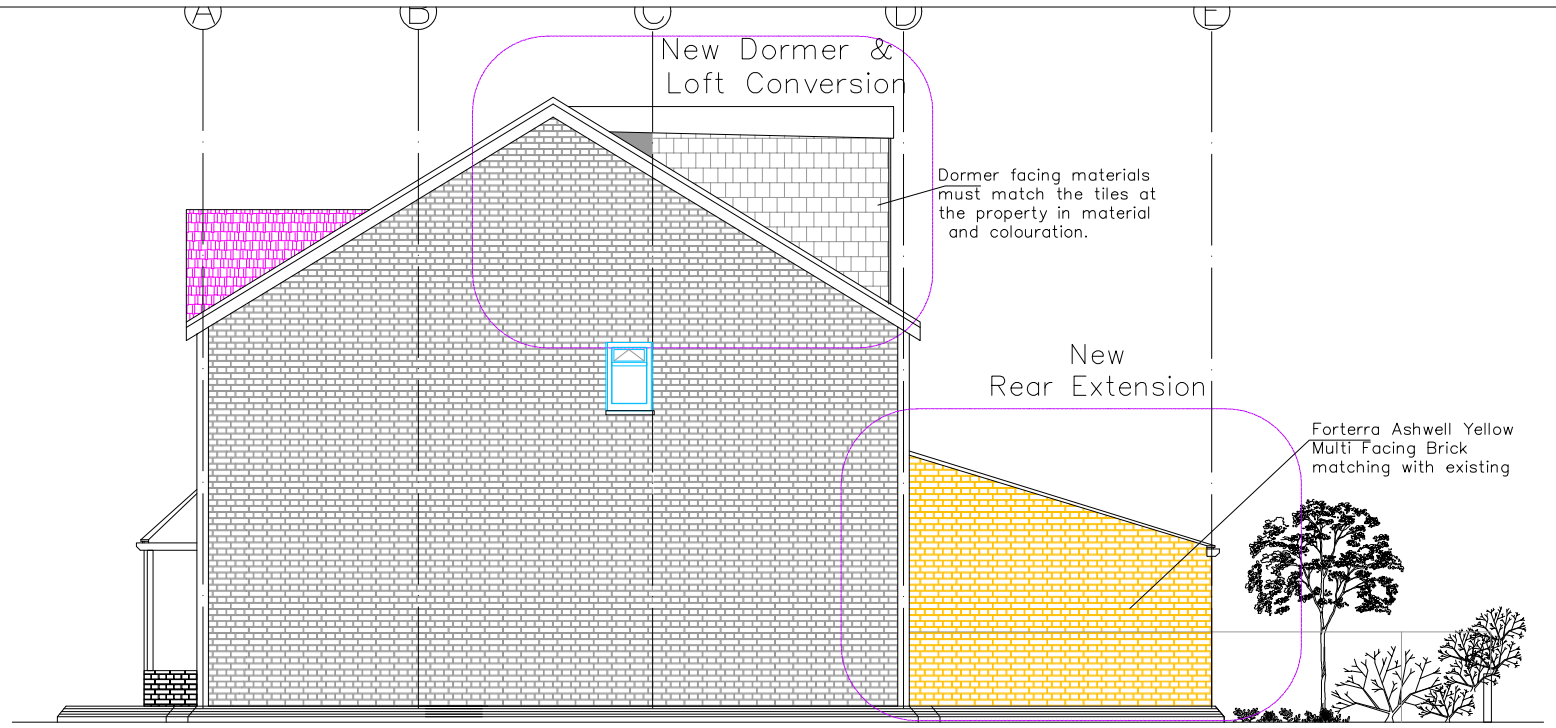


FRONT ELEVATION
PROPOSAL

Dormer volume : 52m^3

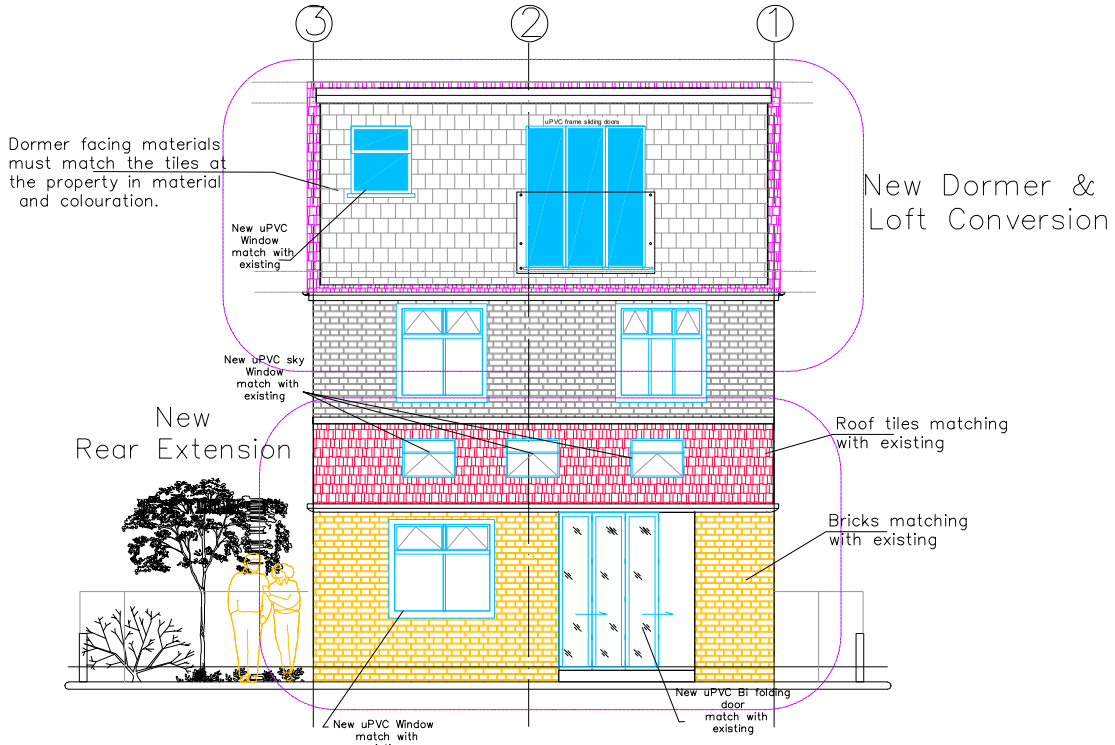

REAR ELEVATION
PROPOSAL

0 0.5 1 2 5m

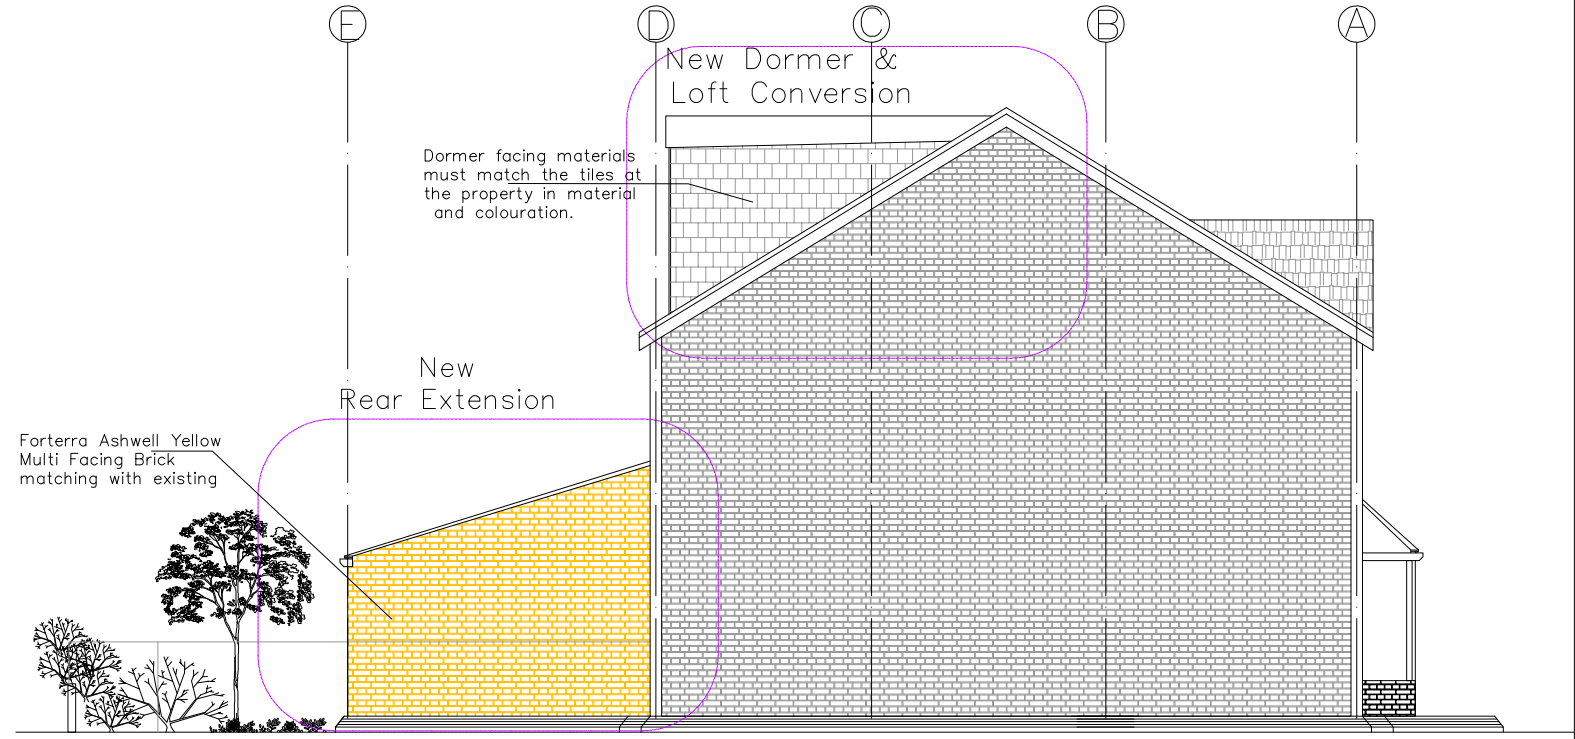

LEFT SIDE ELEVATION
PROPOSAL

KRIS CONSTRUCTION

ADDRESS/
641 Princess Road
Manchester
M20 1HH
CALL / EMAIL/
0161 388 7551
07541 391 104
info@krisconstruction.co.uk

STANDARD FOR SHEET NUMBERING

discipline		type of drawing		serial numbers
G	GENERAL	0	General	the final two digits from (01 to 99) represent the drawing serial numbers
V	SURVEY/MAPPING	1	Plans	
L	LANDSCAPE	2	Elevations	
A	ARCHITECTURAL	3	Sections	
I	INTERIORS	4	Large Scale Views	
S	STRUCTURAL	5	Details	
M	MECHANICAL	6	schedules & Diagrams	
P	DRAINAGE/PLUMPING	7	User Defined	
F	FIRE PROTECTION	8	User Defined	
E	ELECTRICAL	9	3D Representations	
X	OTHER DISCIPLINES			
Z	SHOP DRAWINGS			

No.	Revision	Date	D	C
1–	Client permission	07–2025		–01
2–	Application for a building permit	08–2025		–02
3–	Re – Building permission	09–2025		–03

Notes:

Client:
MR. SHOAIB

Location:
9 Bloomfield Dr,
Cheetham Hill, Manchester
M8 8ER

Job Title:
REAR EXTENSION
&
LOFT CONVERSION

Drg. Title :
Proposal Elevations

Scale : 1 / 100 @ A3
Drawn by : AYM.
Date : September 2025
Checked by :
Drg. No : **A201p**