

PURPOSE OF ISSUE	PLANNING


Do not scale from this drawing. All information should be checked by the contractor on site before commencing work. Any discreprencies should be reported to the architect immediately. All rights are reserved and are not transferable. Unauthorised reproductions of this drawing are not permitted.

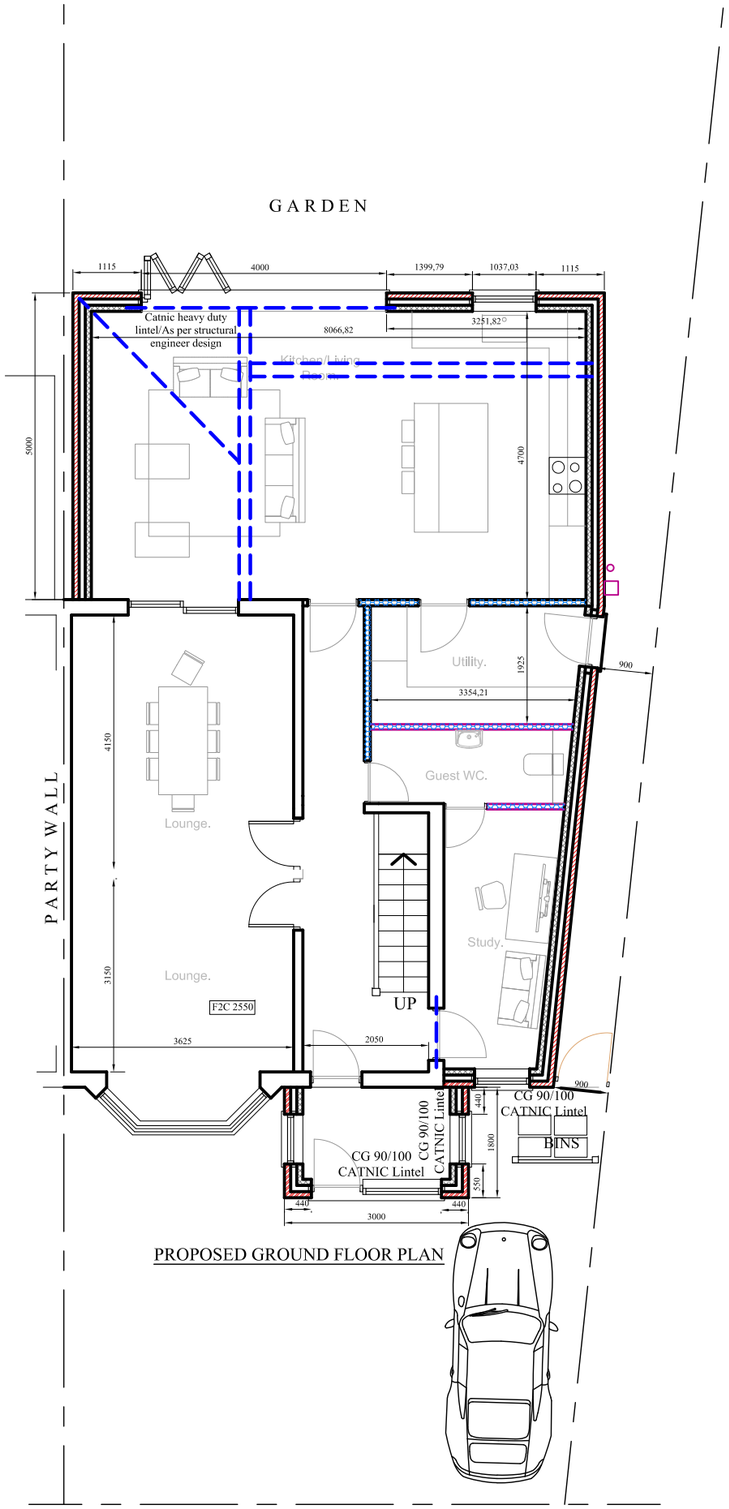

PROPOSED GROUND FLOOR PLAN

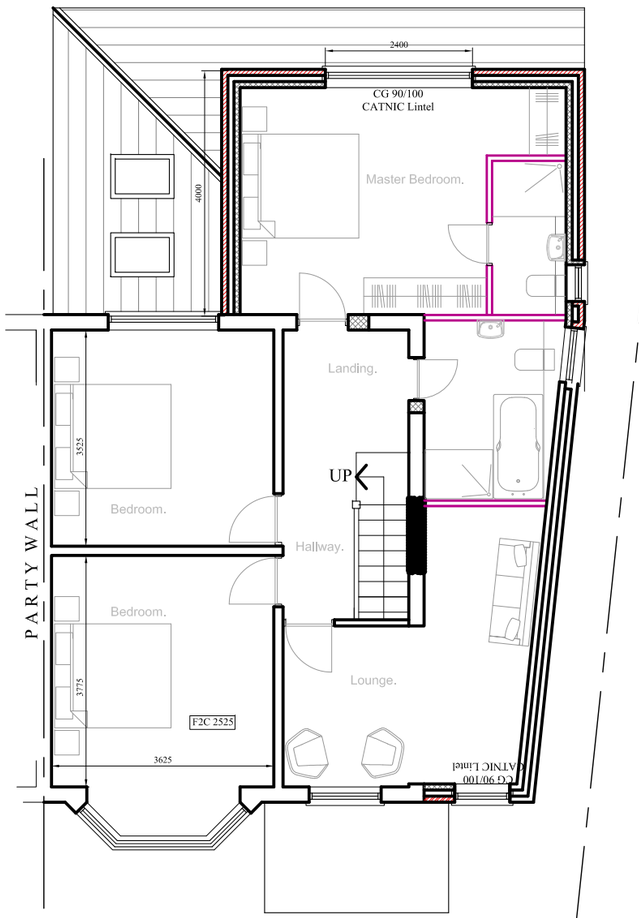

PROPOSED FIRST FLOOR PLAN

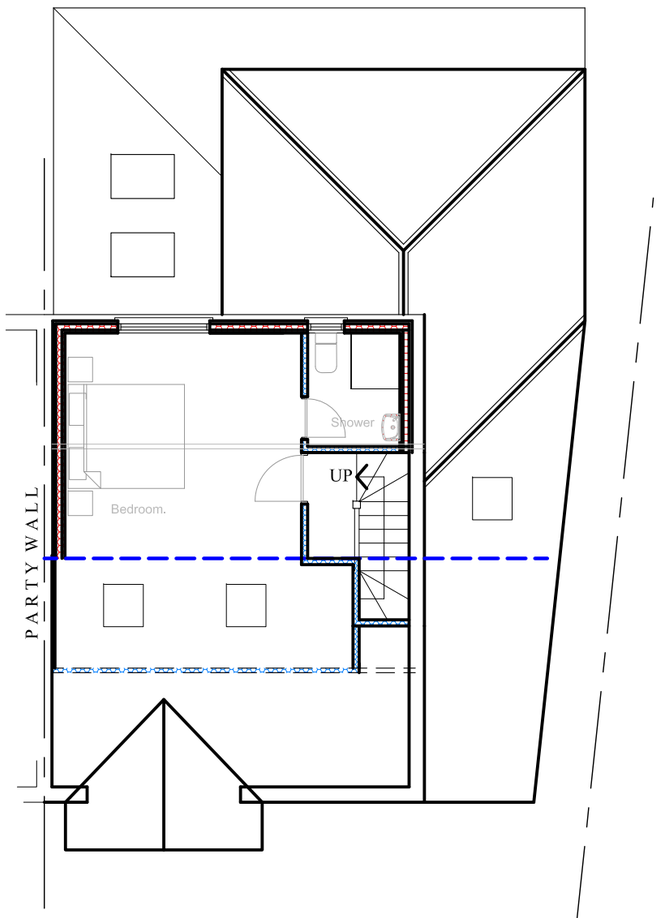

PROPOSED LOFT PLAN

PROJECT
19, Cotton Lane,M20 4UX

CLIENT
Mr. Leslie Lamptey

DRAWING TITLE
Proposed Floor Plan

JOB No	DRAWING No
-	

SCALE	DATE	REVISION
1:100@A3	June 2020	
DRAWN	CHECKED BY	-
NA		