
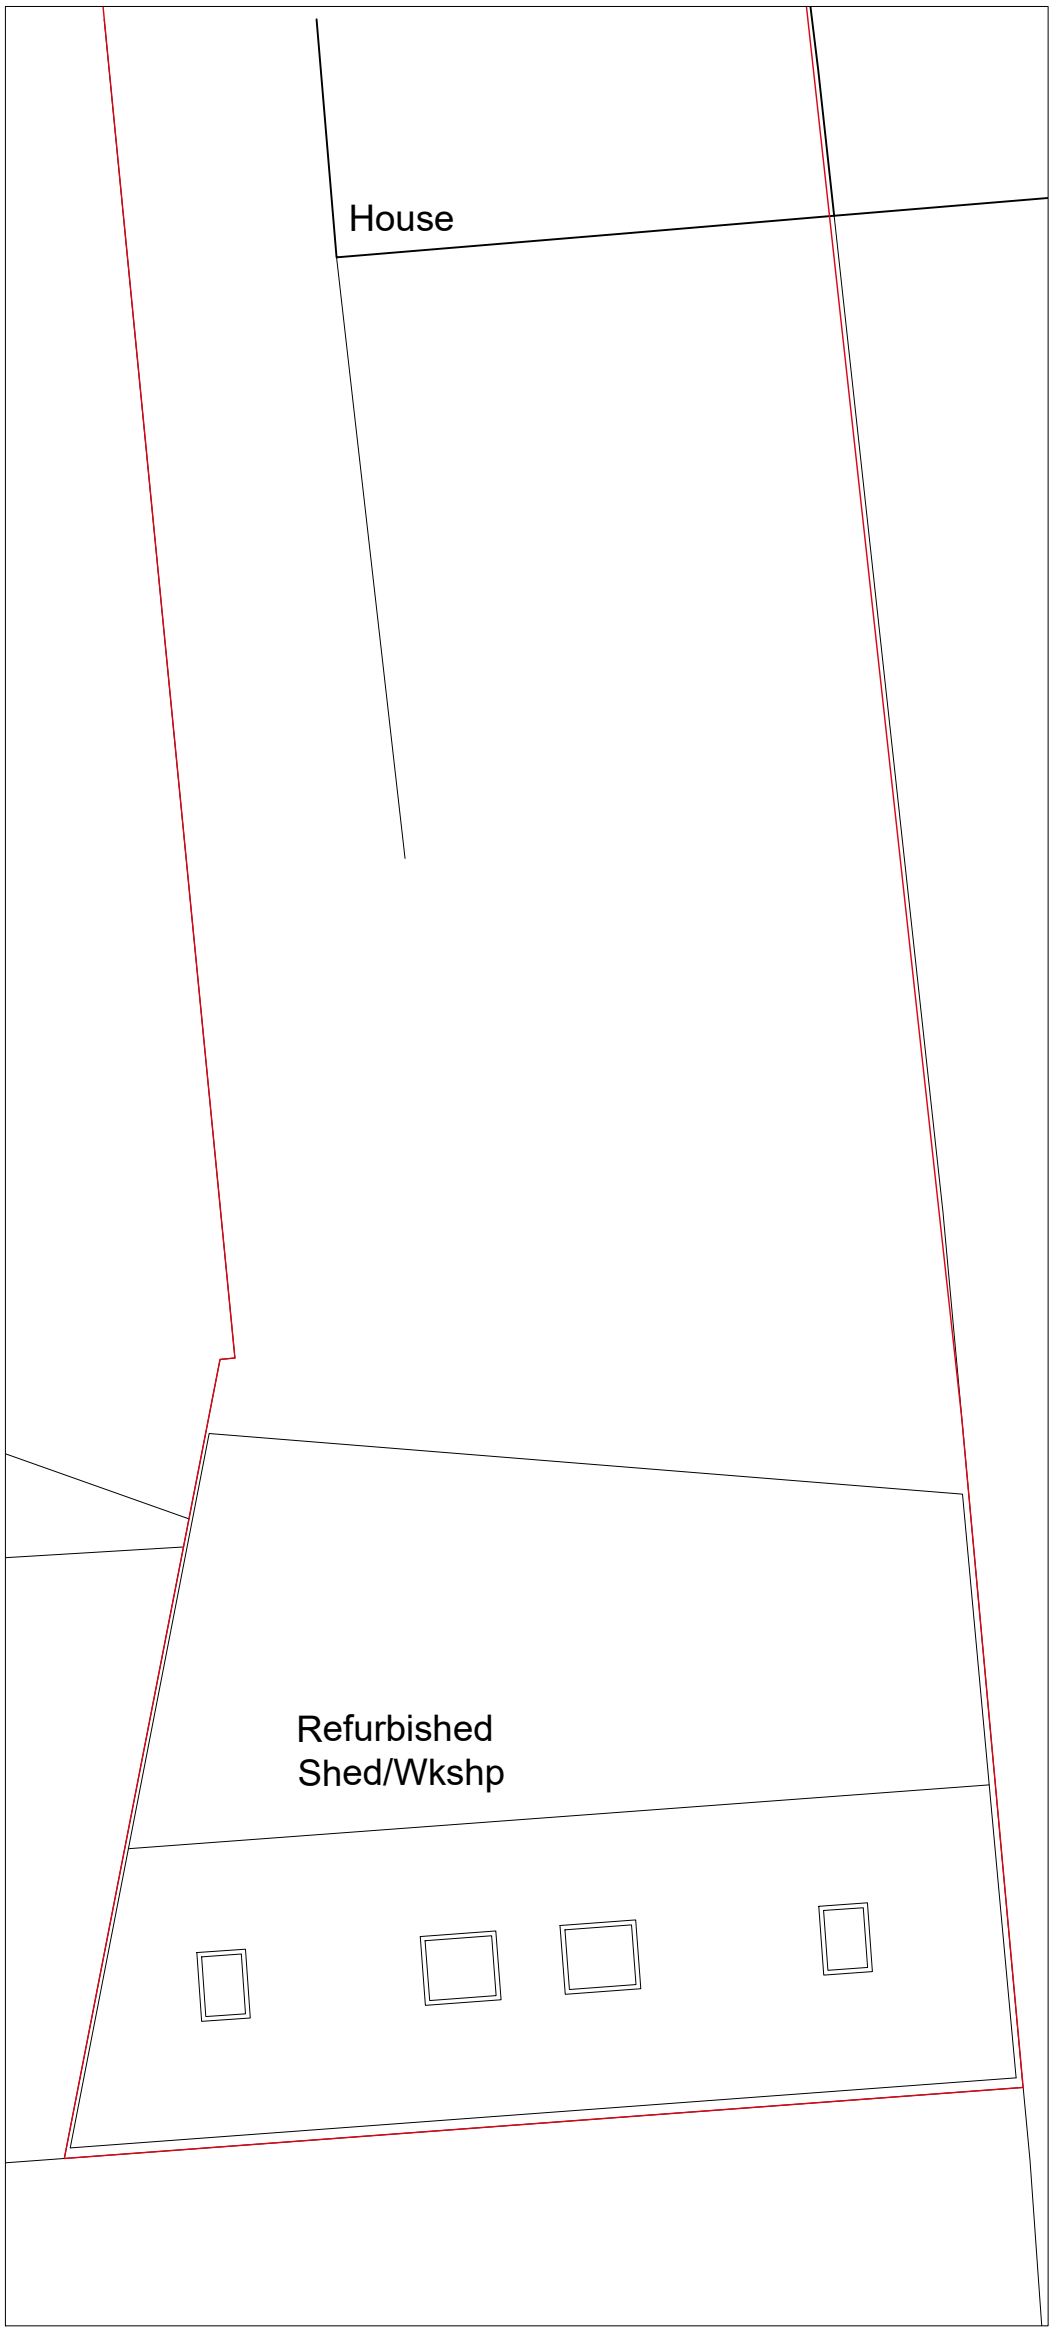


Roof plan - Existing refurbished Workshop/Home Office

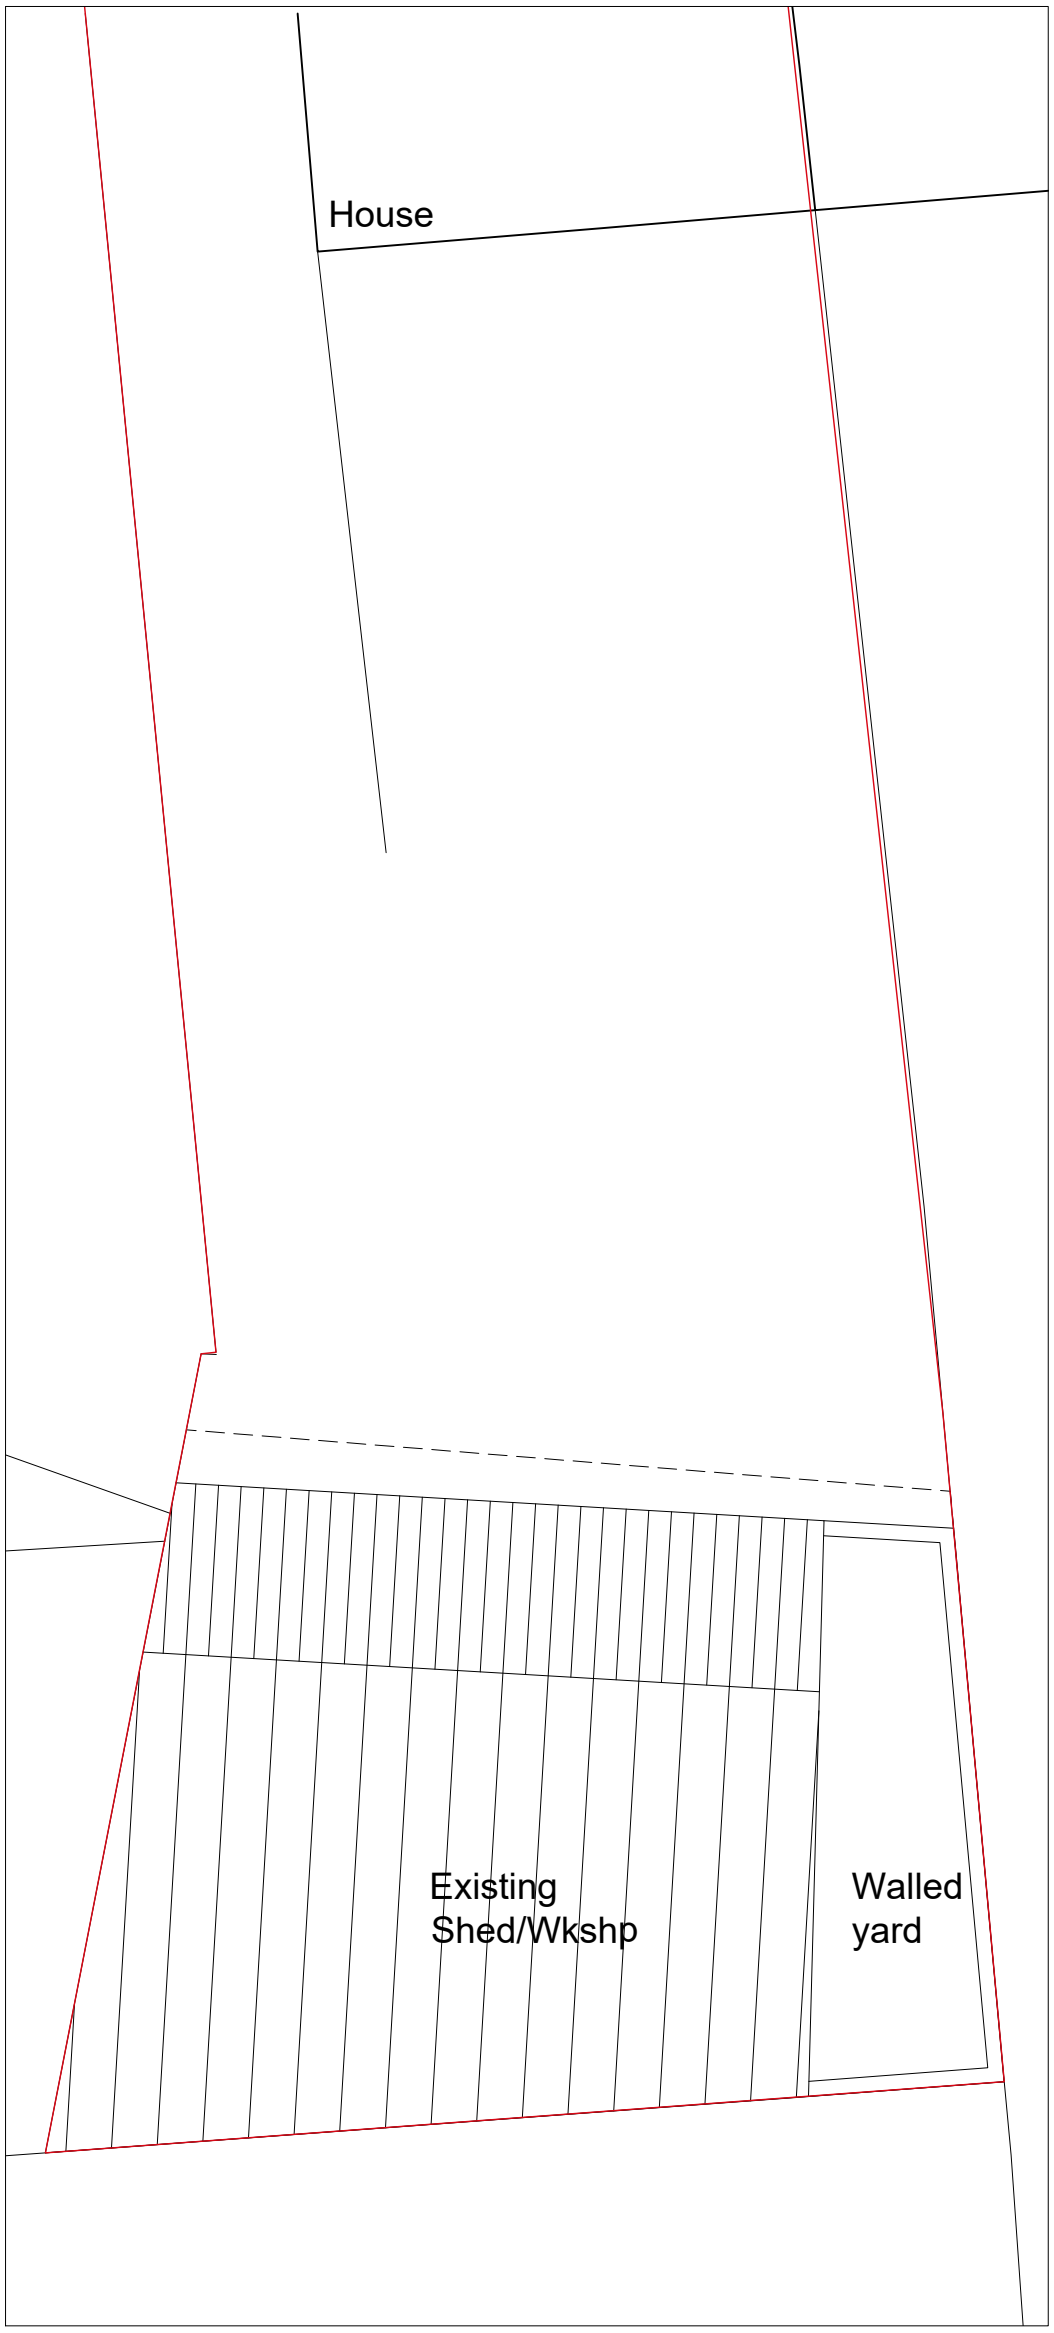

Roof Plan - Original Workshop/Shed

PROJECT	39 Old Hall Lane		
SCALE 1 : 100 @ A3			CLIENT JH
DWG No. 191-PL- GA2			DRAWING TITLE Existing & Original Workshop Roof Plan
CONTRACT NO: 189	STAGE CODE planning	REV.	
ISSUED	09/06/25	-	sj simon james arq ltd/**architects**

sj simon james arq ltd/**architects**