

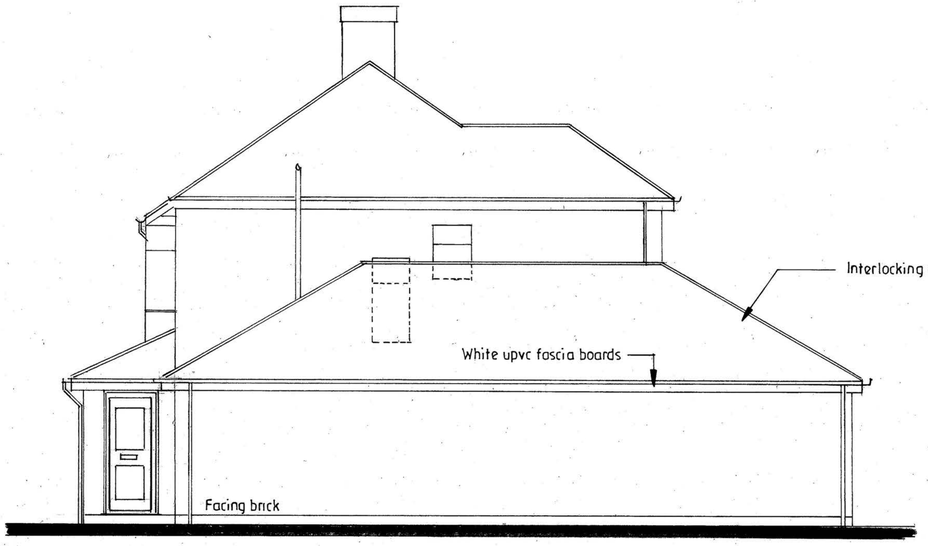


SIDE ELEVATION 1:50

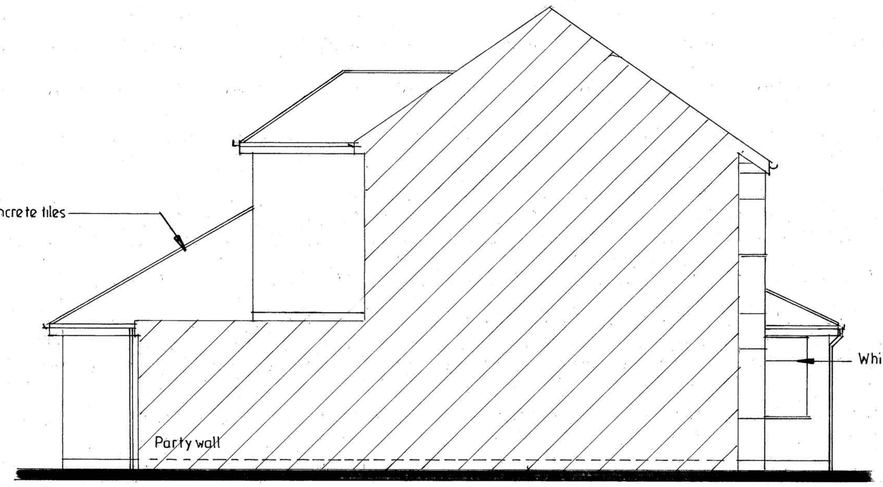


SIDE ELEVATION 1:50

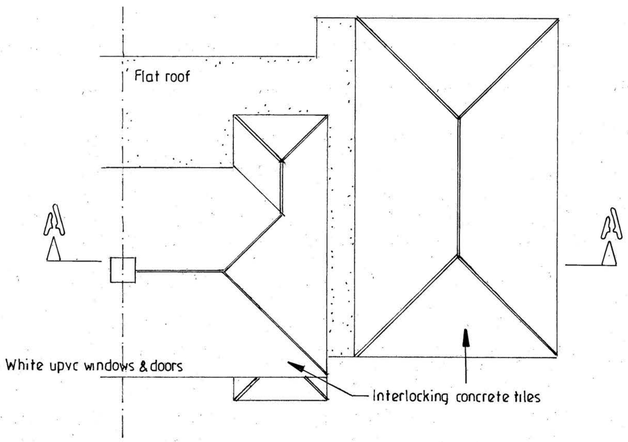


ROOF PLAN 1:100

EXISTING ELEVATIONS, SECTION, ROOF & SITE PLANS

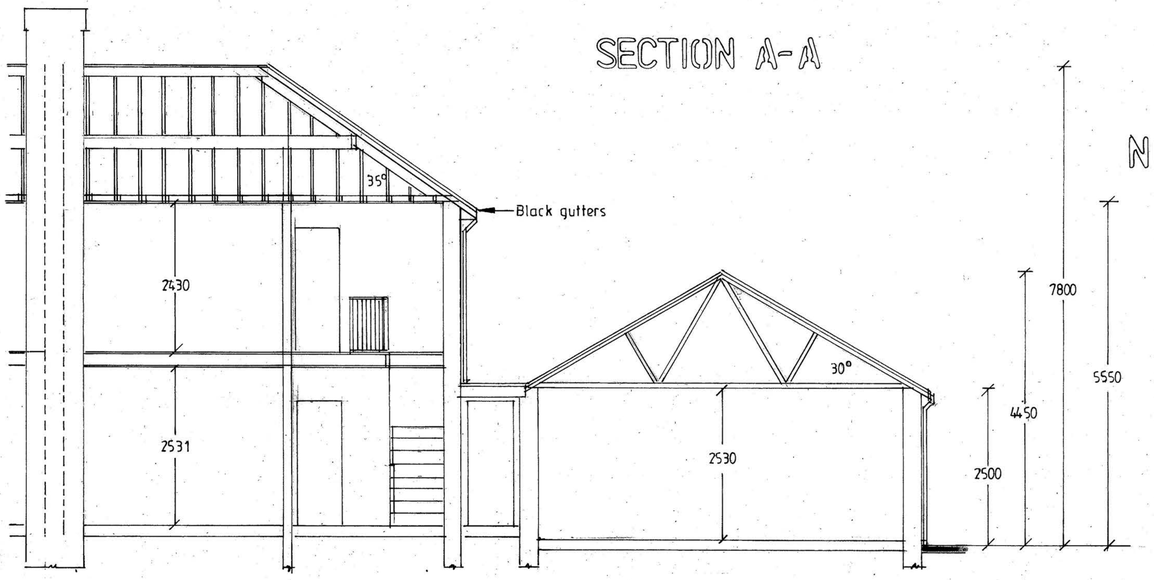

SECTION A-A

SITE PLAN 1:200

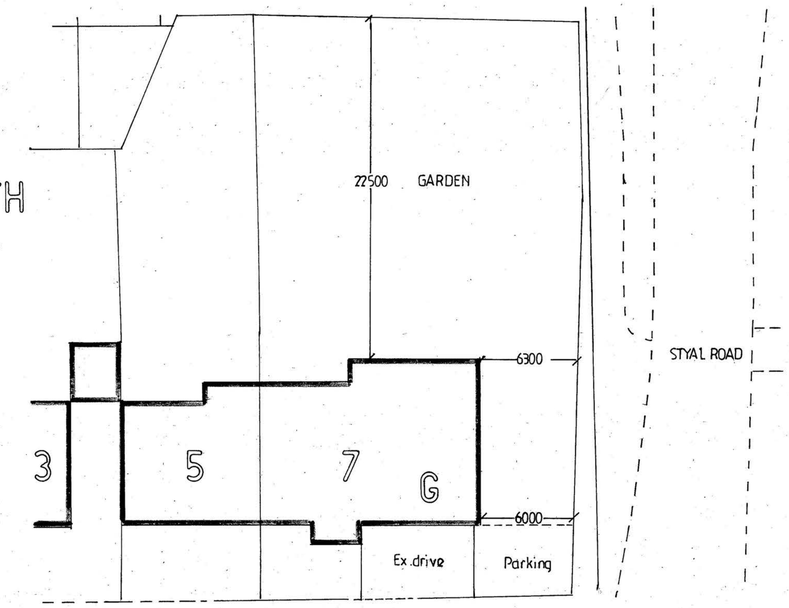



PROPOSED FIRST FLOOR EXTENSION TO SIDE AND REAR

FOR MR GRAHAM TEAL

AT 7 EMERALD ROAD
WYTHENSHAWE
M22 5WA

ADRIAN HUGHES
ARCHITECTURAL SERVICES

SCALE 1:50 1:100 1:200

DATE AUG 2025

DRAWING NO.
2/24/2025