

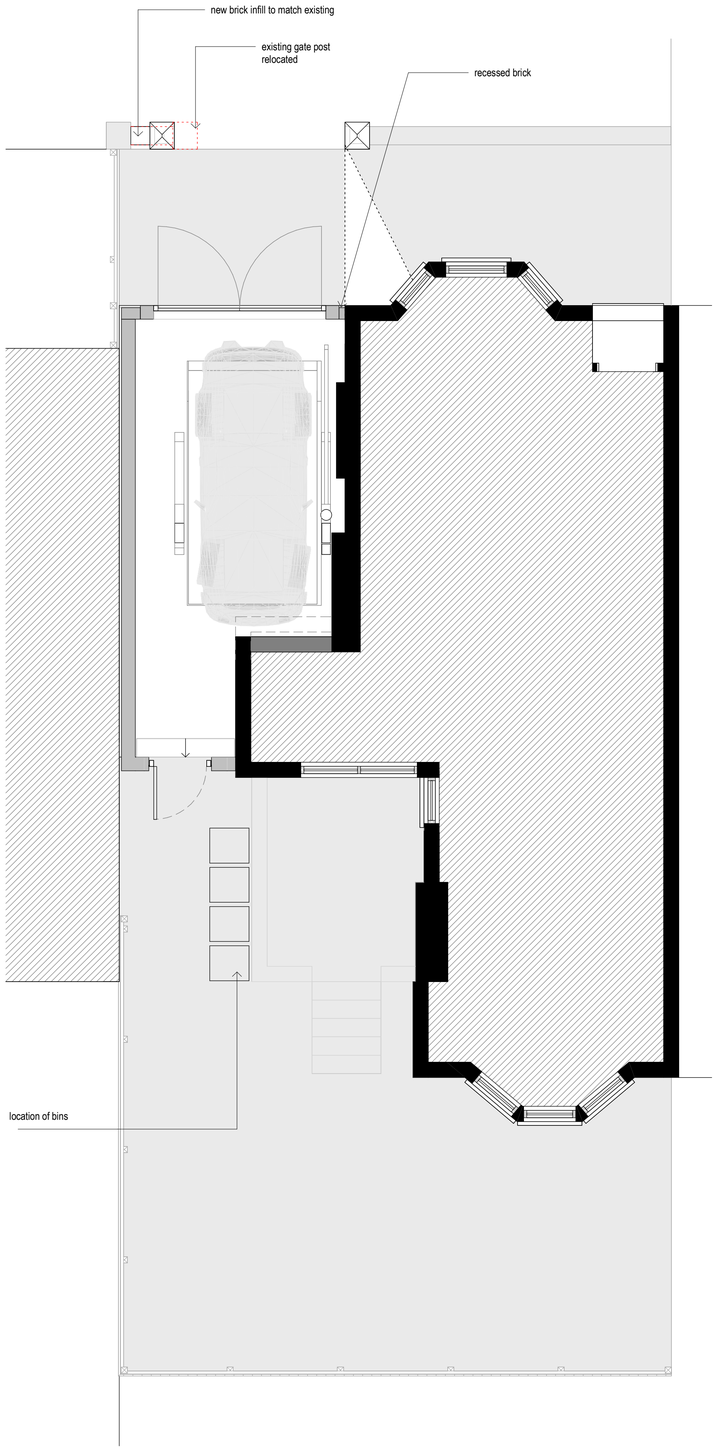


GROUND FLOOR PLAN
1 : 50

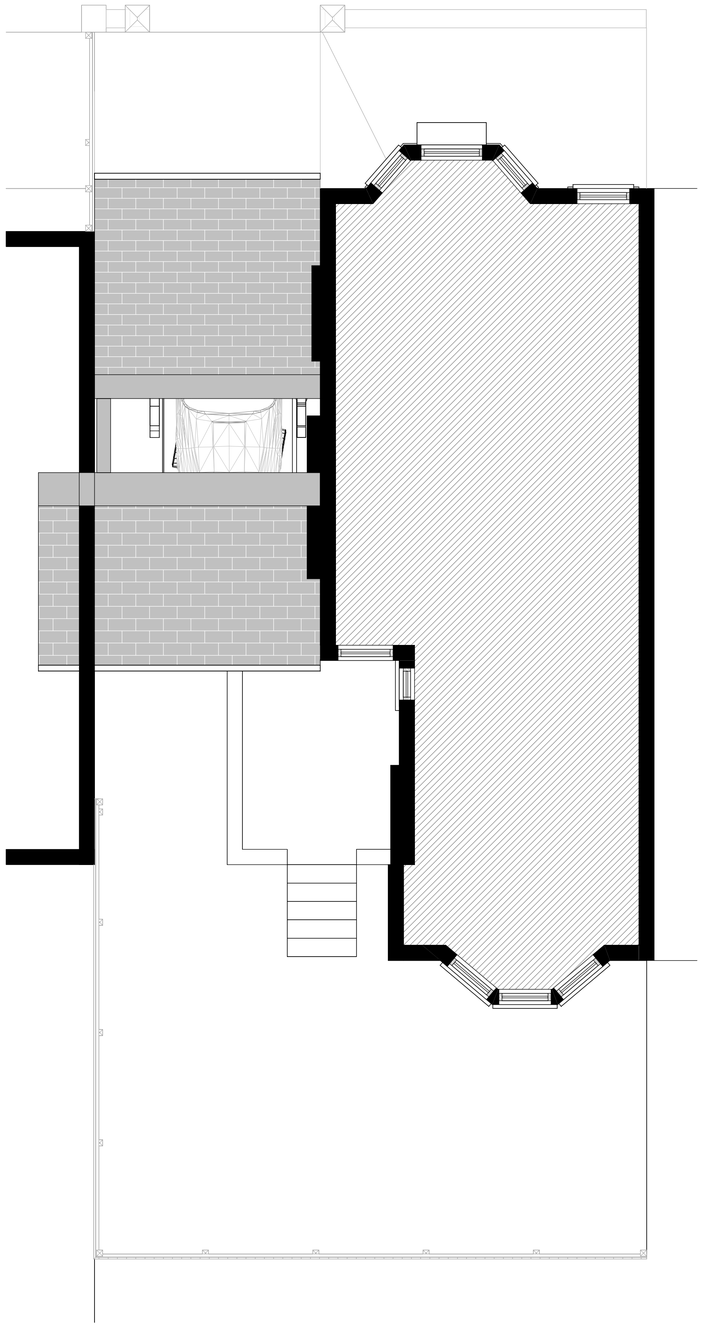


FIRST FLOOR PLAN
1 : 50

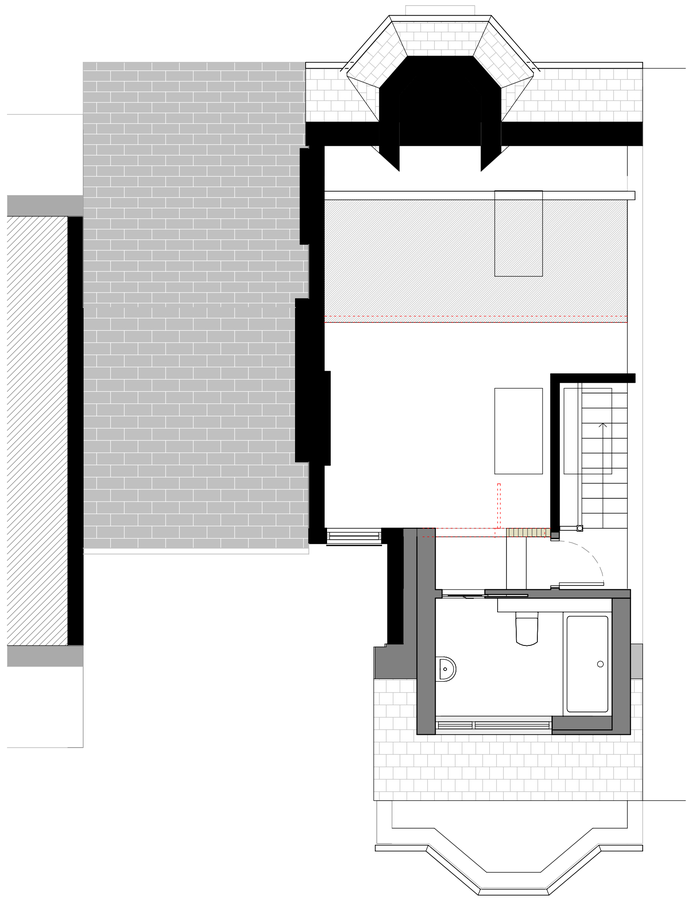

ATTIC LEVEL PLAN
1 : 50

0 1 2 3

SCALE 1 : 50

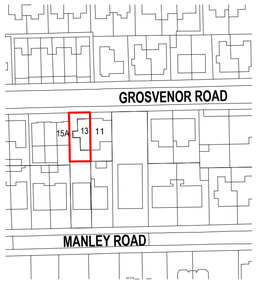

N

LOCATION PLAN
1 : 1250

0 25 50 75


SCALE 1 : 1250

Location Plan

North Point

GTA North Limited Copyright.
Guy Taylor Associates is a trading name of GTA North Limited.

Drawing Notes:

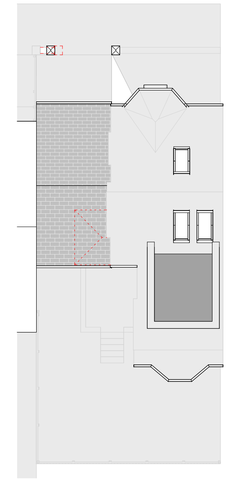

ROOF PLAN
1 : 150

Rev:	Description:	Revised By:	Issue Date:
PL02	PLANNING SUBMISSION	CR	02.09.2025
PL01	PLANNING SUBMISSION	CR	30.04.2025

Project:
13 GROSVENOR ROAD, M16 8JP

Drawing
PROPOSED PLANS

Scale: As indicated@A1 Original Issue Date:

Original Drawn Author Original Checked Checker


Drawing
24-0007 20-001

Revision:
PL02

Reason For Issue:
PLANNING APPROVAL


Swan Buildings
20 Swan Street, Manchester M4 5JW
T: 0161 826 1042 M:07914 402 101
manchester@guytaylorassociates.co.uk
www.guytaylorassociates.co.uk

GUY TAYLOR ASSOCIATES

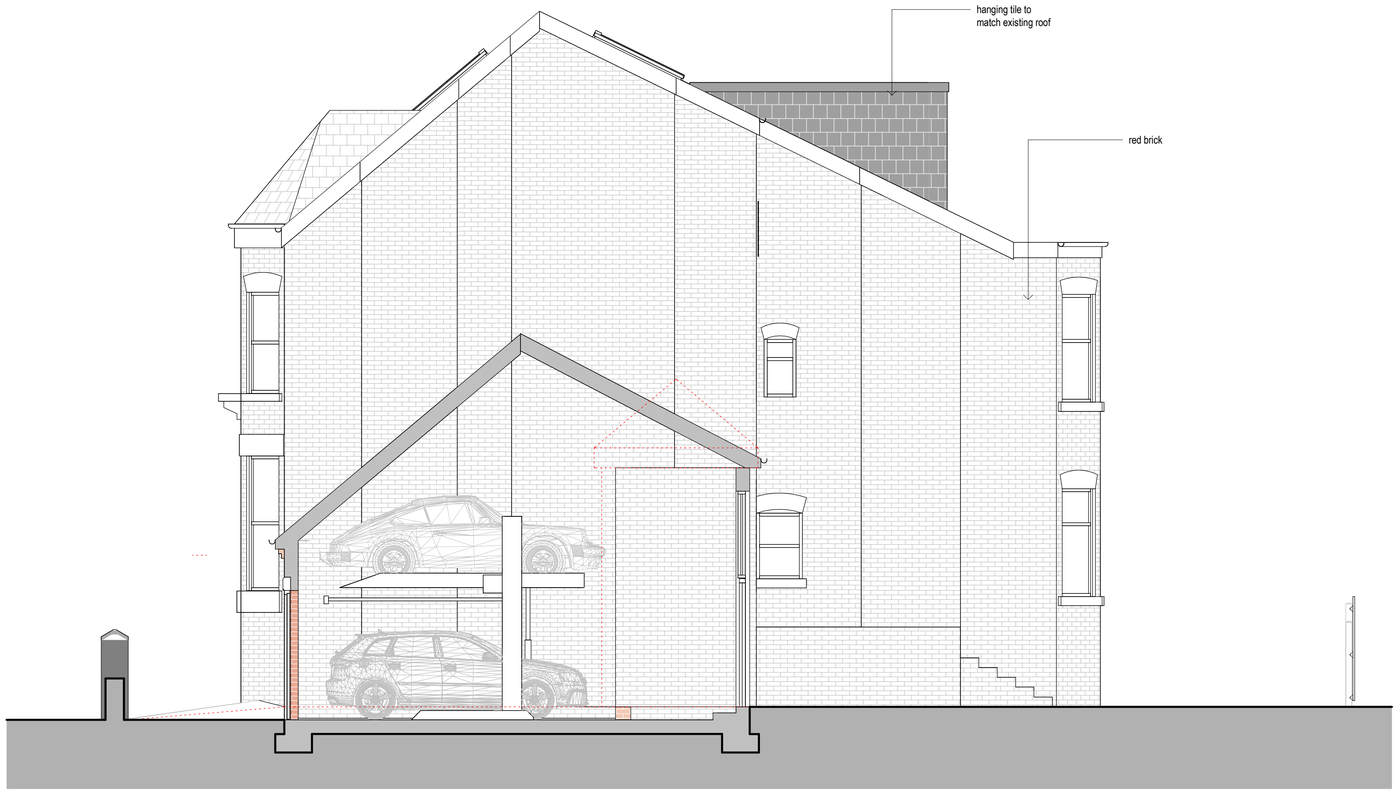


ELEVATIONAL SECTION THROUGH GARAGE (WEST)

1 : 50

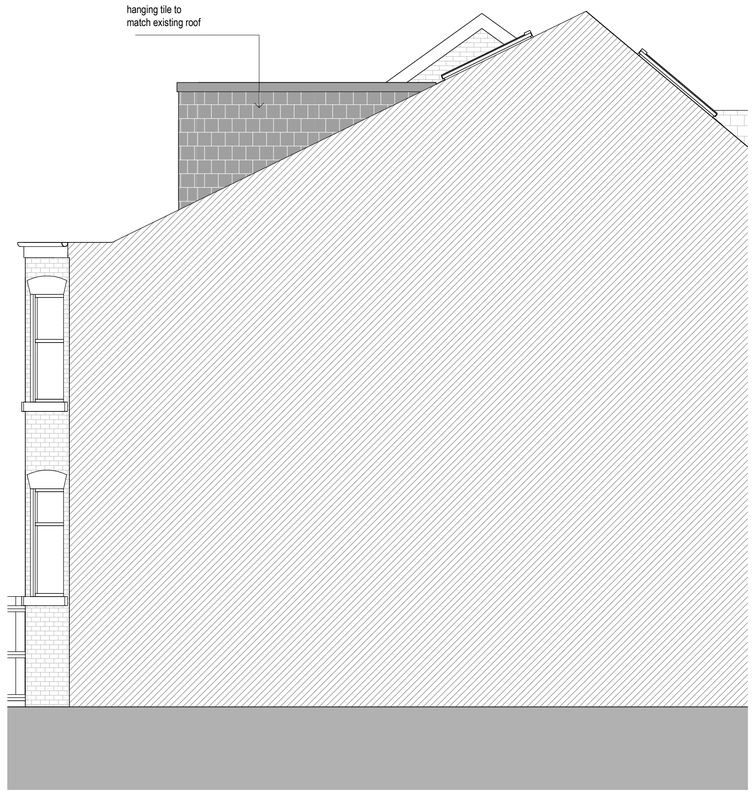

DORMER SIDE ELEVATION (EAST)

1 : 50

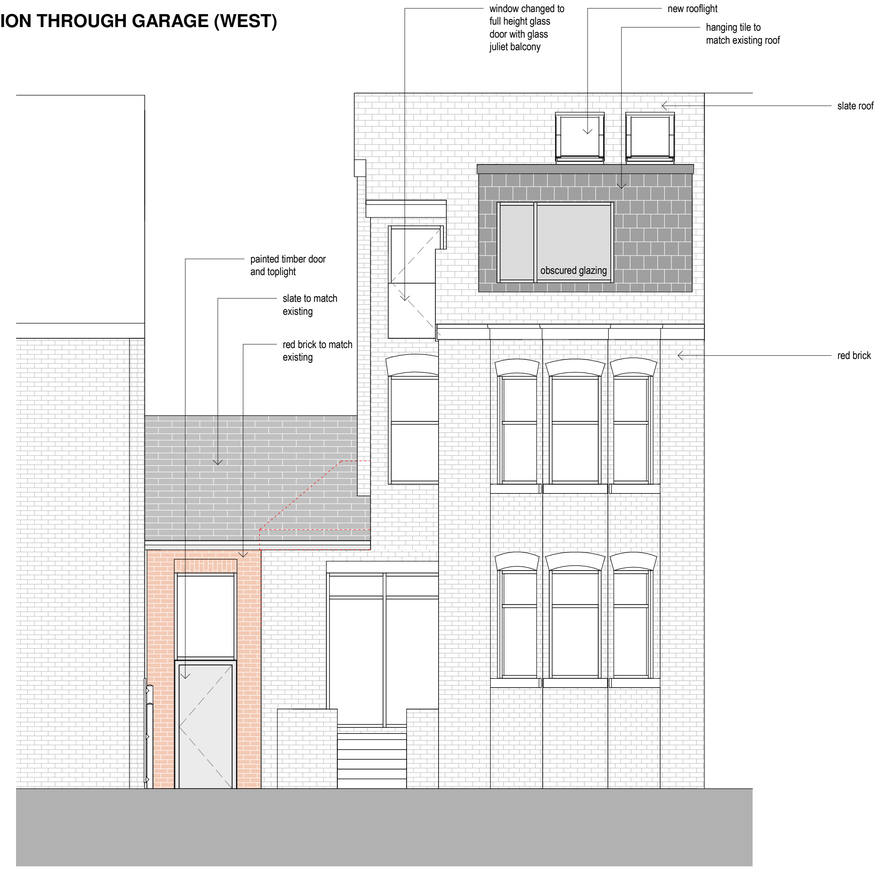

REAR ELEVATION (SOUTH)

1 : 50



FRONT ELEVATION (NORTH)

1 : 50

0 1 2 3

SCALE 1 : 50

Location Plan

North Point

GTA North Limited Copyright.
Guy Taylor Associates is a trading name of GTA North Limited.

Drawing Notes:

Rev:	Description:	Revised By:	Issue Date:
PL02	PLANNING SUBMISSION	CR	02.09.2025
PL01	PLANNING SUBMISSION	CR	30.04.2025

Project:
13 GROSVENOR ROAD, M16 8JP

Drawing
PROPOSED ELEVATIONS

Scale: 1 : 50@A1 Original Issue Date:

Original Drawn Author Original Checked Checker

Drawing
24-0007 21-001

Revision:
PL02

Reason For Issue:
PLANNING APPROVAL

Swan Buildings
20 Swan Street, Manchester M4 5JW
T: 0161 826 1042 M:07914 402 101
manchester@guytaylorassociates.co.uk
www.guytaylorassociates.co.uk

GUY TAYLOR ASSOCIATES