




00 / 702 PROPOSED ROOF PLAN
SCALE - 1:200 @ A1 AS PROPOSED

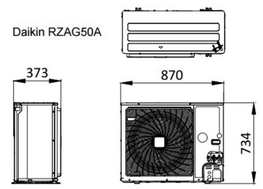

DAIKIN RZAG50A CONDENSING UNIT
OVERALL DIMS: 870 X 373 X 734mm

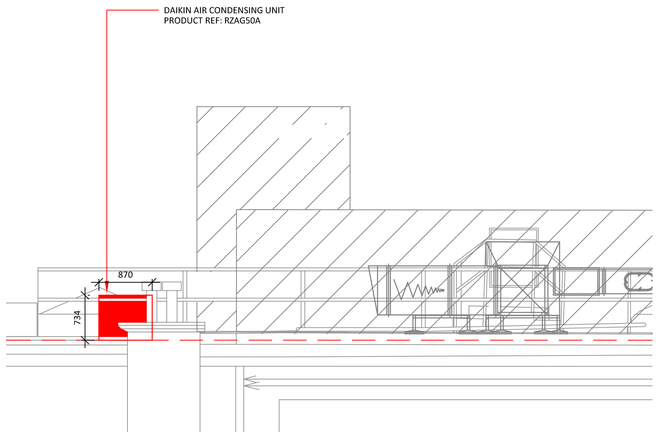

03 / 702 PROPOSED ELEVATION AA - EXTRACT
SCALE - 1:50 @ A1 AS PROPOSED

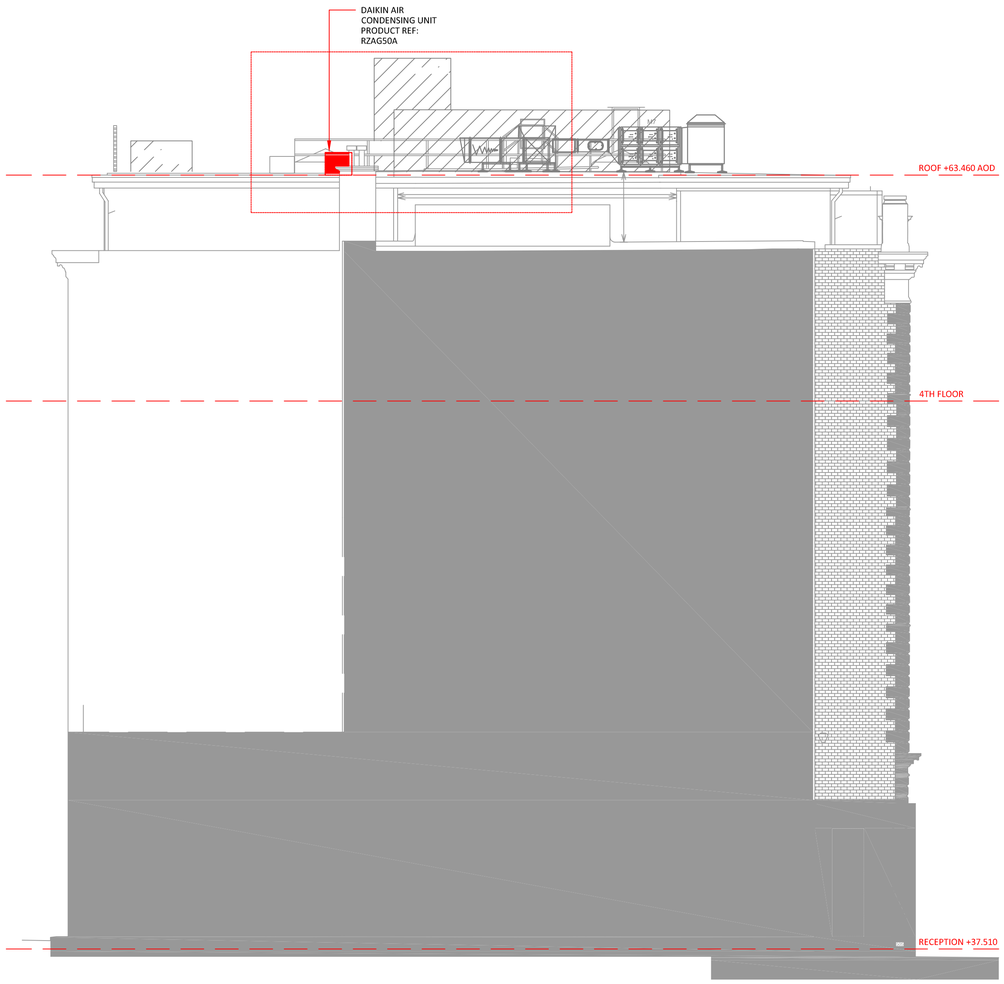

01 / 702 PROPOSED ELEVATION AA
SCALE - 1:100 @ A1 AS PROPOSED



PETER STREET

02 / 702 PROPOSED ELEVATION BB (UNIT NOT VISIBLE)
SCALE - 1:100 @ A1 AS PROPOSED

Notes:
Figured dimensions are to be used in preference to scaled ones. All dimensions to be checked by contractor before commencing work and any discrepencies reported to this office. This drawing is the property of BBI Group. Copyright is reserved by them and the drawing is issued on the condition that it is not copied, reproduced, retained or disclosed to any unauthorised person either wholley or in part without the consent of BBI Group.

Project Address:

4TH FLOOR
FREETRADE EXCHANGE
MANCHESTER

0 0.5 1.0 2.0 3.0 4.0 5.0m
Scale 1:100
0 2 4 6 8 10m
Scale 1:200
0 0.5 1.0 2.0 2.5m
Scale 1:50

Description	Date	Initials	Rev
ISSUED FOR COMMENT	19.08.2025	PM	A

BBI Group

Scan QR for Website

Freetrade Exchange - 4th Floor

Elevations - As Proposed

Client: ZURICH		Revision: A	
Scale: VARIES	Size: A1	Date: 19/08/2025	
Status: FOR PLANNING		Account Manager/ Designer: RB / PM	

Drawing Title: N32350_ 702_A

Existing General Arrangement Floor Plan