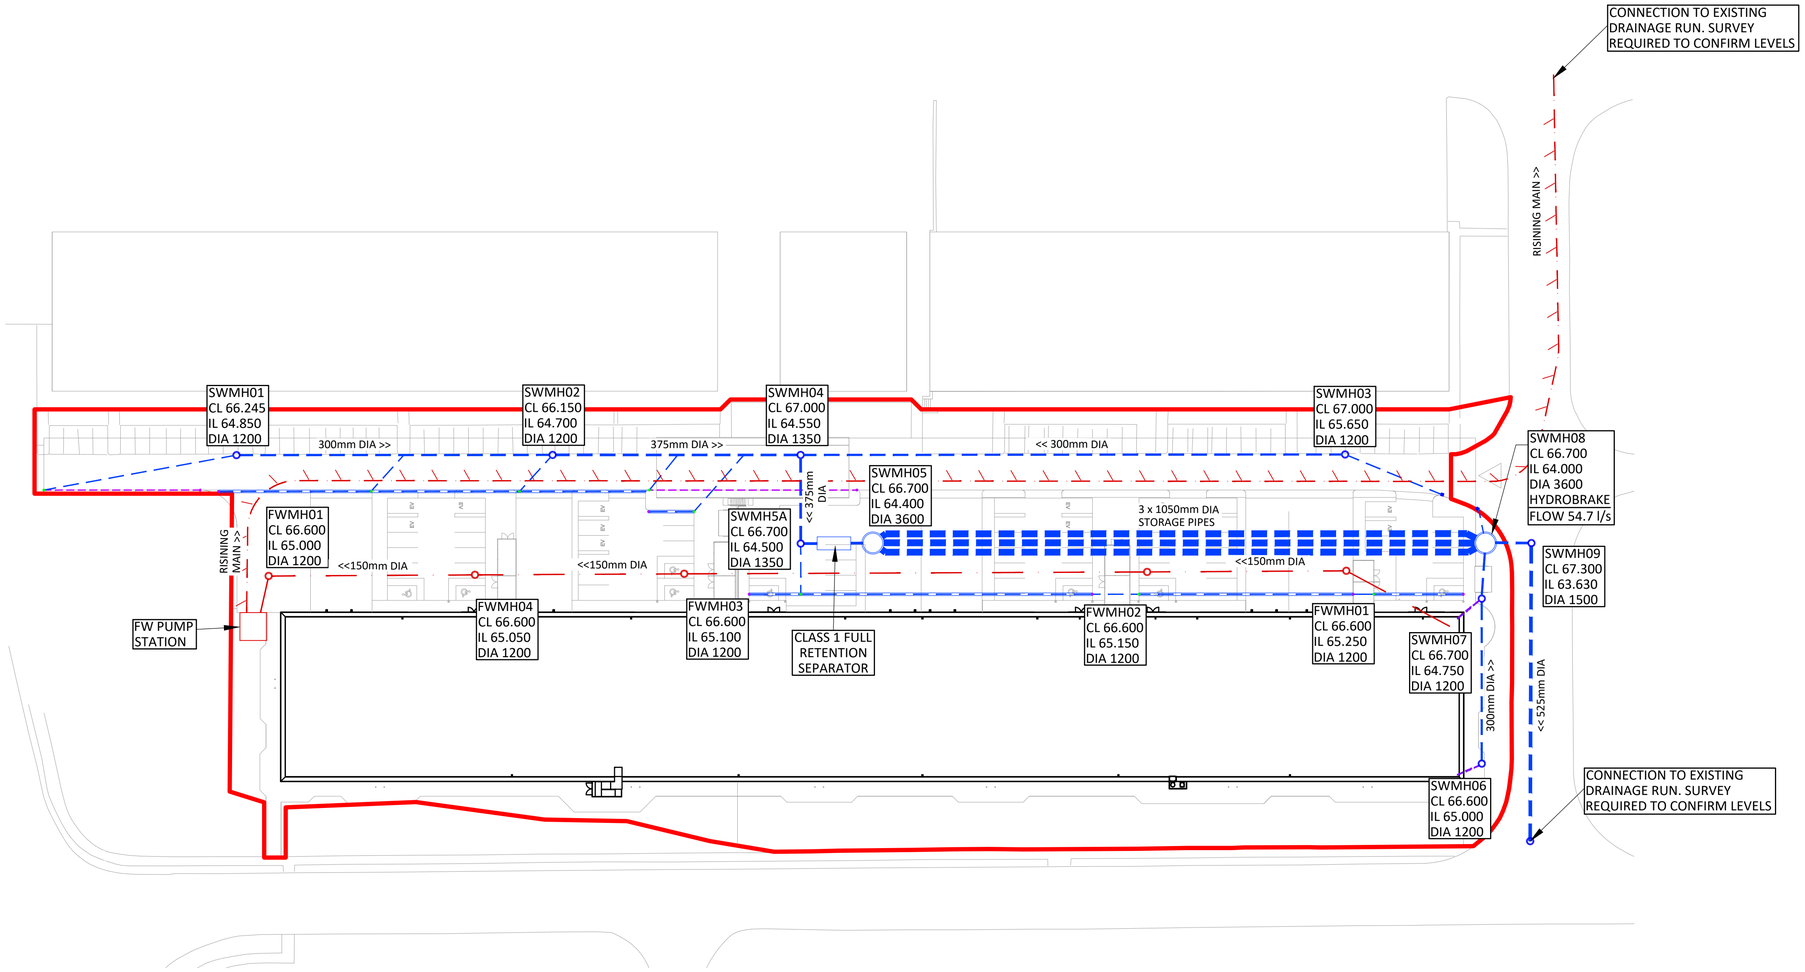


THIS DRAWING IS THE COPYRIGHT OF BURROWS GRAHAM LIMITED.

SAFETY, HEALTH AND ENVIRONMENTAL INFORMATION

IN ADDITION TO THE HAZARDS/RISKS NORMALLY ASSOCIATED WITH THE TYPES OF WORK DETAILED ON THIS DRAWING, NOTE THE FOLLOWING

CONSTRUCTION

MAINTENANCE

DEMOLITION

IT IS ASSUMED THAT ALL WORKS WILL BE CARRIED OUT BY A COMPETENT CONTRACTOR WORKING, WHERE APPROPRIATE, TO AN APPROVED METHOD STATEMENT

GENERAL NOTES:

1. This drawing shall be read in conjunction with all the relevant architects, engineers' and service engineers drawings & specifications.
2. All units in millimeters U.O.N. on the drawing. Do not scale off the drawing.

LEGEND

- Site Boundary
- Surface Water Drainage
- Channel Drain
- Kerb Drain
- Siphonic Rainwater Pipe
- Foul Water Drainage (Gravity system)
- Foul Water Rising Main

REV	DATE	BY	DESCRIPTION	CHKD
P02	05.09.2025	JB	Manholes relocated to avoid yard joints	JW
P01	26.08.2025	BP	Stage 3 Issue	JW

Burrows Graham

North Office:
5 Ambassador Place, Stockport Road, Altrincham WA15 8DB
Tel: +44 (0)161 804 8046

South Office:
Buckland House, Dower Mews, High Street, Berkhamsted HP4 2BL
Tel: +44 (0)1442 508 402

CLIENT

COLUMBIA THREADNEEDLE INVESTMENTS

PROJECT

MAG - ARGOSY DRIVE

DRAWING TITLE

PROPOSED DRAINAGE LAYOUT

BGL PROJECT NUMBER	DRAWING STATUS	OFFICE	
30392	PRELIMINARY	NORTH	
SCALE @ A1	DATE	DRAWN BY	CHECKED BY
1:500	26.08.2025	BP	JW

DRAWING No: 30392-BGL-XX-XX-DR-C-00210

REV: P02

0 10 20 30 40 50
SCALE BAR 1:500