

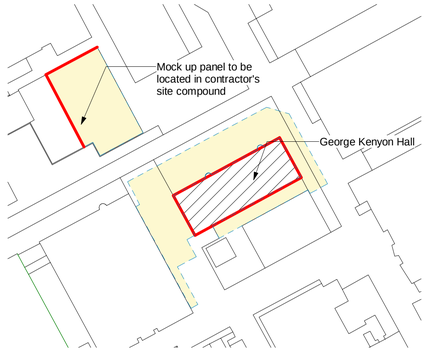


2 Site Plan (Mock-Up Panel)

1 : 1000

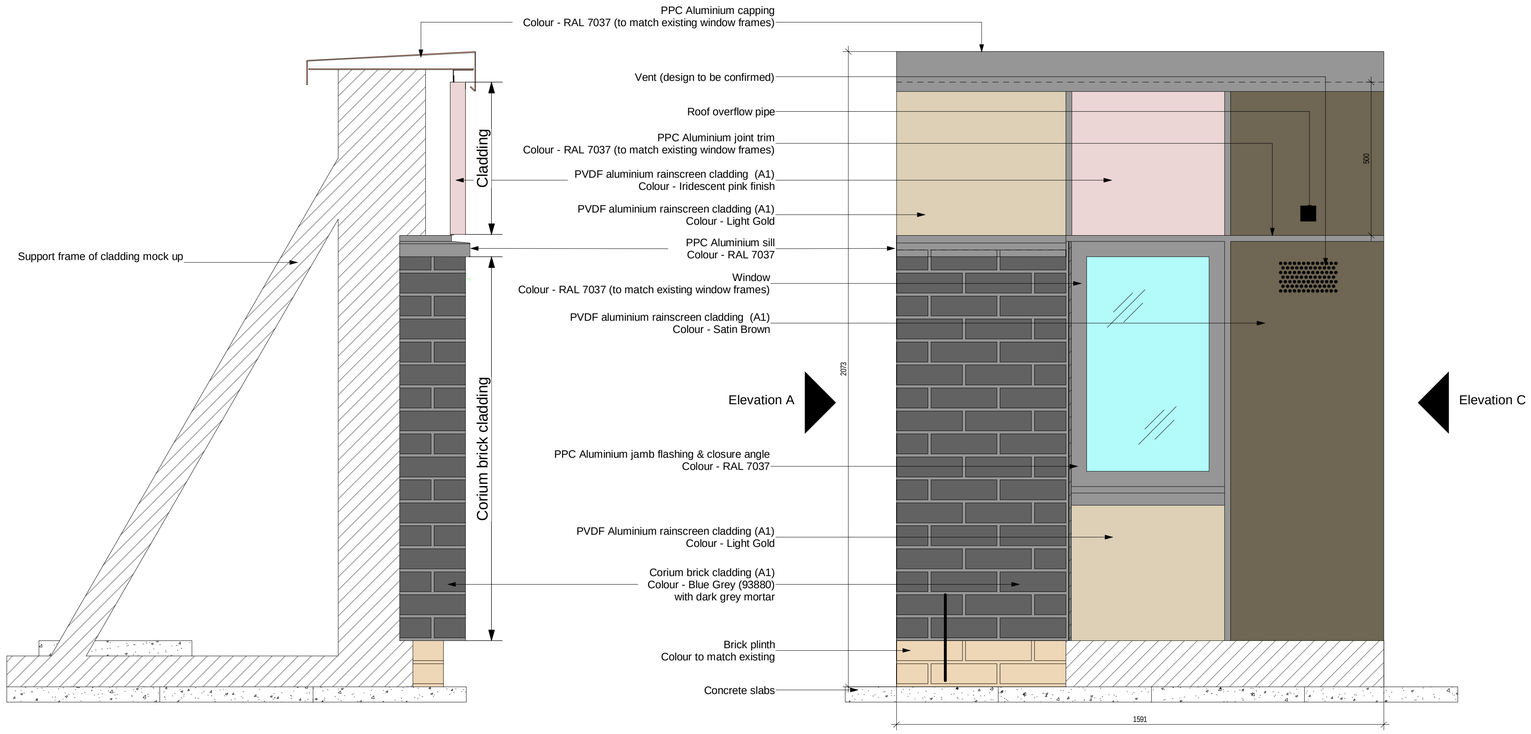

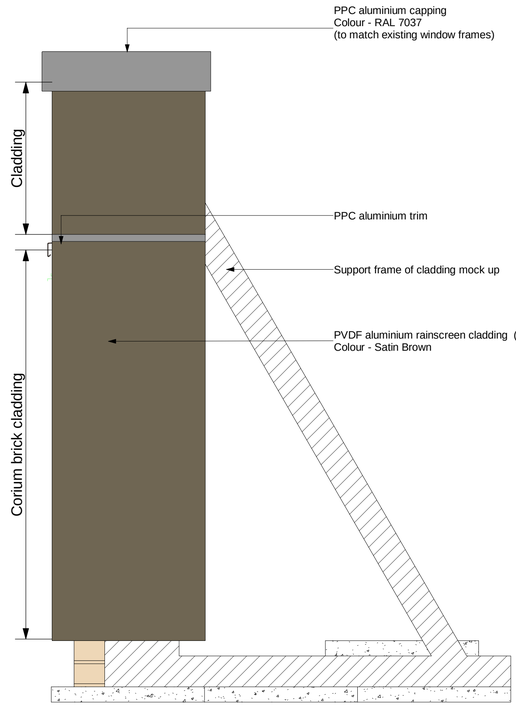

Indicative Elevation A

Indicative Elevation B

Indicative Elevation C

1 Indicative Elevations - Cladding Mock Up Panel

1 : 10

NOTES

1. Do not scale from this drawing.
2. All measurements are in millimetres unless stated otherwise.
3. This drawing is to be read in conjunction with the specification and all relevant Architectural, Electrical, Mechanical and Structural drawings.
4. (c) University of Manchester this drawing must not be reproduced without permission.
5. Directorate of Estates and Facilities to be notified of any discrepancies.

Rev	Description	Date	By	Auth
P01	First issue for Planning Condition Discharge	13.05.25	GW	TF

MANCHESTER 1824
The University of Manchester
Directorate of Estates and Facilities
Beyer Building
The University of Manchester
Oxford Road
Manchester
M13 9PL

HALLIDAY MEECHAM ARCHITECTS
Henry Brothers Construction
Linley House
Dickinson Street Manchester M1 4LF
+44 (0)161 470 1390
www.henrybrothers.co.uk
HENRY BROTHERS

Drawing Status

Project
George Kenyon Recladding - 5749

Building Name
George Kenyon Hall

Building No.

Site Name
Wilton St, Manchester M13 9PY

Sub Site Name

Drawing Title
Proposed Freestanding Mock Up Cladding Panel

PM	Drawn	Checked	Authorised
G&T	GW	TF	Approver

Scale @A1	Date	Date	Date
1:10	04/04/2025	04/04/2025	04/04/2025

Drawing Number
5749-HMA-GKH-A-00220

Revision
P01

Original Drawing Paper Size 841mm x 594mm

13/05/2025 12:30:38
C:\Users\gwu\Documents\5749-HMA-01-ZZ-M3-A-00001_WIP - George Kenyon Refurbishment Stages 4-7_V23_gwu@hallidaymeecham.com.rvt