

IMAGE 01

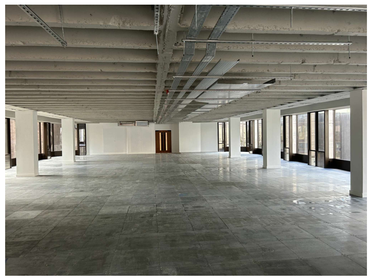


IMAGE 02



IMAGE 03

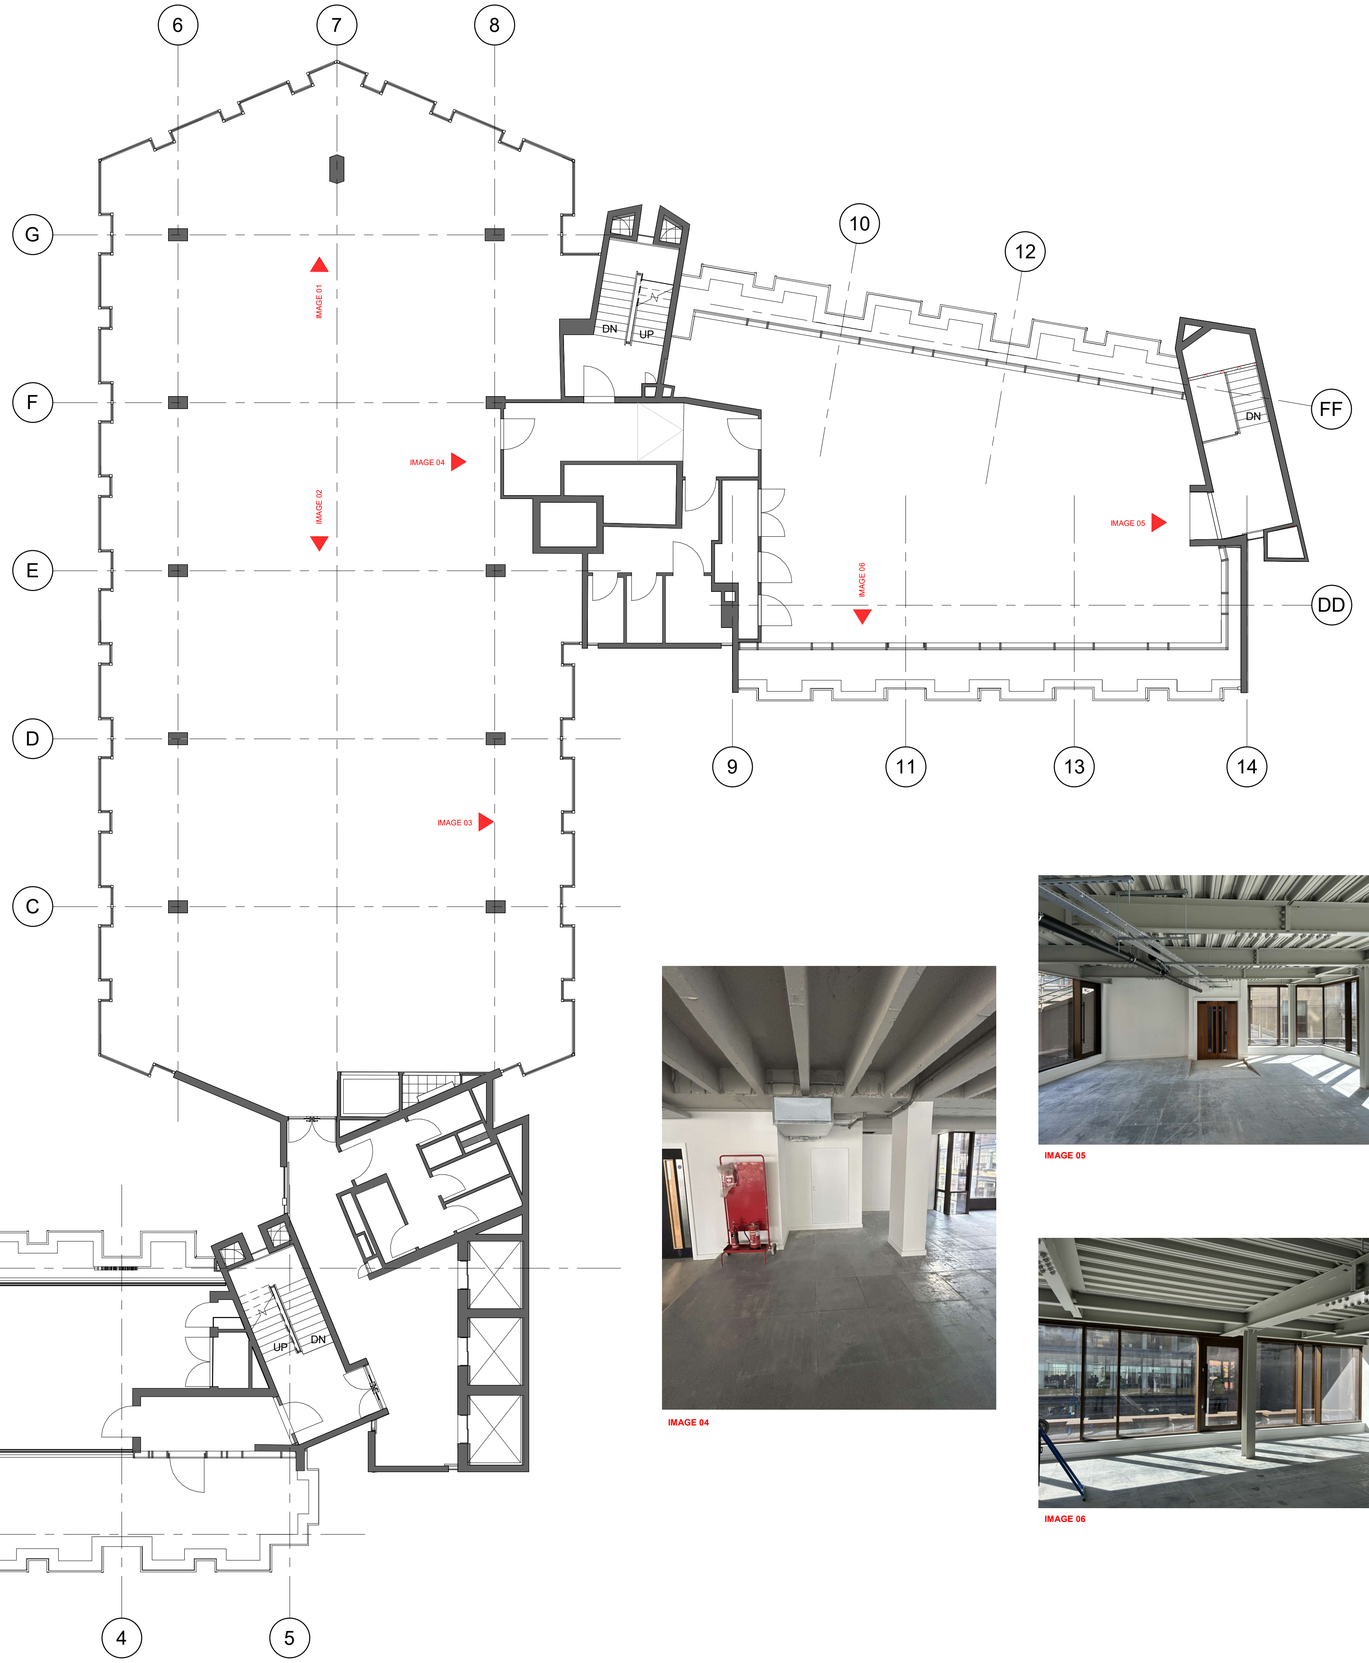


IMAGE 04

IMAGE 05

IMAGE 06

1 5TH FLOOR GA PLAN - CAT A

1 : 100

0 0.5m 1m 2m 3m 4m

ORIGINAL A1

\Drawing Note

DO NOT SCALE FROM THIS DRAWING. ALL DIMENSIONS TO BE CHECKED ON SITE. (DRAWINGS MAYBE SCALED FOR LOCAL AUTHORITY & PLANNING PURPOSE ONLY)

Copyright Protected. STAMP ARCHITECTS LIMITED
Company Registration No. 12034339

FOR PLANNING

\Site Visit | \Site Visit Date

\Project Notes

EXISTING INFORMATION BASED ON EXISTING CAD BUILDING SURVEY PROVIDED

ALL DIMENSIONS SHOULD BE CHECKED PRIOR TO ANY FABRICATION, MANUFACTURERING OR INSTALLATION

\Consultant | \Consultant Drawing Ref.:

GENERAL NOTES

- BRUNTWOOD EXISTING CAT A SHELL PHOTOGRAPHS HIGHLIGHTING HANDOVER OF APPROVED FINISHES TO CLIENT FOR CAT B FIT-OUT

CAT-A (BY BRUNTWOOD) FINISHES INCLUDING;

- INSTALLATION OF RAISED ACCESS FLOOR WITH RAMPED ACCESS AT ALL FLOOR PLATE EXITS AT STAIRCORES
- REPLACEMENT OF EXISTING CAST IRON INTERNAL RAINWATER RUNS WITH NEW BLACK UPVC WITH ADDITIONAL RAINWATER RUNS FROM FLAT ROOF DRAINAGE FROM ABOVE
- NEWLY FORMED RISERS WITH NEW FIRE RATED DOORS
- REPLACEMENT HERITAGE STYLE DOORS TO MATCH EXISTING HERITAGE DOORS TO ALL STAIRCORE
- NEWLY INSTALLED DOORS TO EACH FLOORPLATE
- PLASTERED & DECORATED TO EXOSTING CONCRETE COLUMNS & PRECAST STRUCTURAL SHEAR WALLS
- EXISTING CONCRETE SOFFIT DECORATED LIGHT GREY

\Rev	\By	\Description	\Date
01	DJ	ISSUED FOR LISTED BULDING APPLICATION	11/09/25

STAMP ARCHITECTS

\Project Info

\Site Address: 61 KING STREET, MANCHESTER, GREATER MANCHESTER, M2 4PD

\Client Name: GUNNERCOOKE

\Drawing Info

(EX) 5TH FLOOR PLAN

\Drawing Ref

\Date	\Scale	\Sheet Size
29/11/24	1 : 100	A1

\Project No.	\Drawing No.	\Revision
SA_131	(01) 011	01