
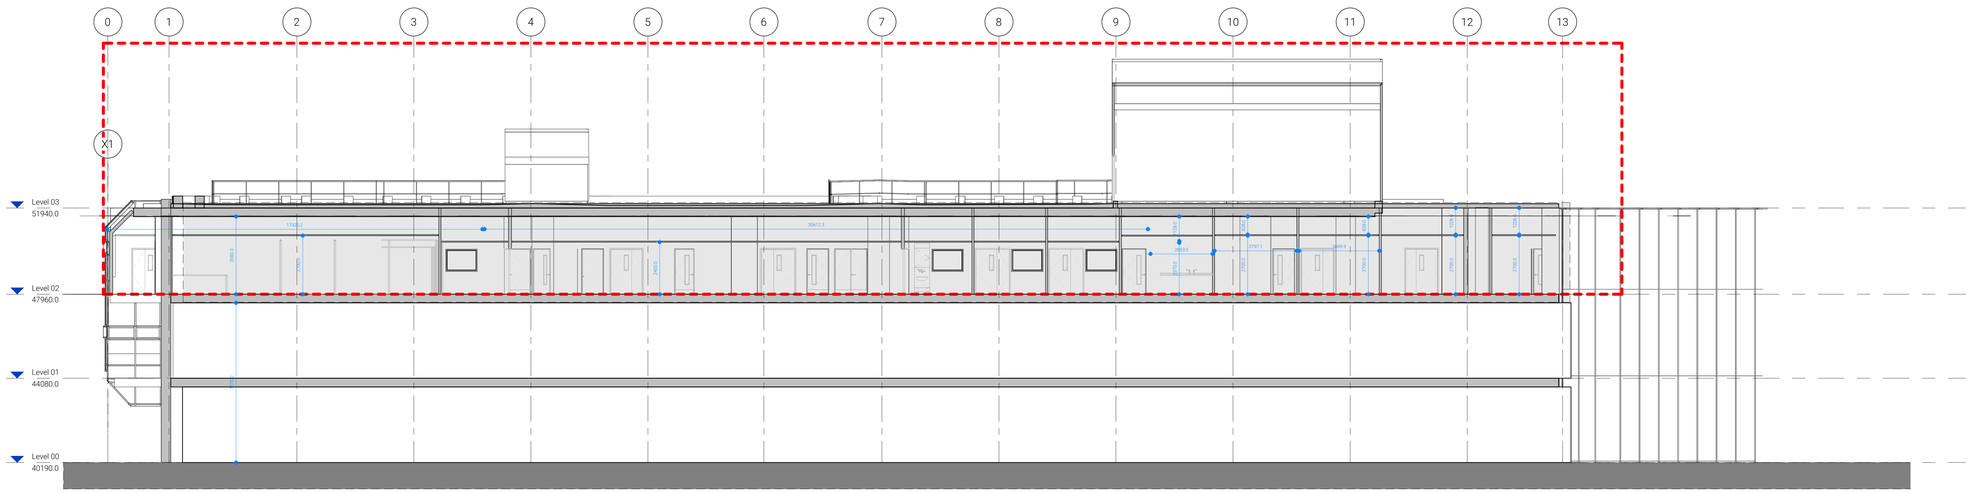




Section AA
1 : 100

Site Boundary Line - Planning Application


Plant Screen

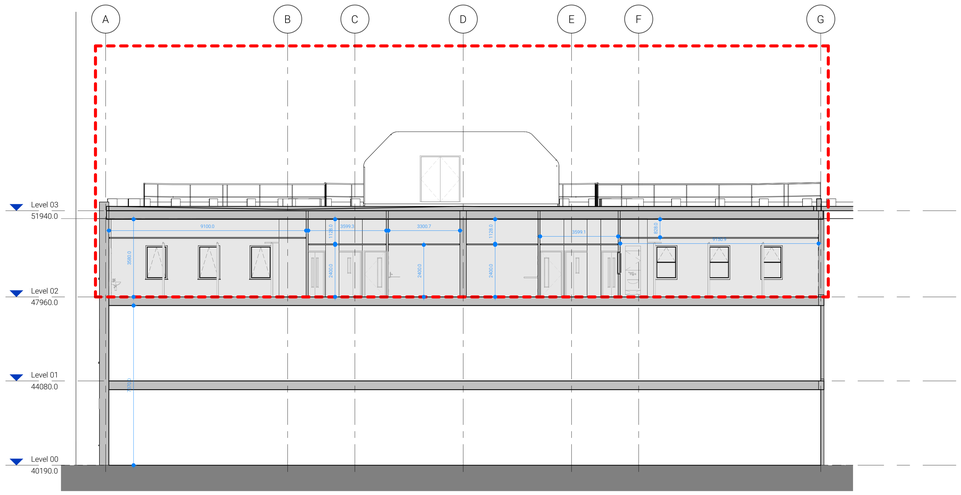


Section 02
1 : 100

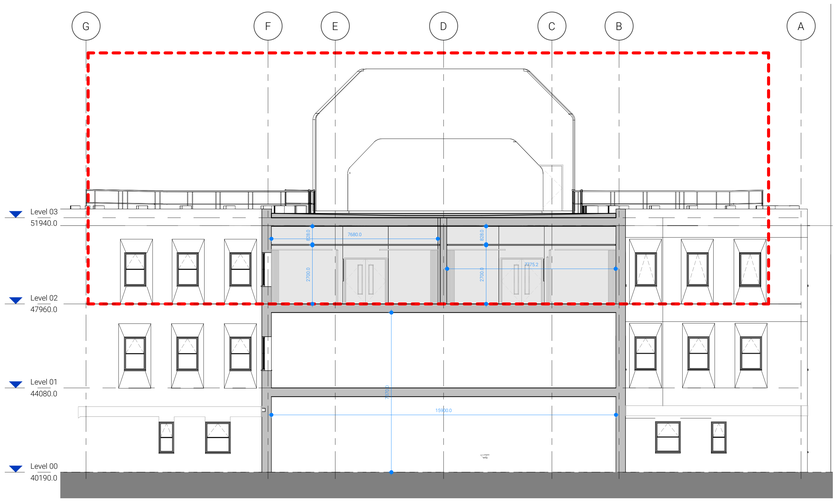


Section 03
1 : 100

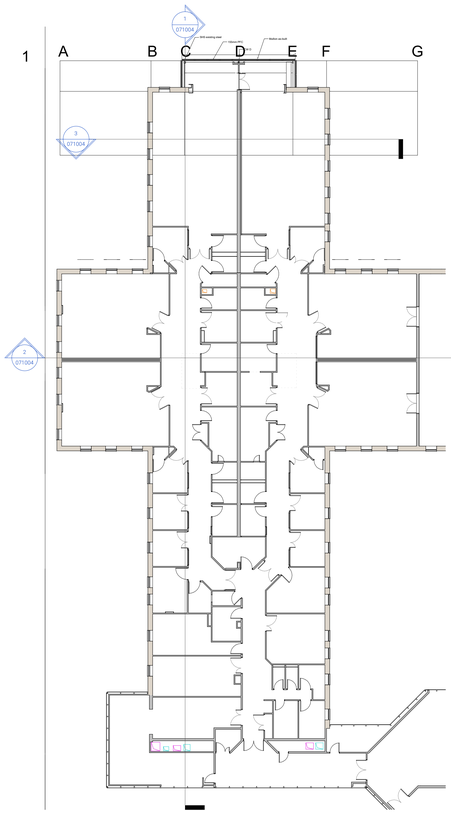


**GENERAL NOTES:**

DAY Architectural Ltd accepts no responsibility for any costs, losses or claims whatsoever arising from these drawings, specifications and related documents unless there is full compliance with the Client or any unauthorised user of the following:

1 All boundaries, dimensions and levels are to be checked on site before construction and any discrepancies reported to the Architect / Designer.
2 Partial Service: Any discrepancies with site or other information is to be advised to the Architect / Designer and direction and / or approval is to be sought before the implementation of the detail.
3 Block and site plans are reproduced under license from the Ordnance Survey.
4 Do not scale this drawing.
5 For the purpose of coordination, all relevant parties must check this information prior to implementation and report any discrepancies to the Architect / Designer.

| REV | DESCRIPTION | DATE | REV BY |
|---|---|---|---|
| C01 | Issued for Planning | 20.05.2025 | SS |
| P2 | Updated in line with IHP comments | 20.09.2024 | RG |
| P1 | Planning Application Issue | 20.09.2024 | LH |

CLIENT
Manchester University NHS Foundation Trust

PROJECT
Wards 7 & 8 Refurbishment

DRAWING
Existing Sections - Level 02

SCALE
As indicated @ A0

FIRST ISSUED
18.09.24

| PROJECT | CLIENT REF | DRAWN BY | CHECKED BY |
|---|---|---|---|
| 1474-23 | RED | LH | SS |

| ORIGIN | VOLUME | LEVEL | TYPE | ROLE | NUMBER | REVISION |
|---|---|---|---|---|---|---|
| DAY | 05 | XX | DR | A | **071004** | C01 |

DRAWING STATUS
PLANNING

Information contained on this drawing is the sole copyright of DAY Architectural Ltd. and is not to be reproduced without their permission.

DAY Architectural Ltd.
Studio 1.1 Lancaster Buildings
77 Deansgate, Manchester, M3 2BW

T: 0161 834 9703
W: www.day-architectural.com