

This drawing is the copyright of LDM Design.
All dimensions to be checked on site.
Do not scale.
All levels to be checked on site and refer to Ordnance Survey Datum Newlyn unless alternative datum given.
All errors and omissions to be reported to the Architect prior to commencement.
This drawing must be read in conjunction with the relevant specification clauses.
This drawing must not be used on site unless issued for construction.



Existing Front Elevation
1 : 25

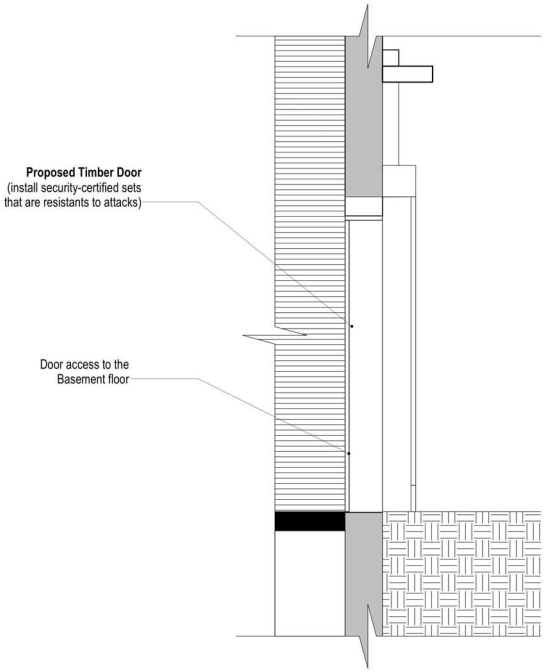

Proposed Door Section.
1 : 25

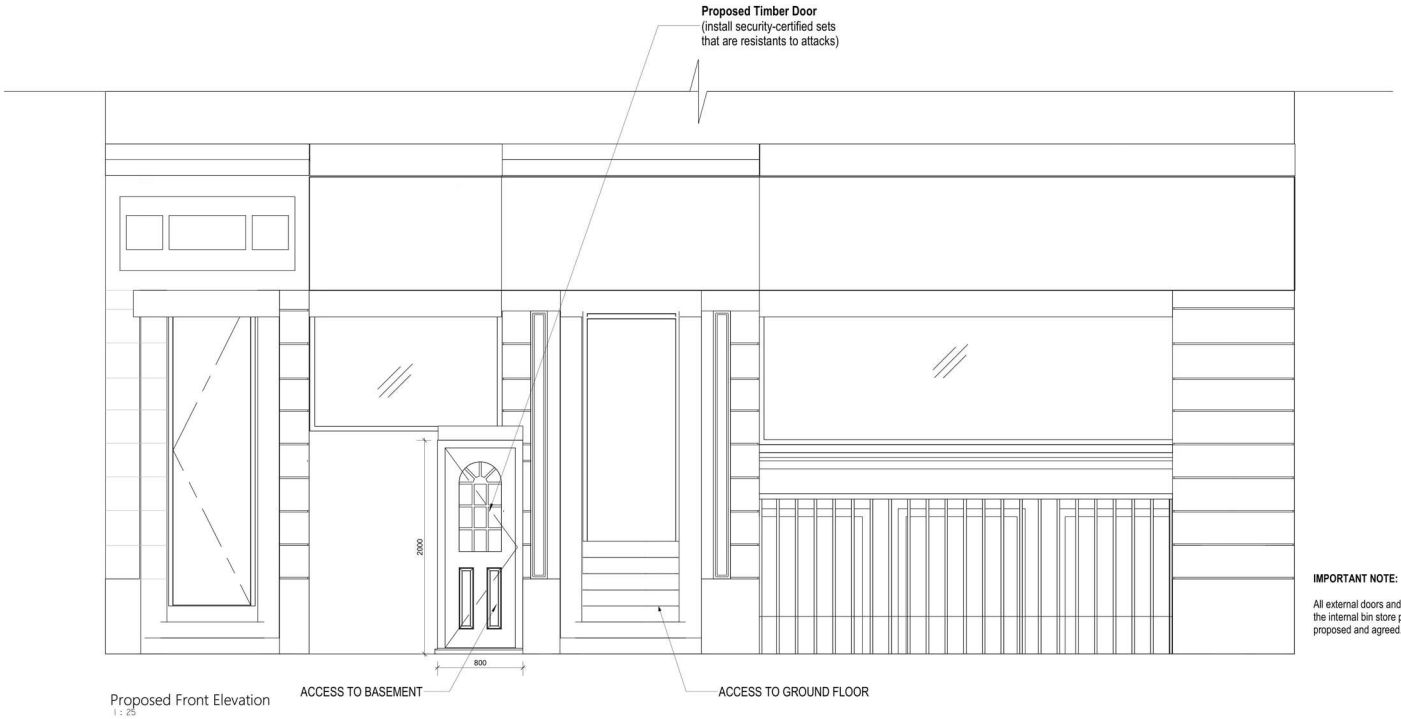

Proposed Front Elevation
1 : 25

IMPORTANT NOTE:

All external doors and windows and the internal bin store previously proposed and agreed.



LDM Design

PROJECT
19-21 George Street Manchester M1 4HE

SHEET
Existing and Proposed Drawings.

CLIENT
Jason Zheng

Scale (@ A3)	As indicated		
Drawn by	BA	DRAWING NUMBER	REV
Checked by	KK	A1-001b.	E